


EXISTING PERMISSION:
DWELLING GIA 320 SQUARE METRES
GARAGE 43 SQUARE METRES

BARN 2
FIRST FLOOR - EXISTING PERMISSION

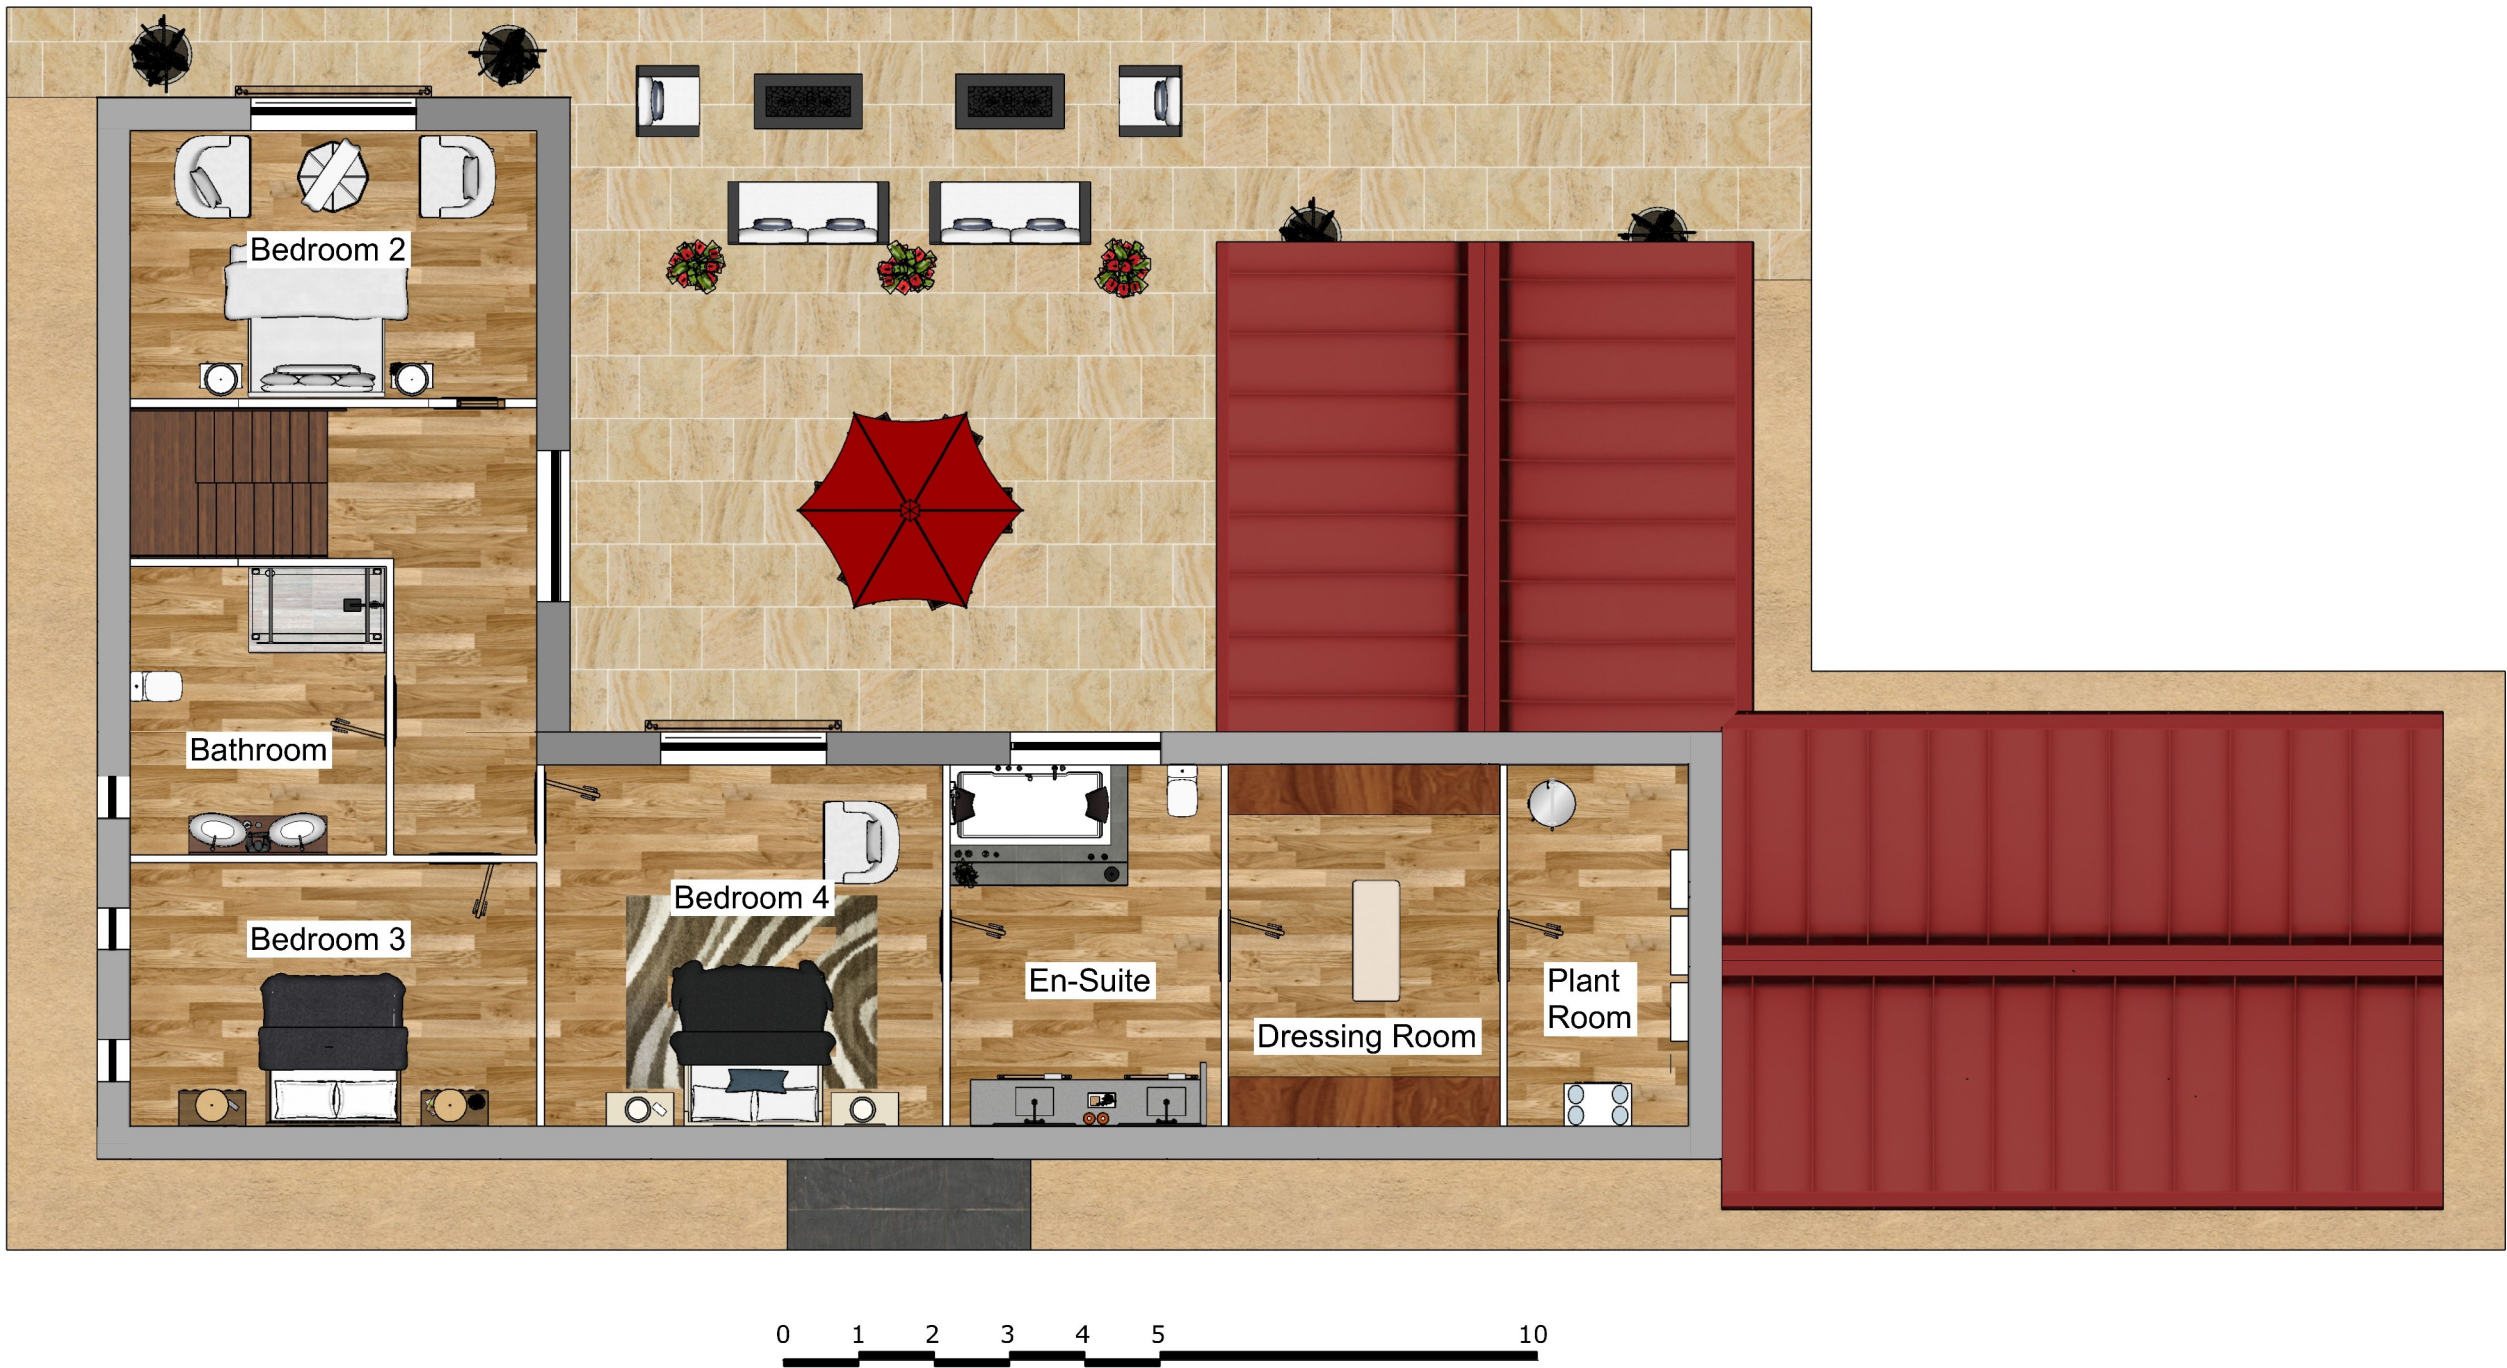

PROPOSED AMENDMENT:
DWELLING GIA 256 SQUARE METRES
GARAGE 41 SQUARE METRES

BARN1
FIRST FLOOR - PROPOSED AMENDMENT

