



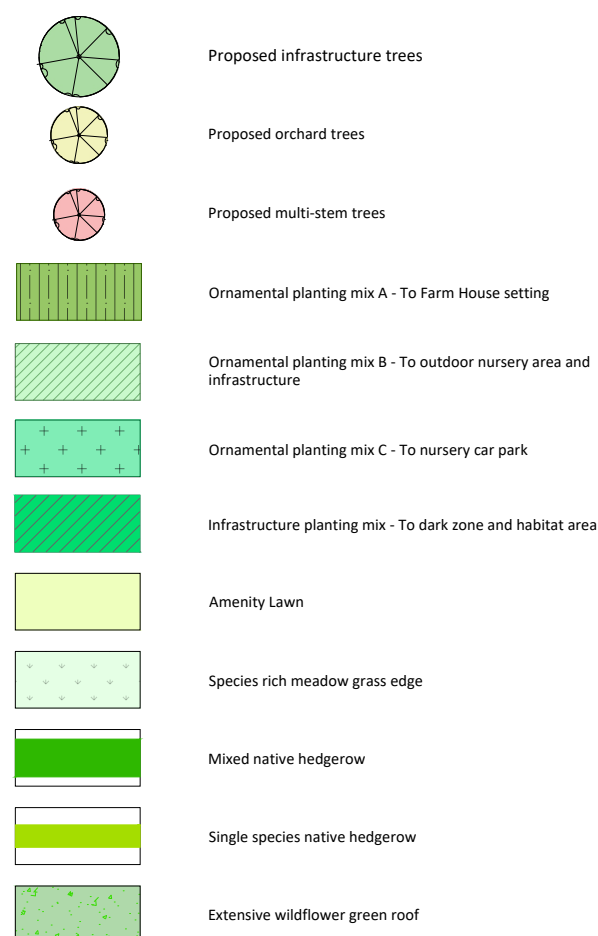




SOFT LANDSCAPE
Refer to Planting Plan and Plant Schedule for more information (ref.)

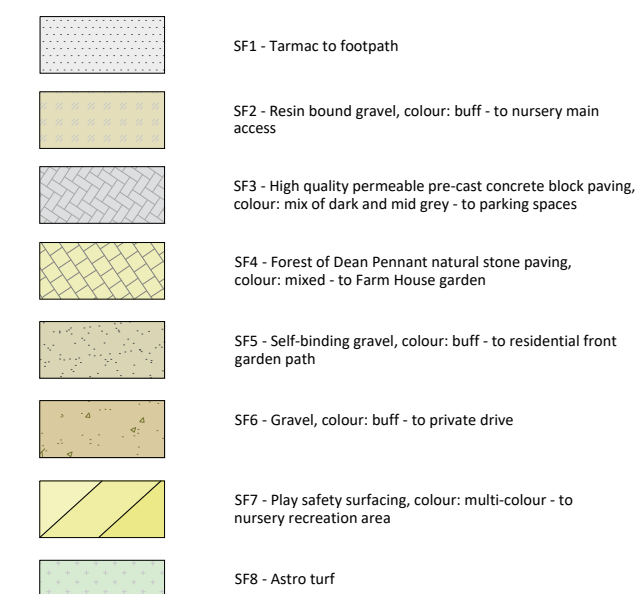

HARD LANDSCAPING



BOUNDARIES & FURNITURE

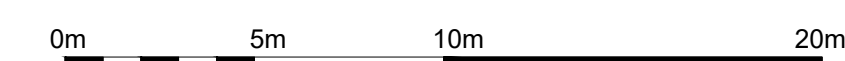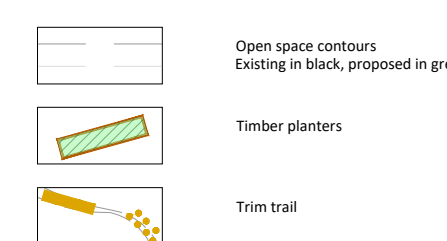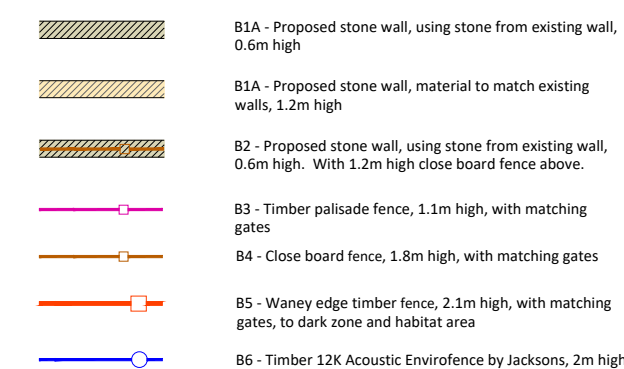

Rev	Note	Date
P4	For Planning	26.05.2021
P3	For Planning	15.05.2021
P2	For Planning	14.01.2021
P1	For Planning	09.01.2021
PA	For Comment	28.11.2020

Landscape Architecture

Project
Southview Farm,
Trowbridge

Drawing Name
Landscape Plan

Drawn By BS	Checked By IG	Scale 1:200 @A1
Job No. 259		Status S3
Drawing No. 259 GLA XX XX DR L 1001		Rev P4