
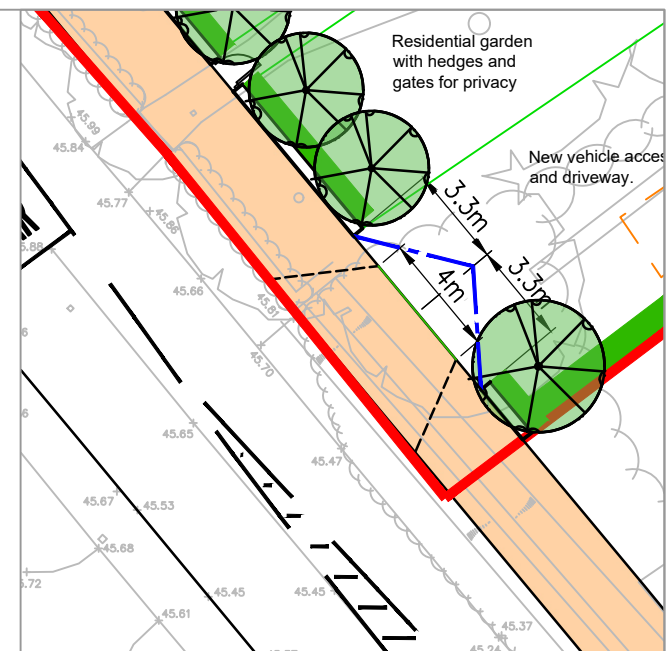


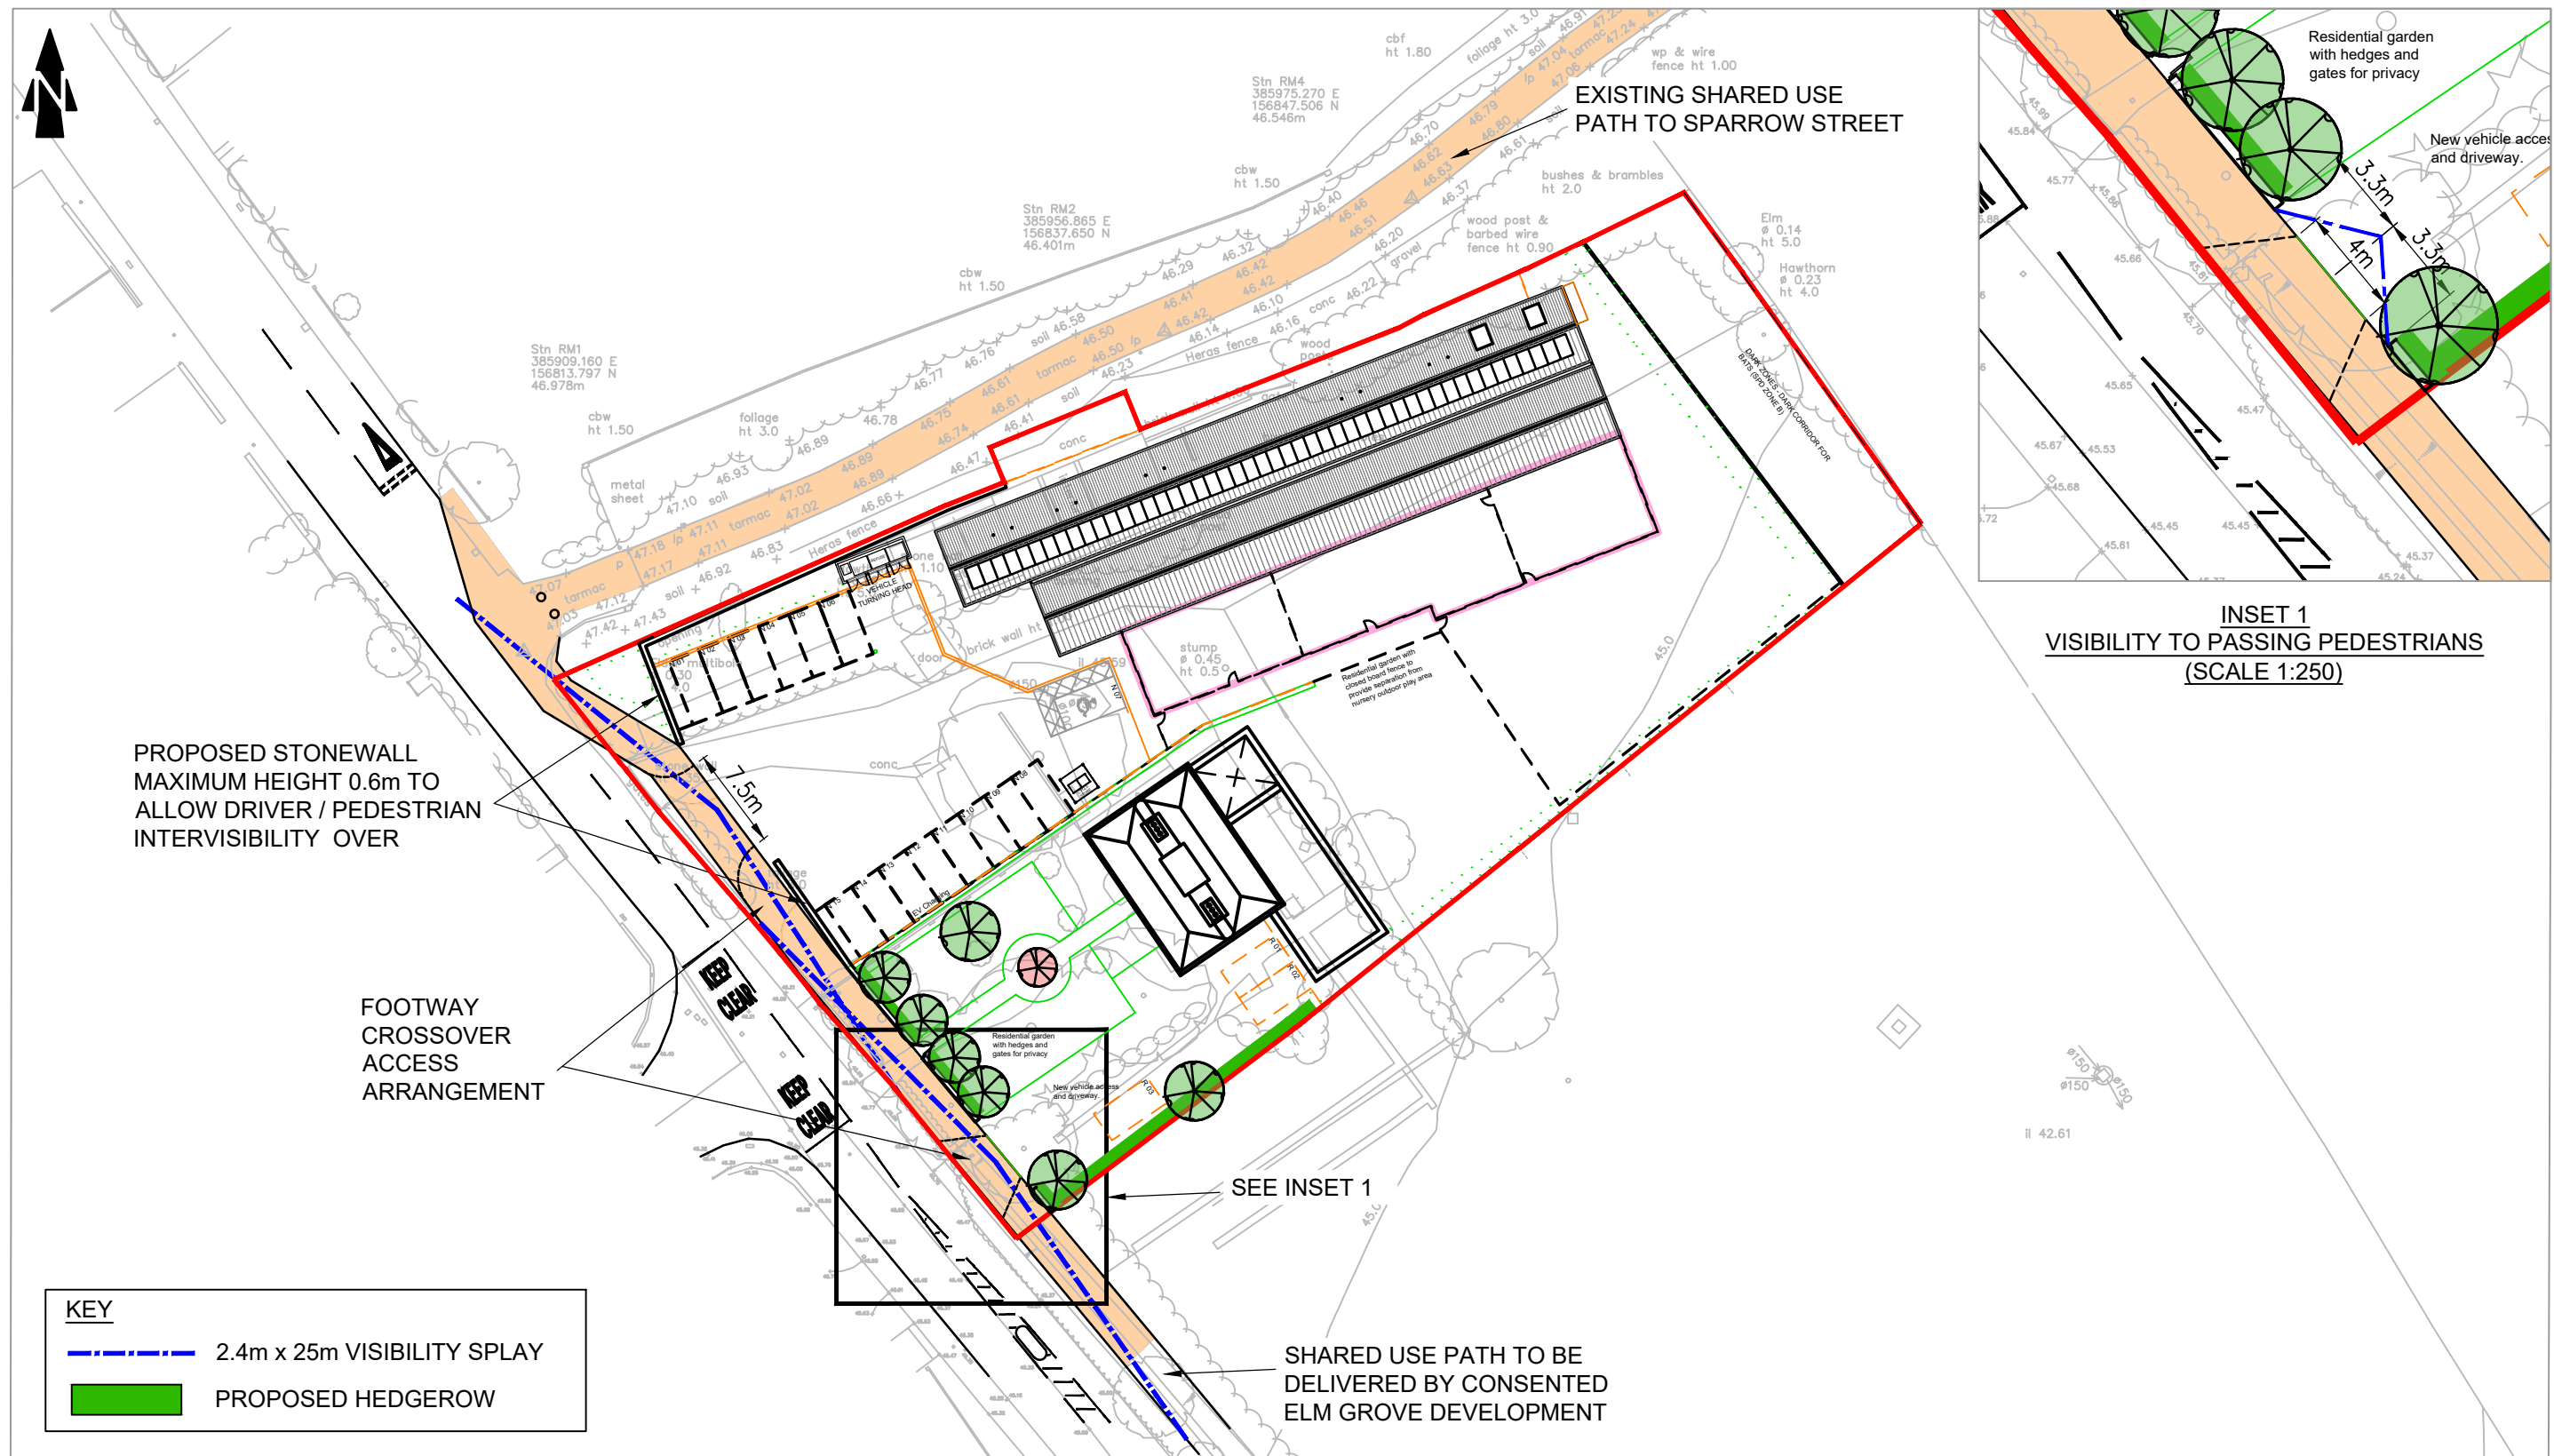

INSET 1
VISIBILITY TO PASSING PEDESTRIANS
(SCALE 1:250)

REV	DETAILS	DRAWN	CHECKED	DATE	NOTES:					PROJECT:	CLIENT:					
A	PLAN REVISED TO SUIT LATEST ARCHITECT'S LAYOUT	SLW	CDM	12.01.2026	1. This drawing is for illustrative purposes only and not for construction. 2. This drawing is to be read and printed in colour.					SOUTHVIEW FARM, DRYNHAM ROAD, TROWBRIDGE		COULSTON ESTATES LTD				
B	PLAN REVISED TO SUIT HIGHWAY OFFICER'S COMMENTS	SLW	CDM	17.04.2026						DRAWING TITLE:		PROPOSED SITE ACCESS		MILES WHITE TRANSPORT		
					051025 SCALE 1:500					DRAWN:	CHECKED:	DATE:	SCALES:	SHEET SIZE:	DRAWING NUMBER:	REVISION:
										SLW	CDM	30.10.2025	1:500	A3	22051-GA02	B