
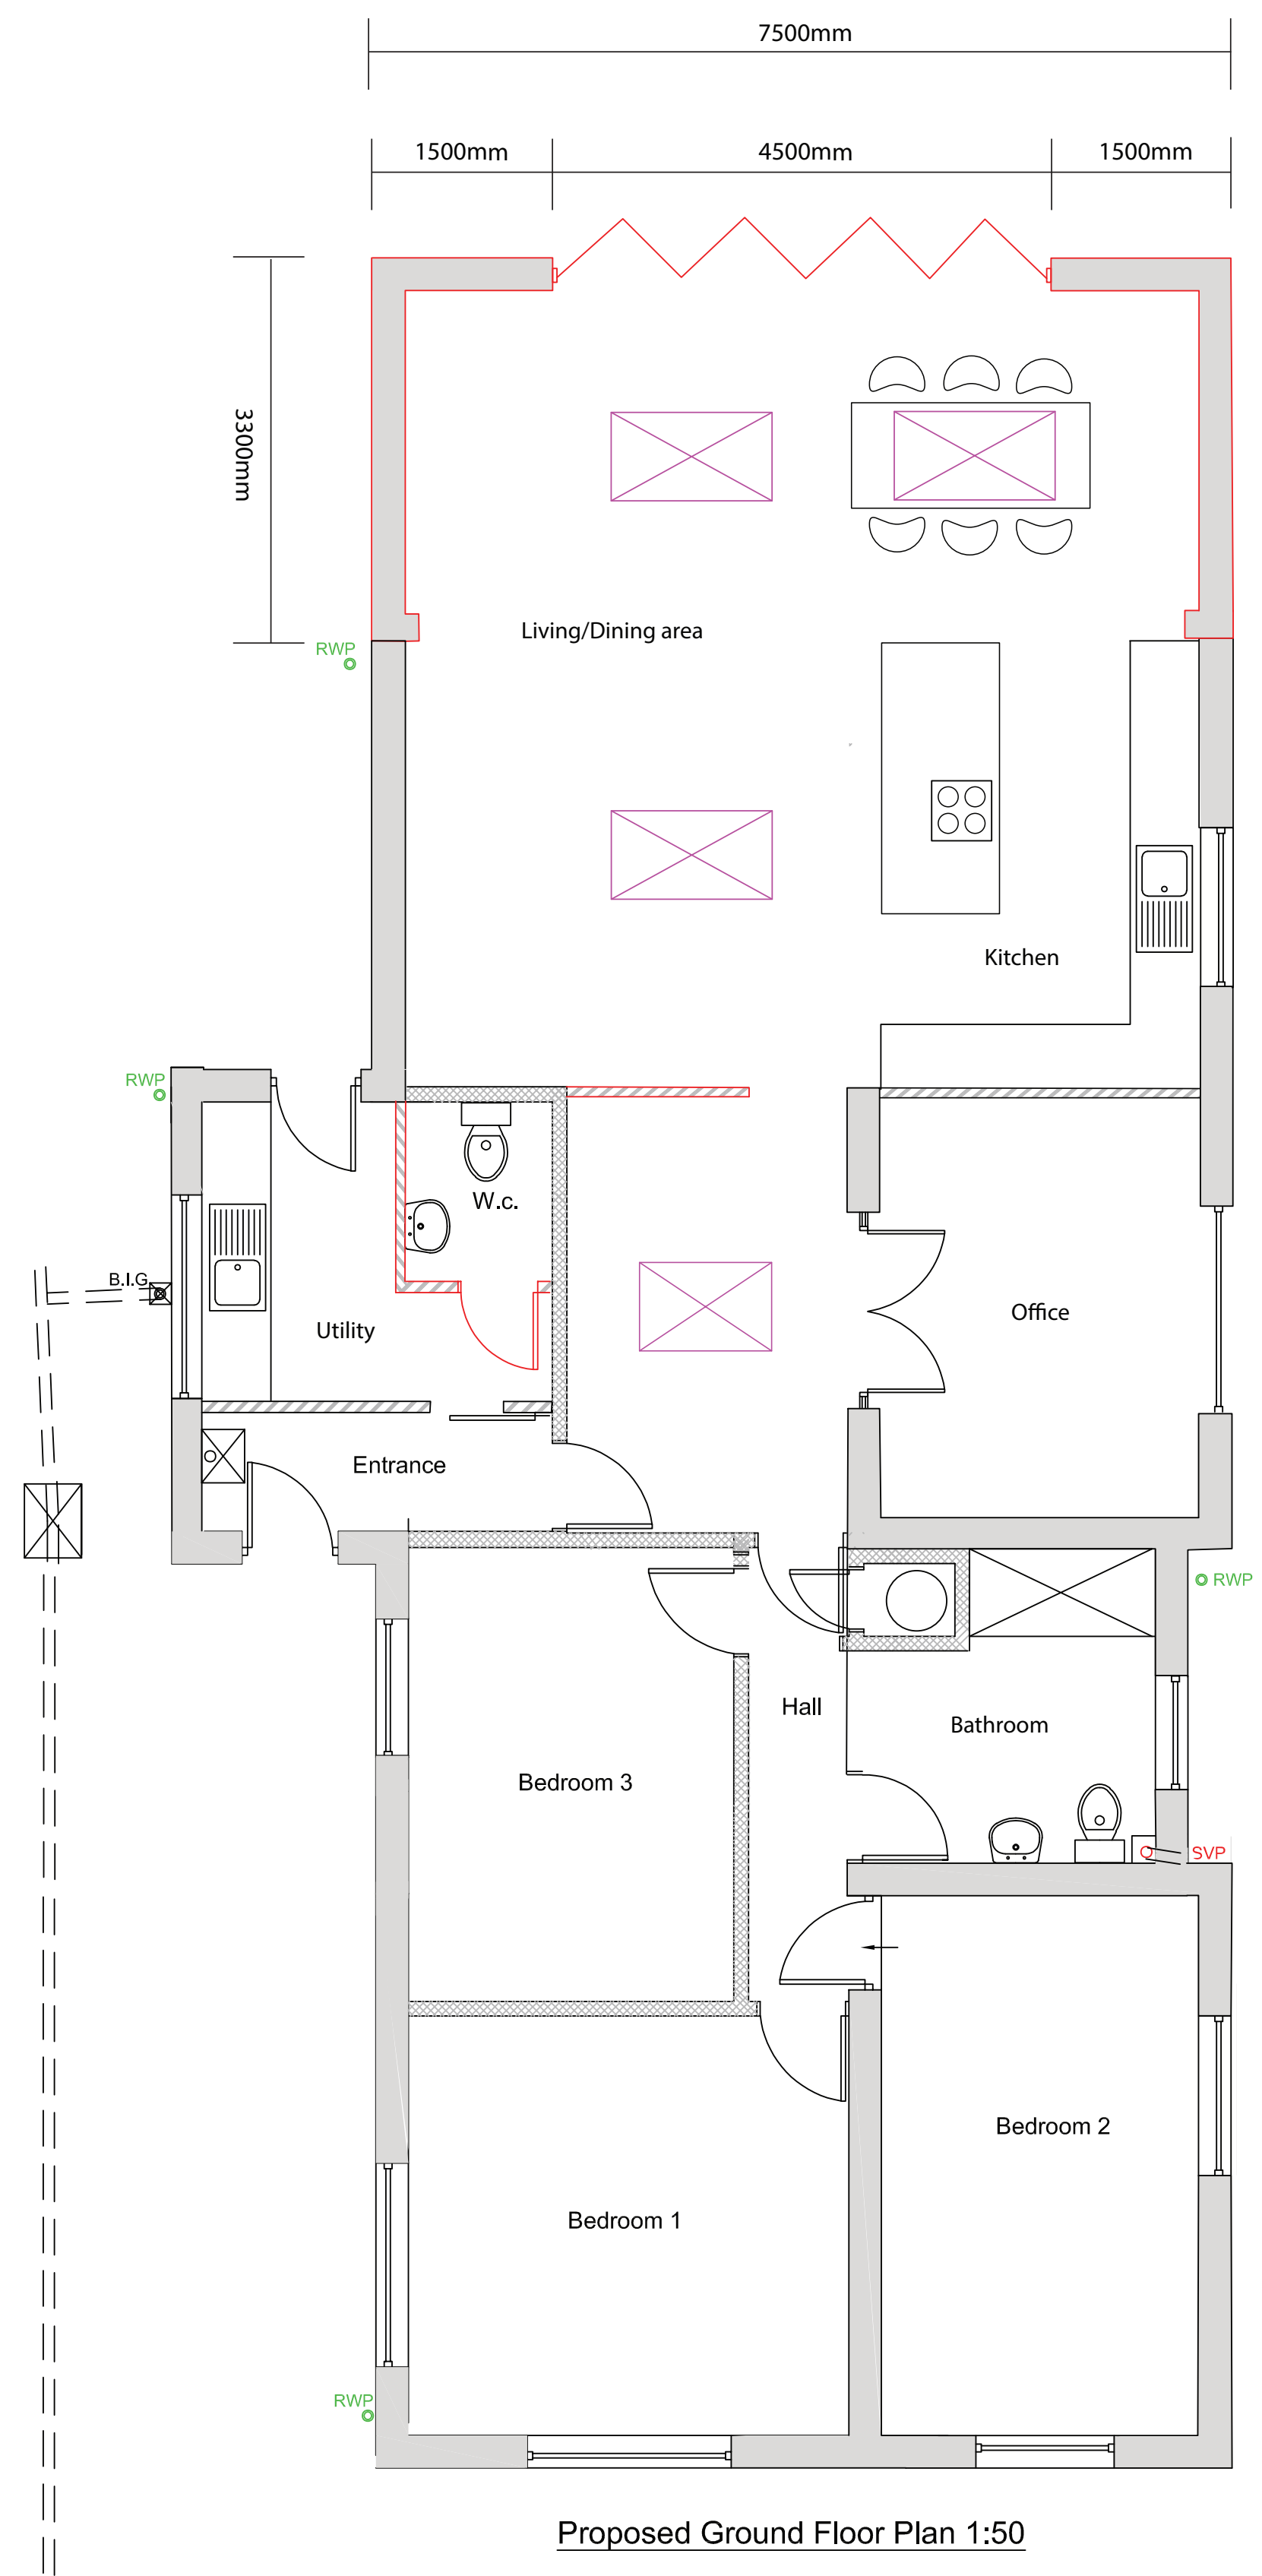


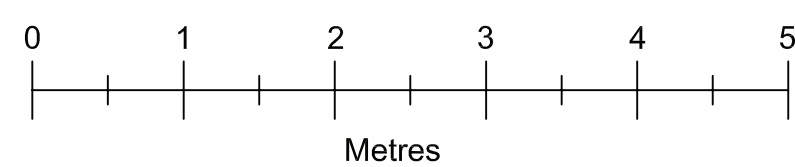

Proposed Single Storey Rear Extention

Ms E J Wilson Reference: PP-14878438

90 Victoria Road. Devizes. SN10 1EU

Scale 1:50 Date: 1st June 2026

Paper size: A1

Building Materials:

Walls:	Brick to match existing - LBC Heathers
Roof:	Tile to match existing - Delta Type tiles grey
Roof Windows:	Grey Upvc to match tiles
BioFolding Doors:	Grey Upvc 4500 x 2080mm
Rain water goods:	Upvc to match existing