


PROPOSED Floor Plan 1:100 Dec 25 DWG11

Original Paper Size A4

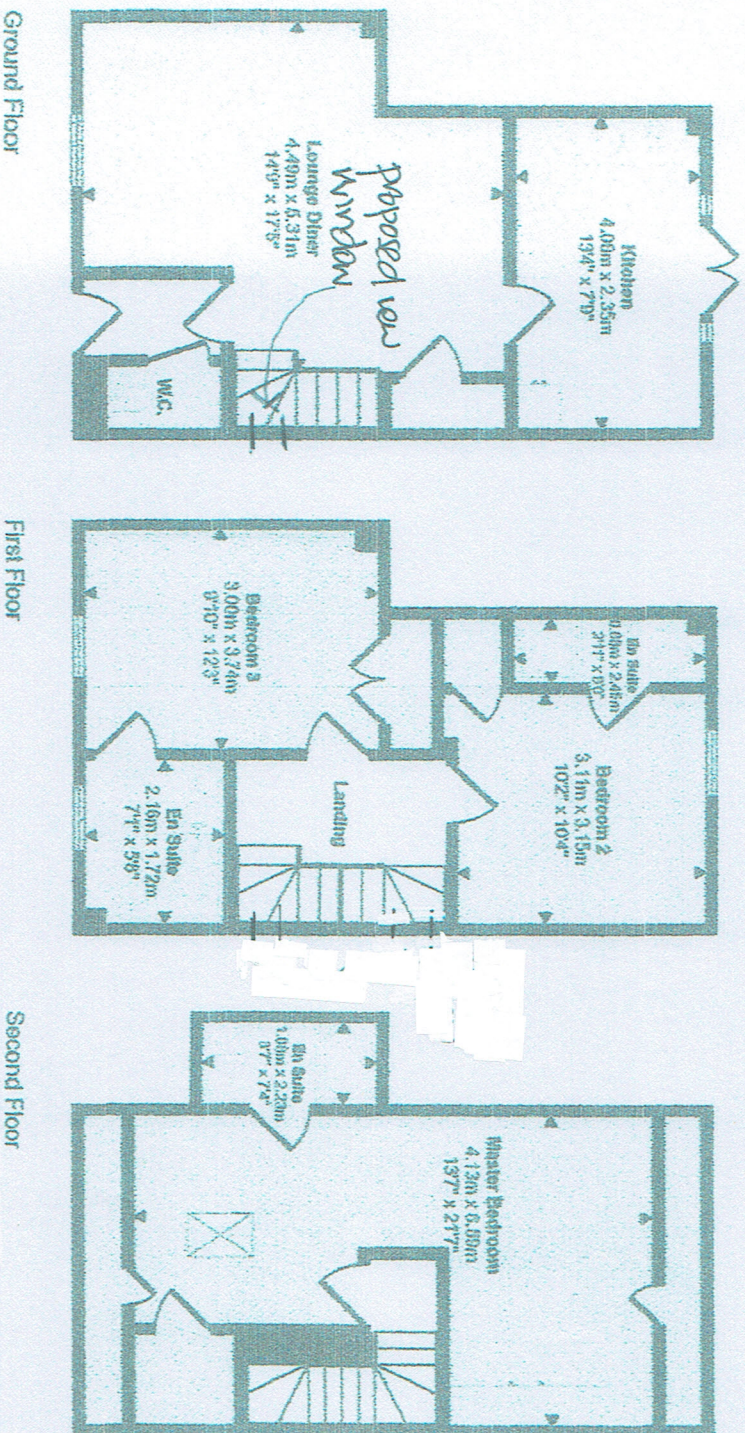

Rev A - 01.06.2026 - First Floor
Windows removed.



A TOLLGATE RD. SALISBURY. WILTS. SP1 2HZ