

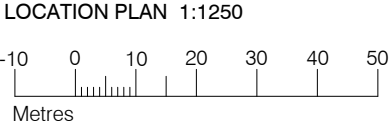
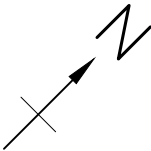


All drawings to be read in conjunction with relevant engineer's designs, calculations and specifications and manufacturers specification sheets.
This drawing is to scale for planning purposes. Do not scale this drawing for construction. All dimensions to be checked on site before work commences. Any discrepancies should be brought to the designers attention for rectification.

WELLINGTON WAY

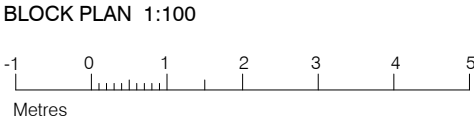

© Crown Copyright and database rights 2026 OS 100035409
Reproduction in whole or in part is prohibited without the prior permission of Ordnance Survey.

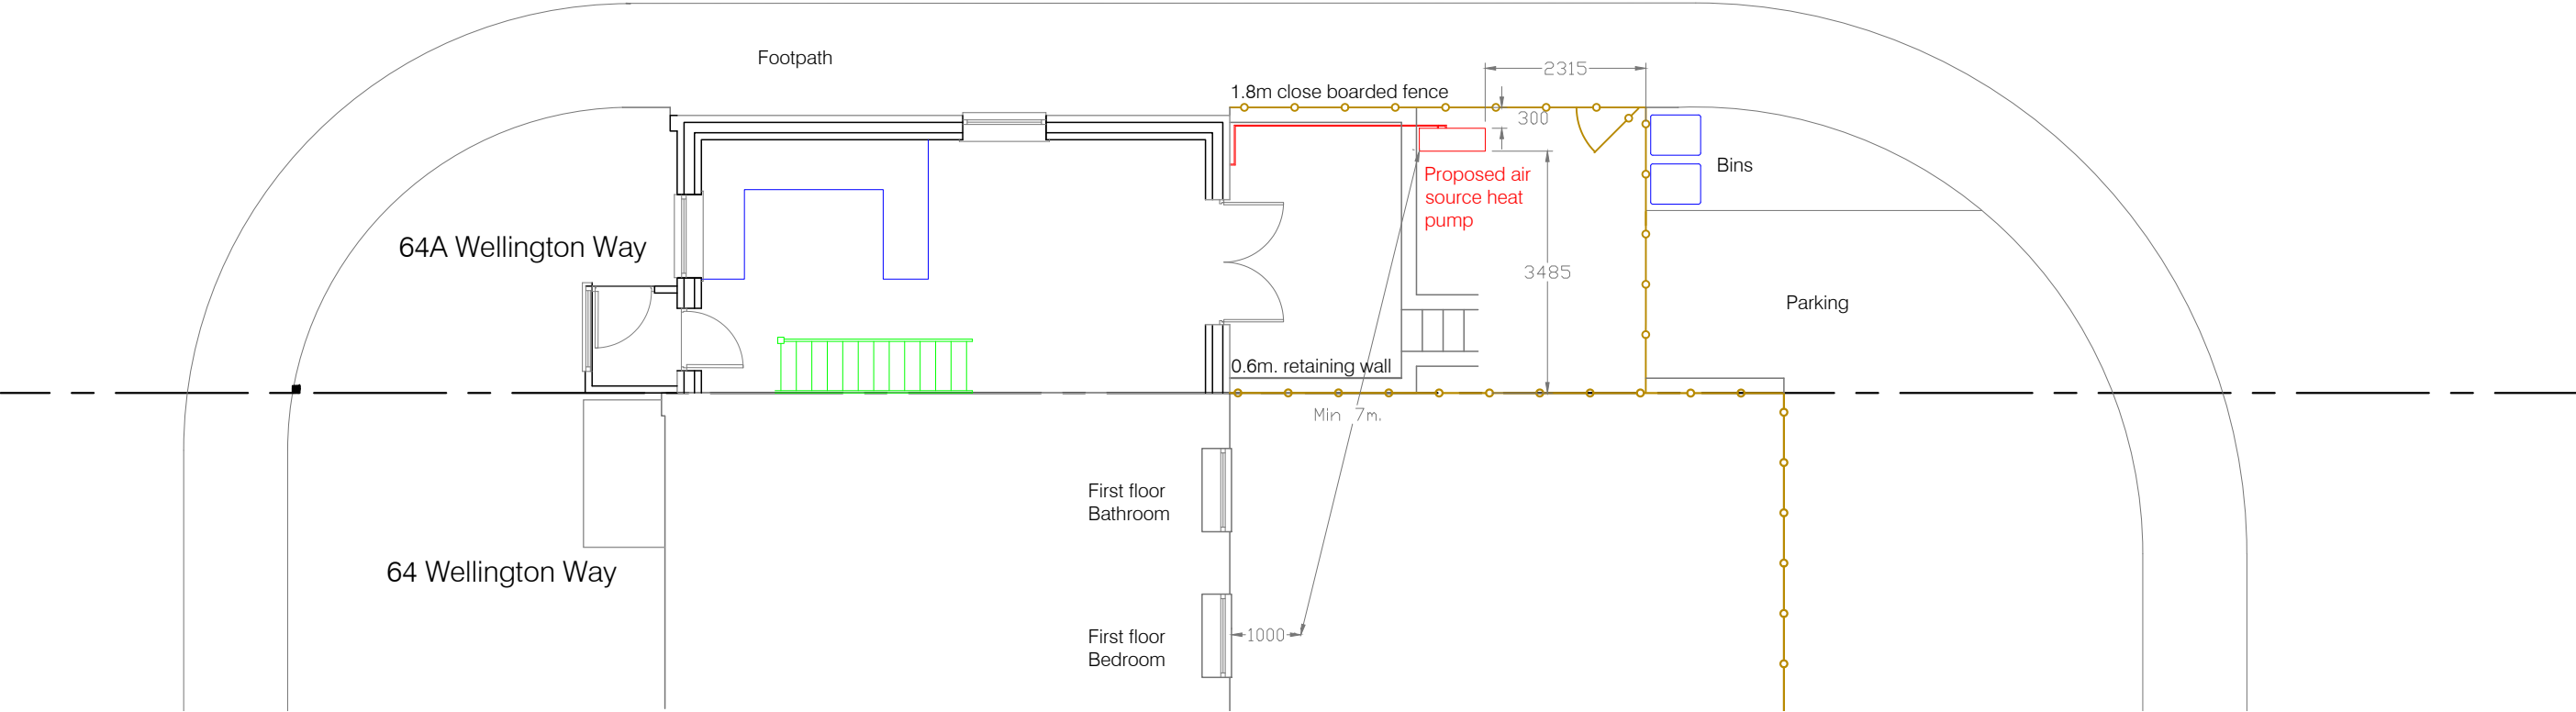