Existing South Elevation - (Adjacent Stable Block Front)

Datum Level

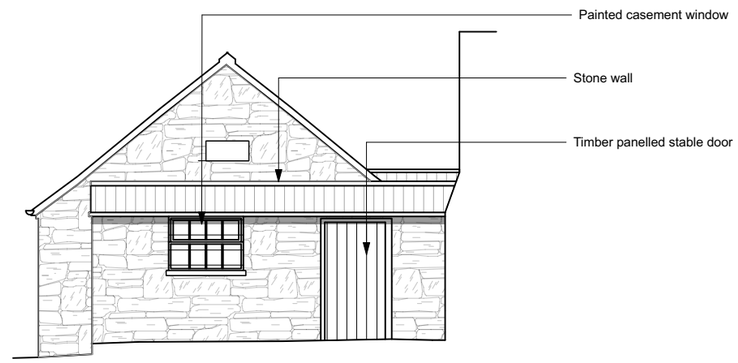

Existing East Elevation

Datum Level

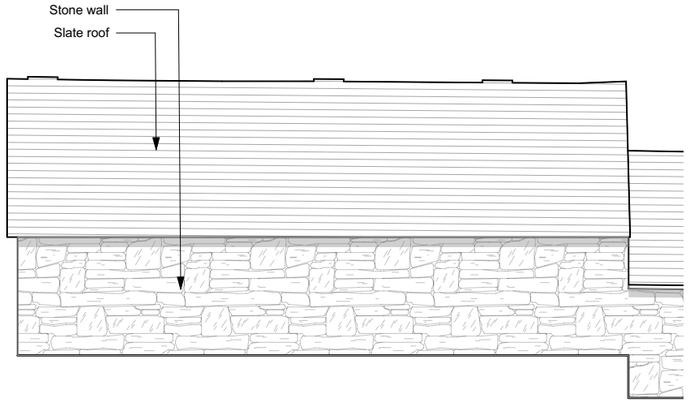

Existing North Elevation - (Adjacent Stable Block Rear)

Datum Level

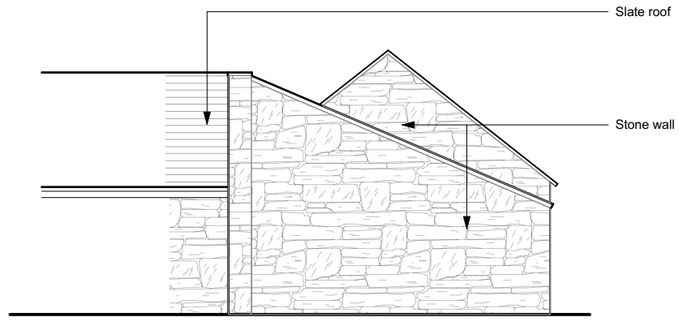

Existing West Elevation

Datum Level 44.00

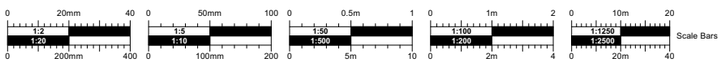

PLANNING

No.	Date	Dr/Ch	Revision Notes

Project Title
Reybridge Farm Stables
Project Client
Mr & Mrs Doel
Suitability
Code - Description
.

Sheet Scale: 1:100 @ A3
Date: 21/03/2024
Drawn By: LW
Reviewed By: HG

Copyright. Check all dimensions on site. .
This drawing is only to be used on the site for which designed.

Sheet No.
Project ID - Originator - Volume - Level - Type - Role - Number
2047-CMS-XX-00-DR-A-PL05

Sheet Title
Existing East & West Elevations & adjacent stable block

26 Martingate, Corsham, Wiltshire, SN13 0HL, Web: www.cms-group.co, Tel: 01249 701333

Rev

CMS Architects