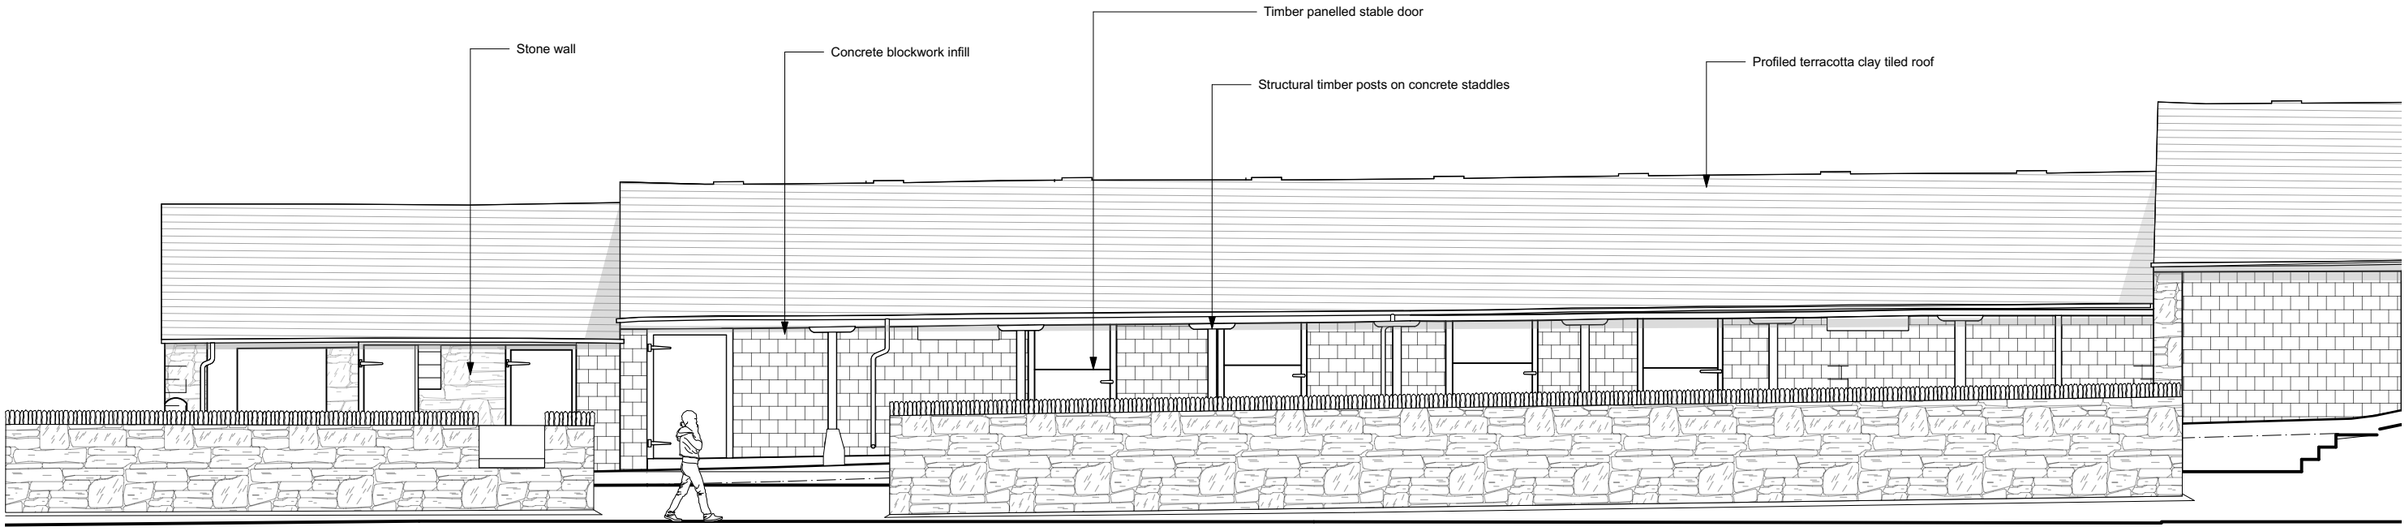

Existing South Elevation - (Front)

Datum Level

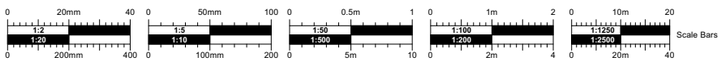

PLANNING

No.	Date	Dr/Ch	Revision Notes

Project Title
Reybridge Farm Stables
Project Client
Mr & Mrs Doel
Suitability
Code - Description
.

Sheet Scale: 1:100 @ A3
Date: 25/02/2024
Drawn By: LW
Reviewed By: HG

Copyright. Check all dimensions on site. .
This drawing is only to be used on the site for which designed.

Sheet No.
Project ID - Originator - Volume - Level - Type - Role - Number
2047-CMS-XX-00-DR-A-PL06

Rev

Sheet Title
Existing South Elevation Street View

26 Martingate, Corsham, Wiltshire, SN13 0HL, Web: www.cms-group.co, Tel: 01249 701333

CMS Architects