




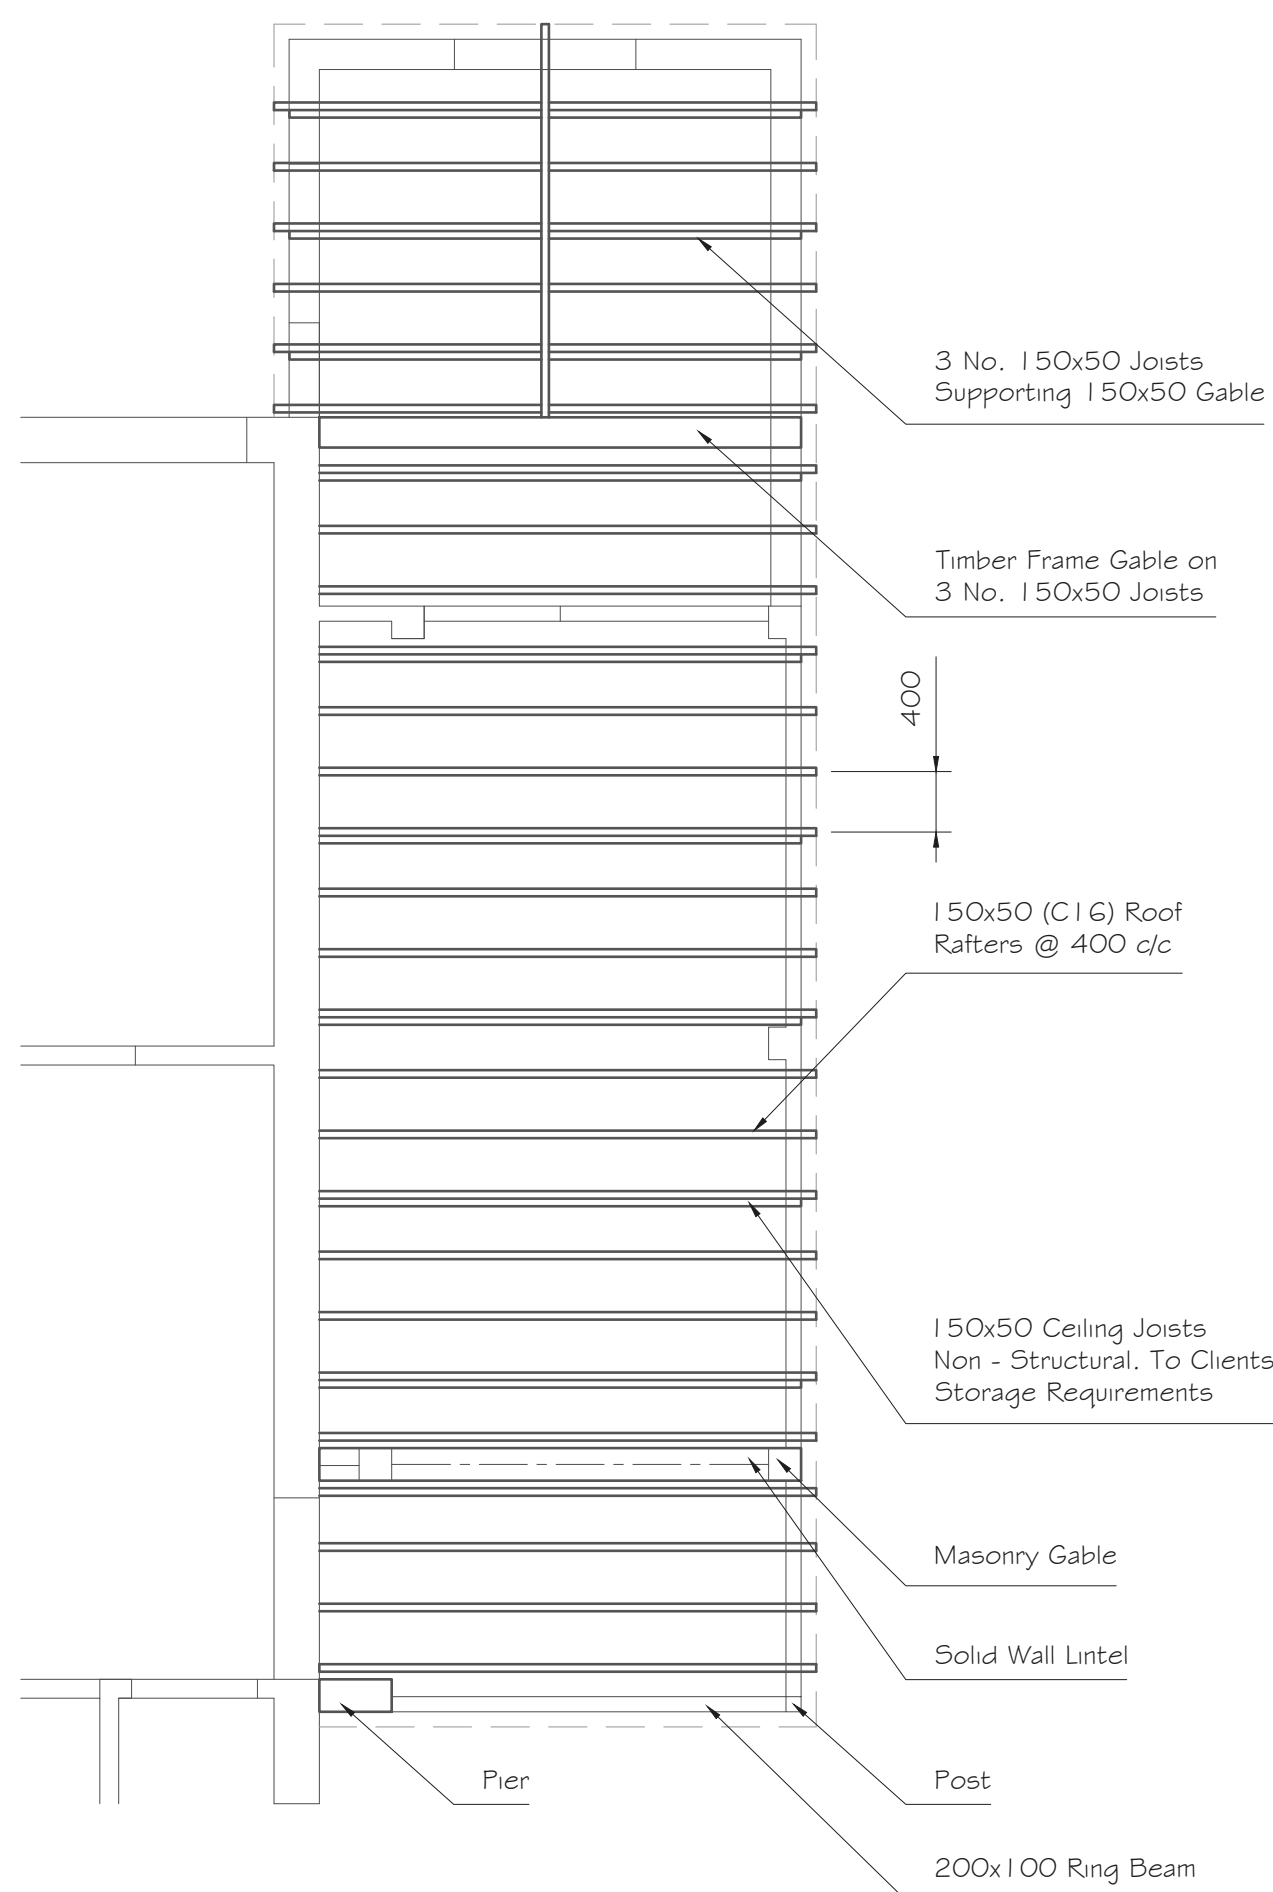


ROOF RAFTER PLAN
Scale 1:50

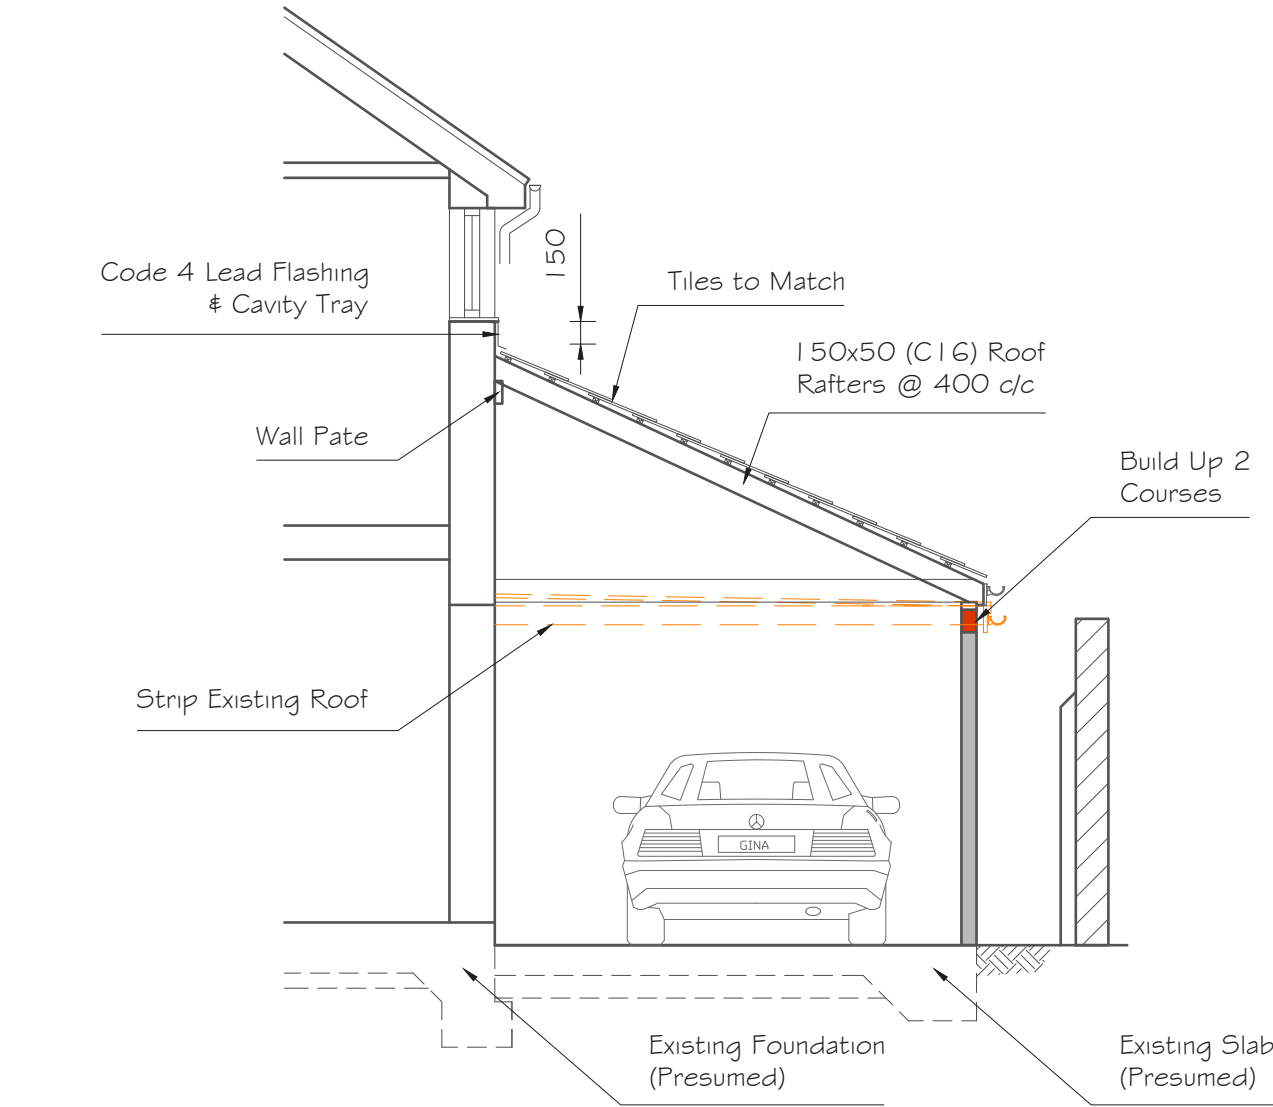


SECTION A-A
Scale 1:50

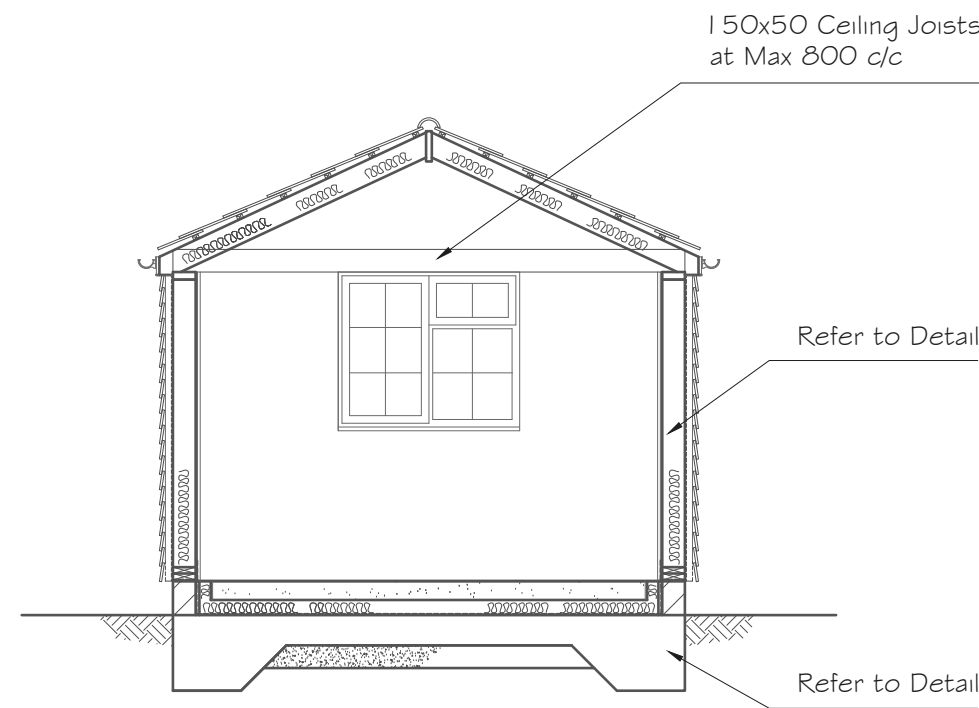


SECTION B-B
Scale 1:50

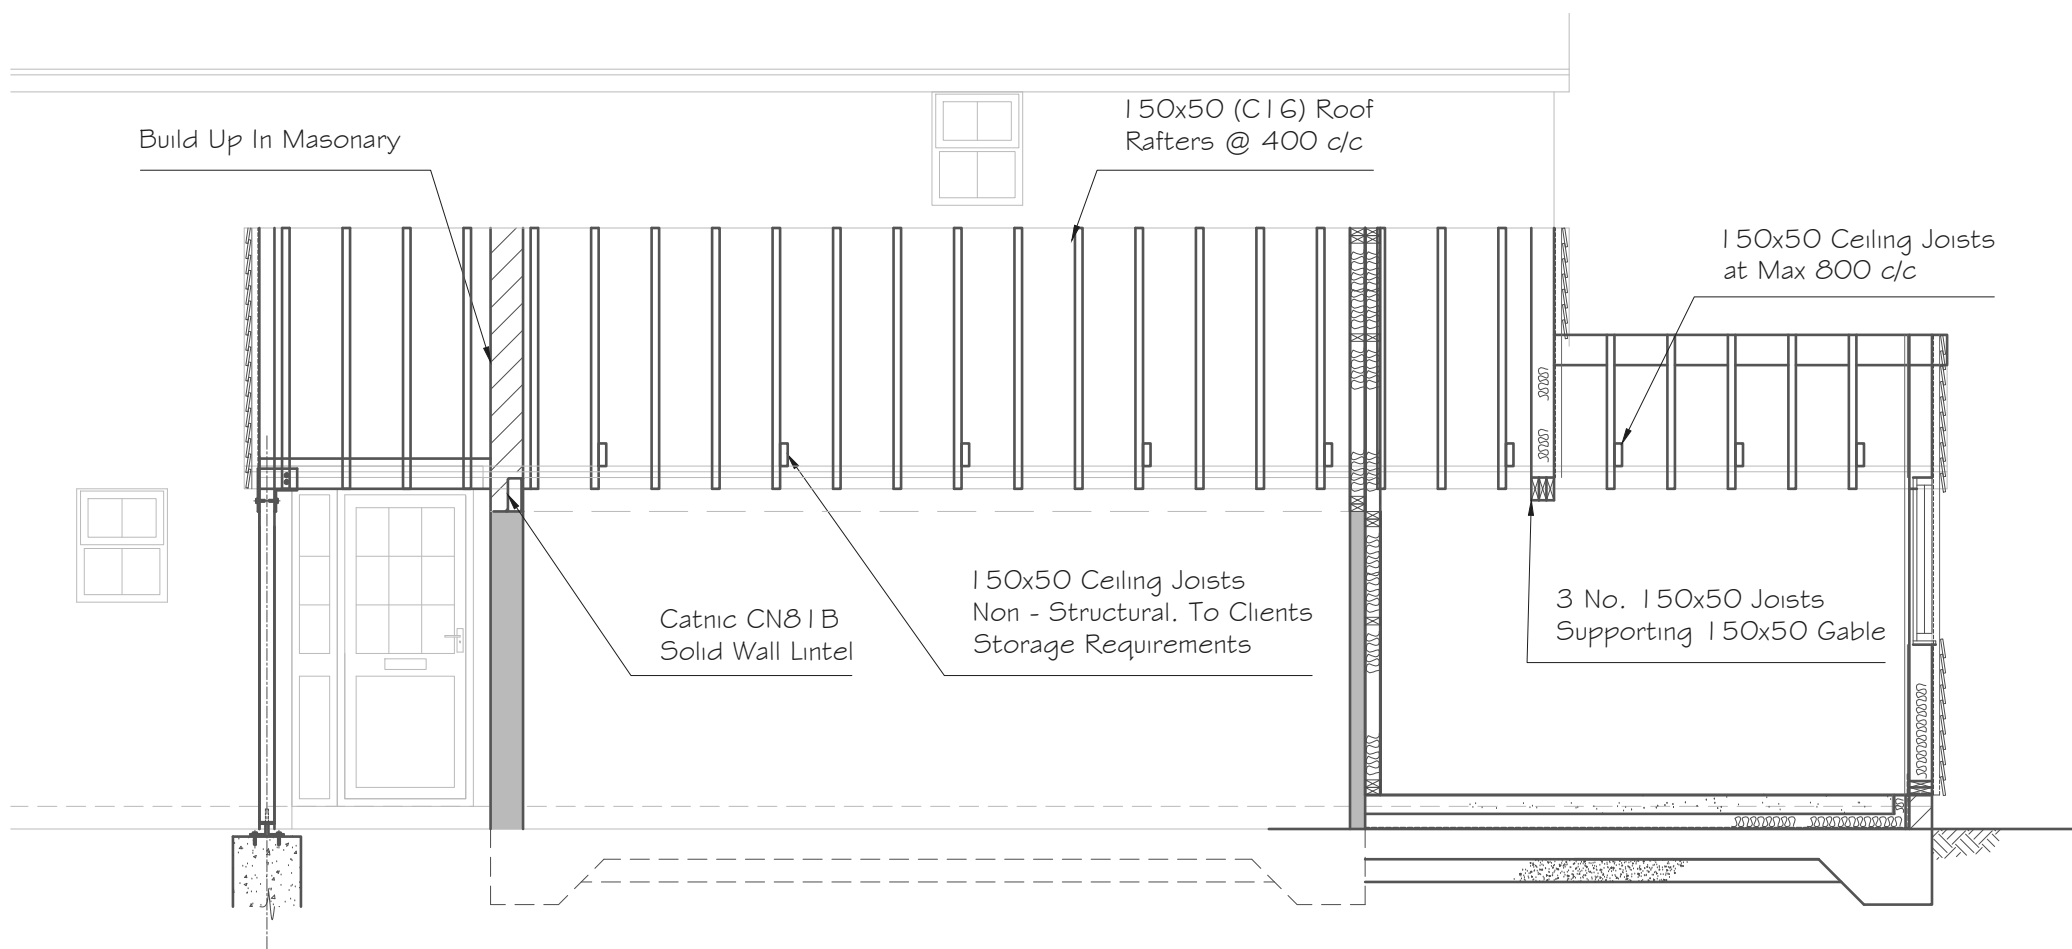


SECTION C-C
Scale 1:50

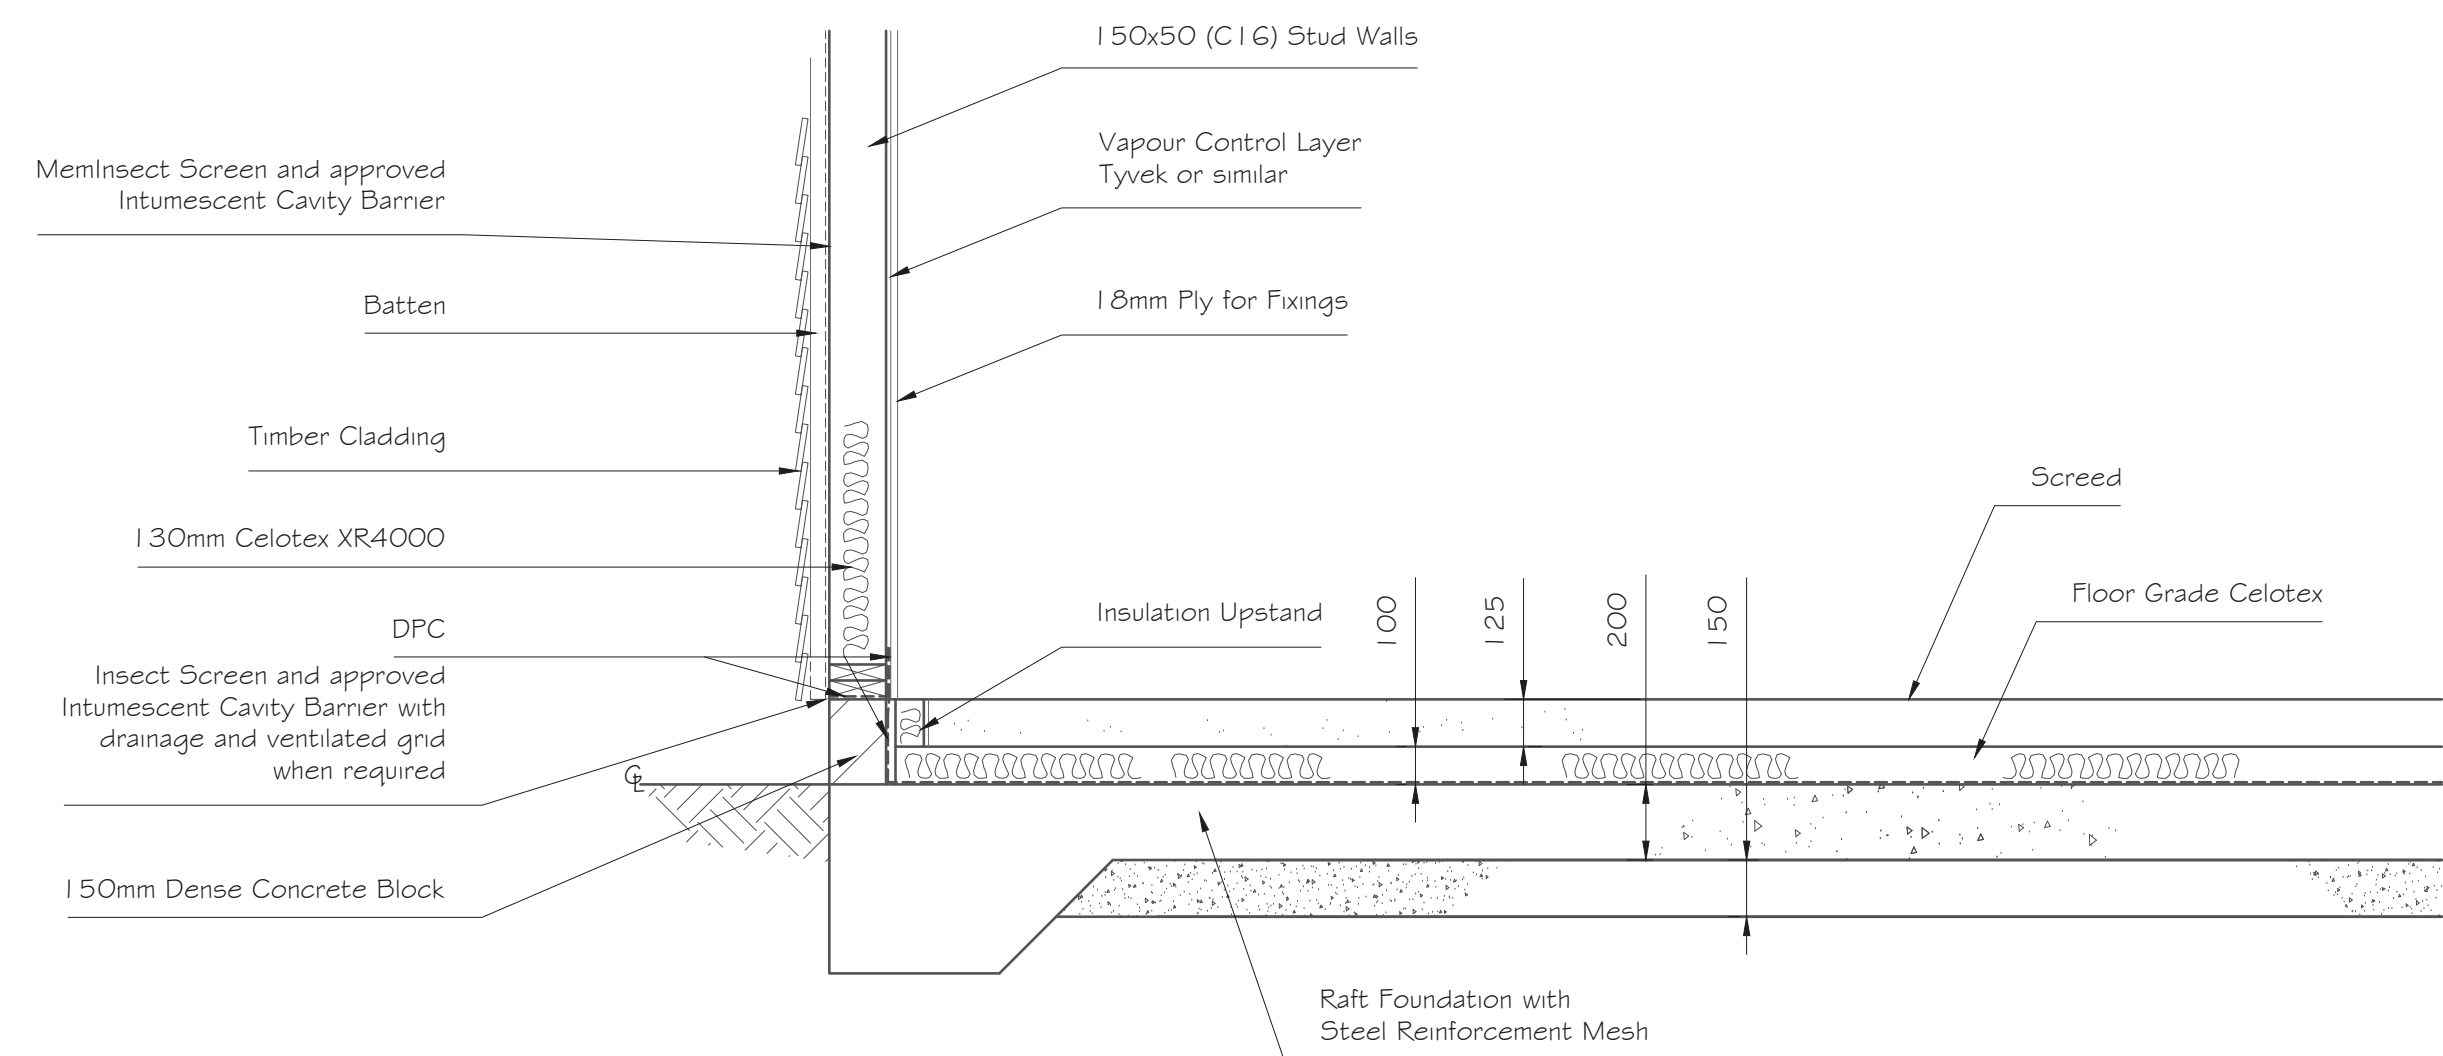


FOUNDATION DETAIL
Scale 1:20

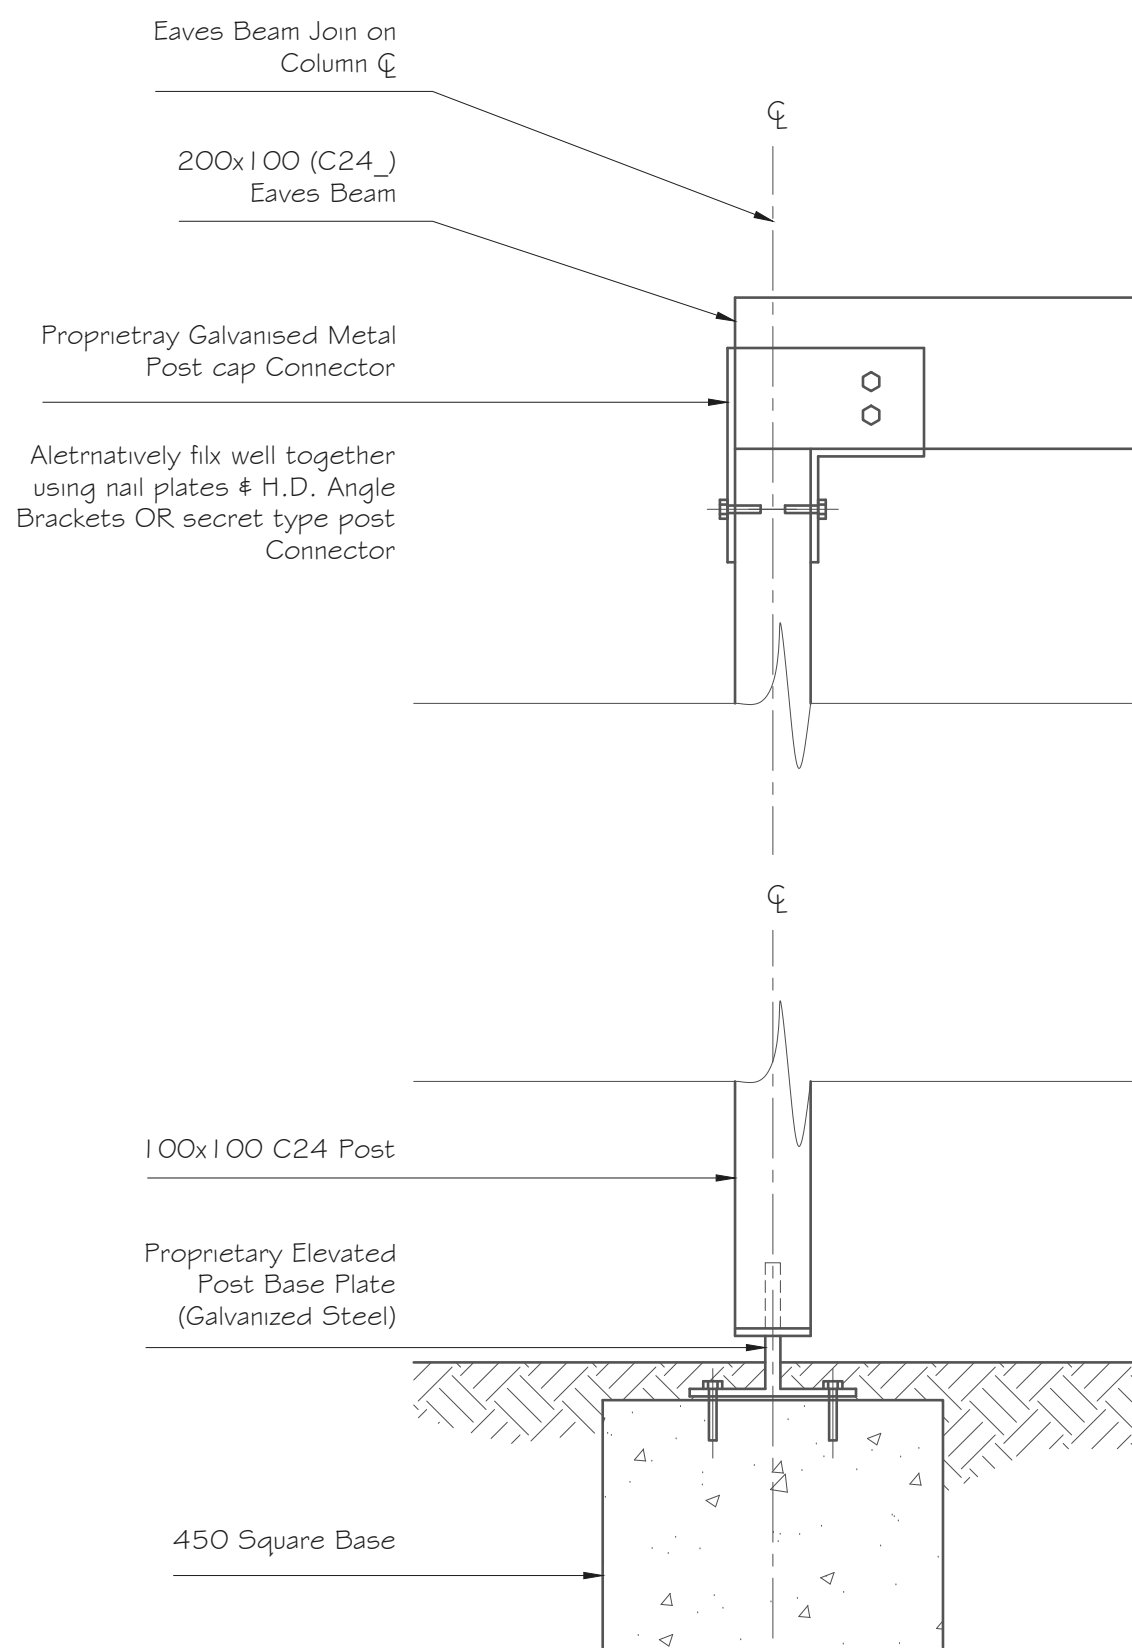


POST FIXING
Scale 1:20

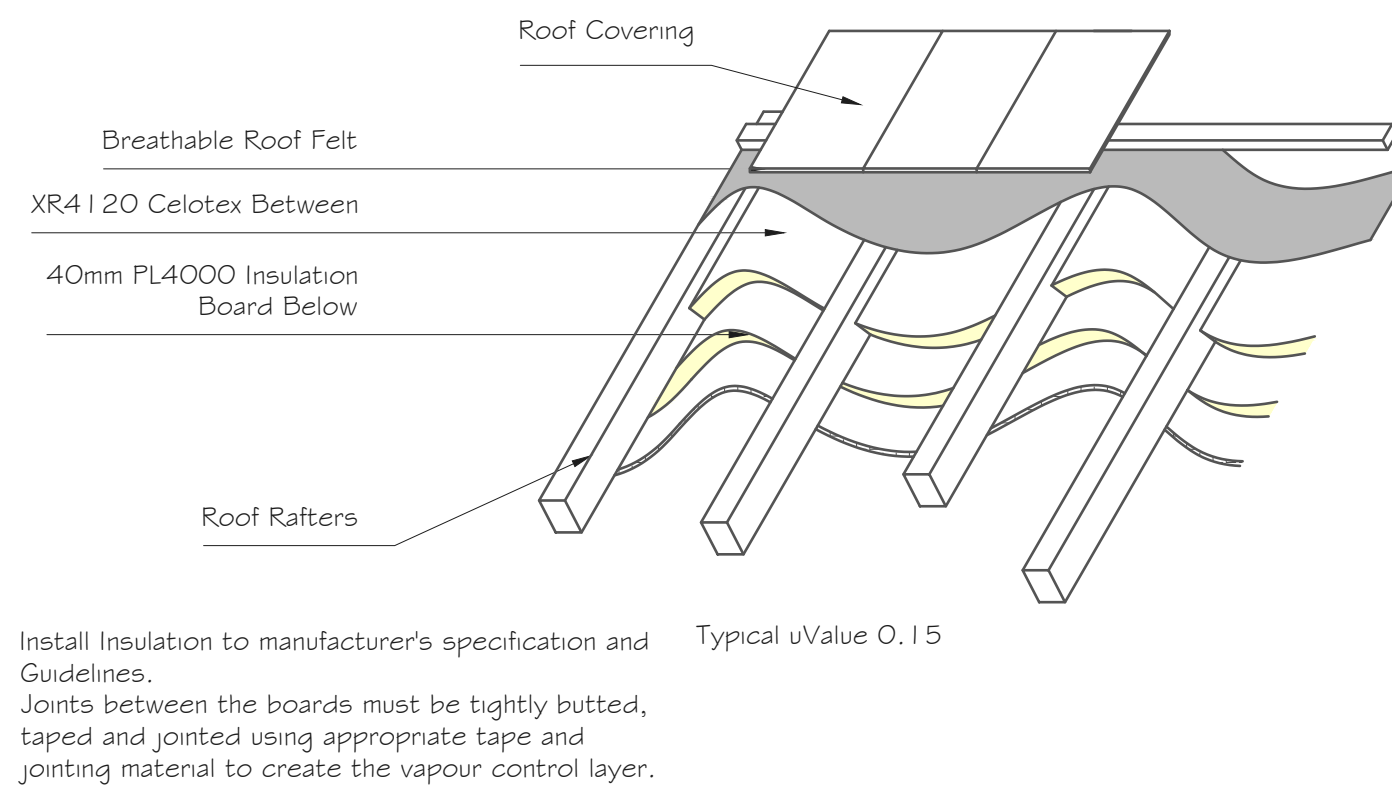

PITCHED ROOF INSULATION
Scale 1:20

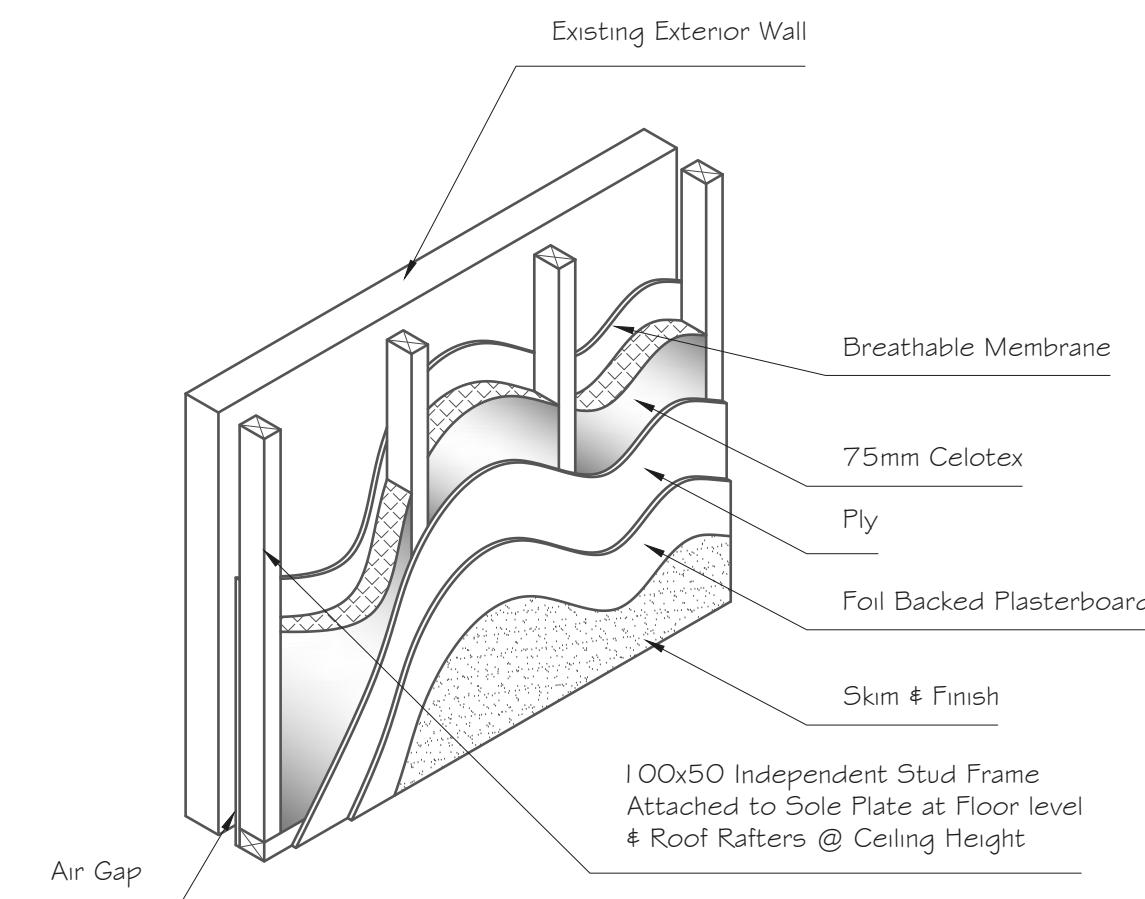

INSULATION BETWEEN WORKSHOP / GARAGE
Scale 1:20

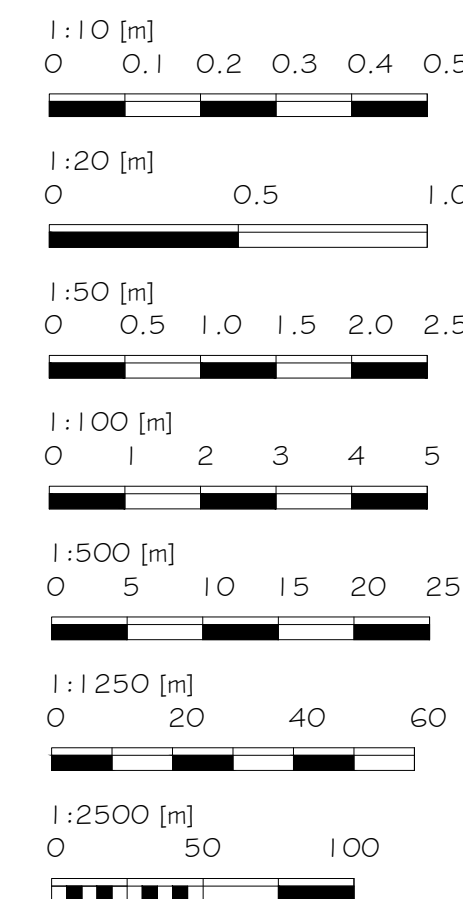

Alex Dawson
www.addraughting.co.uk
alex@addraughting.co.uk
01672 511412
07791 341698



59 Barrow Close
Marlborough
Wiltshire
SN8 2BE

Client

MR & MRS SPARKES

Job Title

EXTENSION AT:
35 RIVER PARK,
MARLBOROUGH,
WILTSHIRE,
SN8 1NH.

Drawing Title

CONSTRUCTION DETAILS

Scale

A5 SHOWN

Date

02/06/2026

Drawn

AD

Drawing No.

1626-03

Rev

-