



BLOCK PLAN

SCALE 1:500




LOCATION PLAN

SCALE 1:1250

/ U s e r s / a s i l a b e d r i n g / D r o w i n g s / 2436-263 THE GREEN EAST GRAFTON MARLBOROUGH/2436.CAD-PLANNING/2436_P_PLN/2436_263 The Green East Grafton Marlborough.pln

Do not scale from this drawing for the purpose of construction. Work to indicated dimensions only. All dimensions to be confirmed on site. This drawing is to be read in conjunction with other drawings in this series and all relevant consultants drawings and documentation where applicable. This drawing has been produced for the specific client and project identified below and is not intended for use by any other person or for any other purpose other than indicated on this drawing. Please report any discrepancy on this drawing to Morgan Carn for clarification. © Morgan Carn Ltd

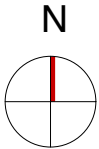

0 10m 75m

1:1250 scale

0 5m 50m

1:500 scale

Rev	Description	Issued By	Issue Date

79 Stanford Avenue
Brighton BN1 6FA
01273 55 77 77
mca@morgancarn.com
www.morgancarn.com

MORGAN CARN
ARCHITECTS

Client

Mr & Mrs Frost

Project

263 THE GREEN, EAST GRAFTON, MARLBOROUGH

Drawing Title

LOCATION AND BLOCK PLAN

Status

PLANNING

Date of Issue

14/01/2025

Scale

1:1250, 1:500 @ A5

PROJECT - STAGE - DRAWING - REVISION


2436-P-001-P1

/ U s e r s / a s i a j e d r z e j e c / D r o p b o x /
2436_263_THE_GREEN_EAST_GRAFTON_MARLBOROUGH/2436_CAD-
PLANNING/2436_P_PLN/2436_263 The Green East Grafton Marlborough.pln

Do not scale from this drawing for the purpose of construction. Work to indicated dimensions only. All dimensions to be confirmed on site. This drawing is to be read in conjunction with other drawings in this series and all relevant consultants drawings and documentation where applicable. This drawing has been produced for the specific client and project identified below and is not intended for use by any other person or for any other purpose other than indicated on this drawing. Please report any discrepancy on this drawing to Morgan Carn for clarification. © Morgan Carn Ltd



Rev	Description	Issued By	Issue Date

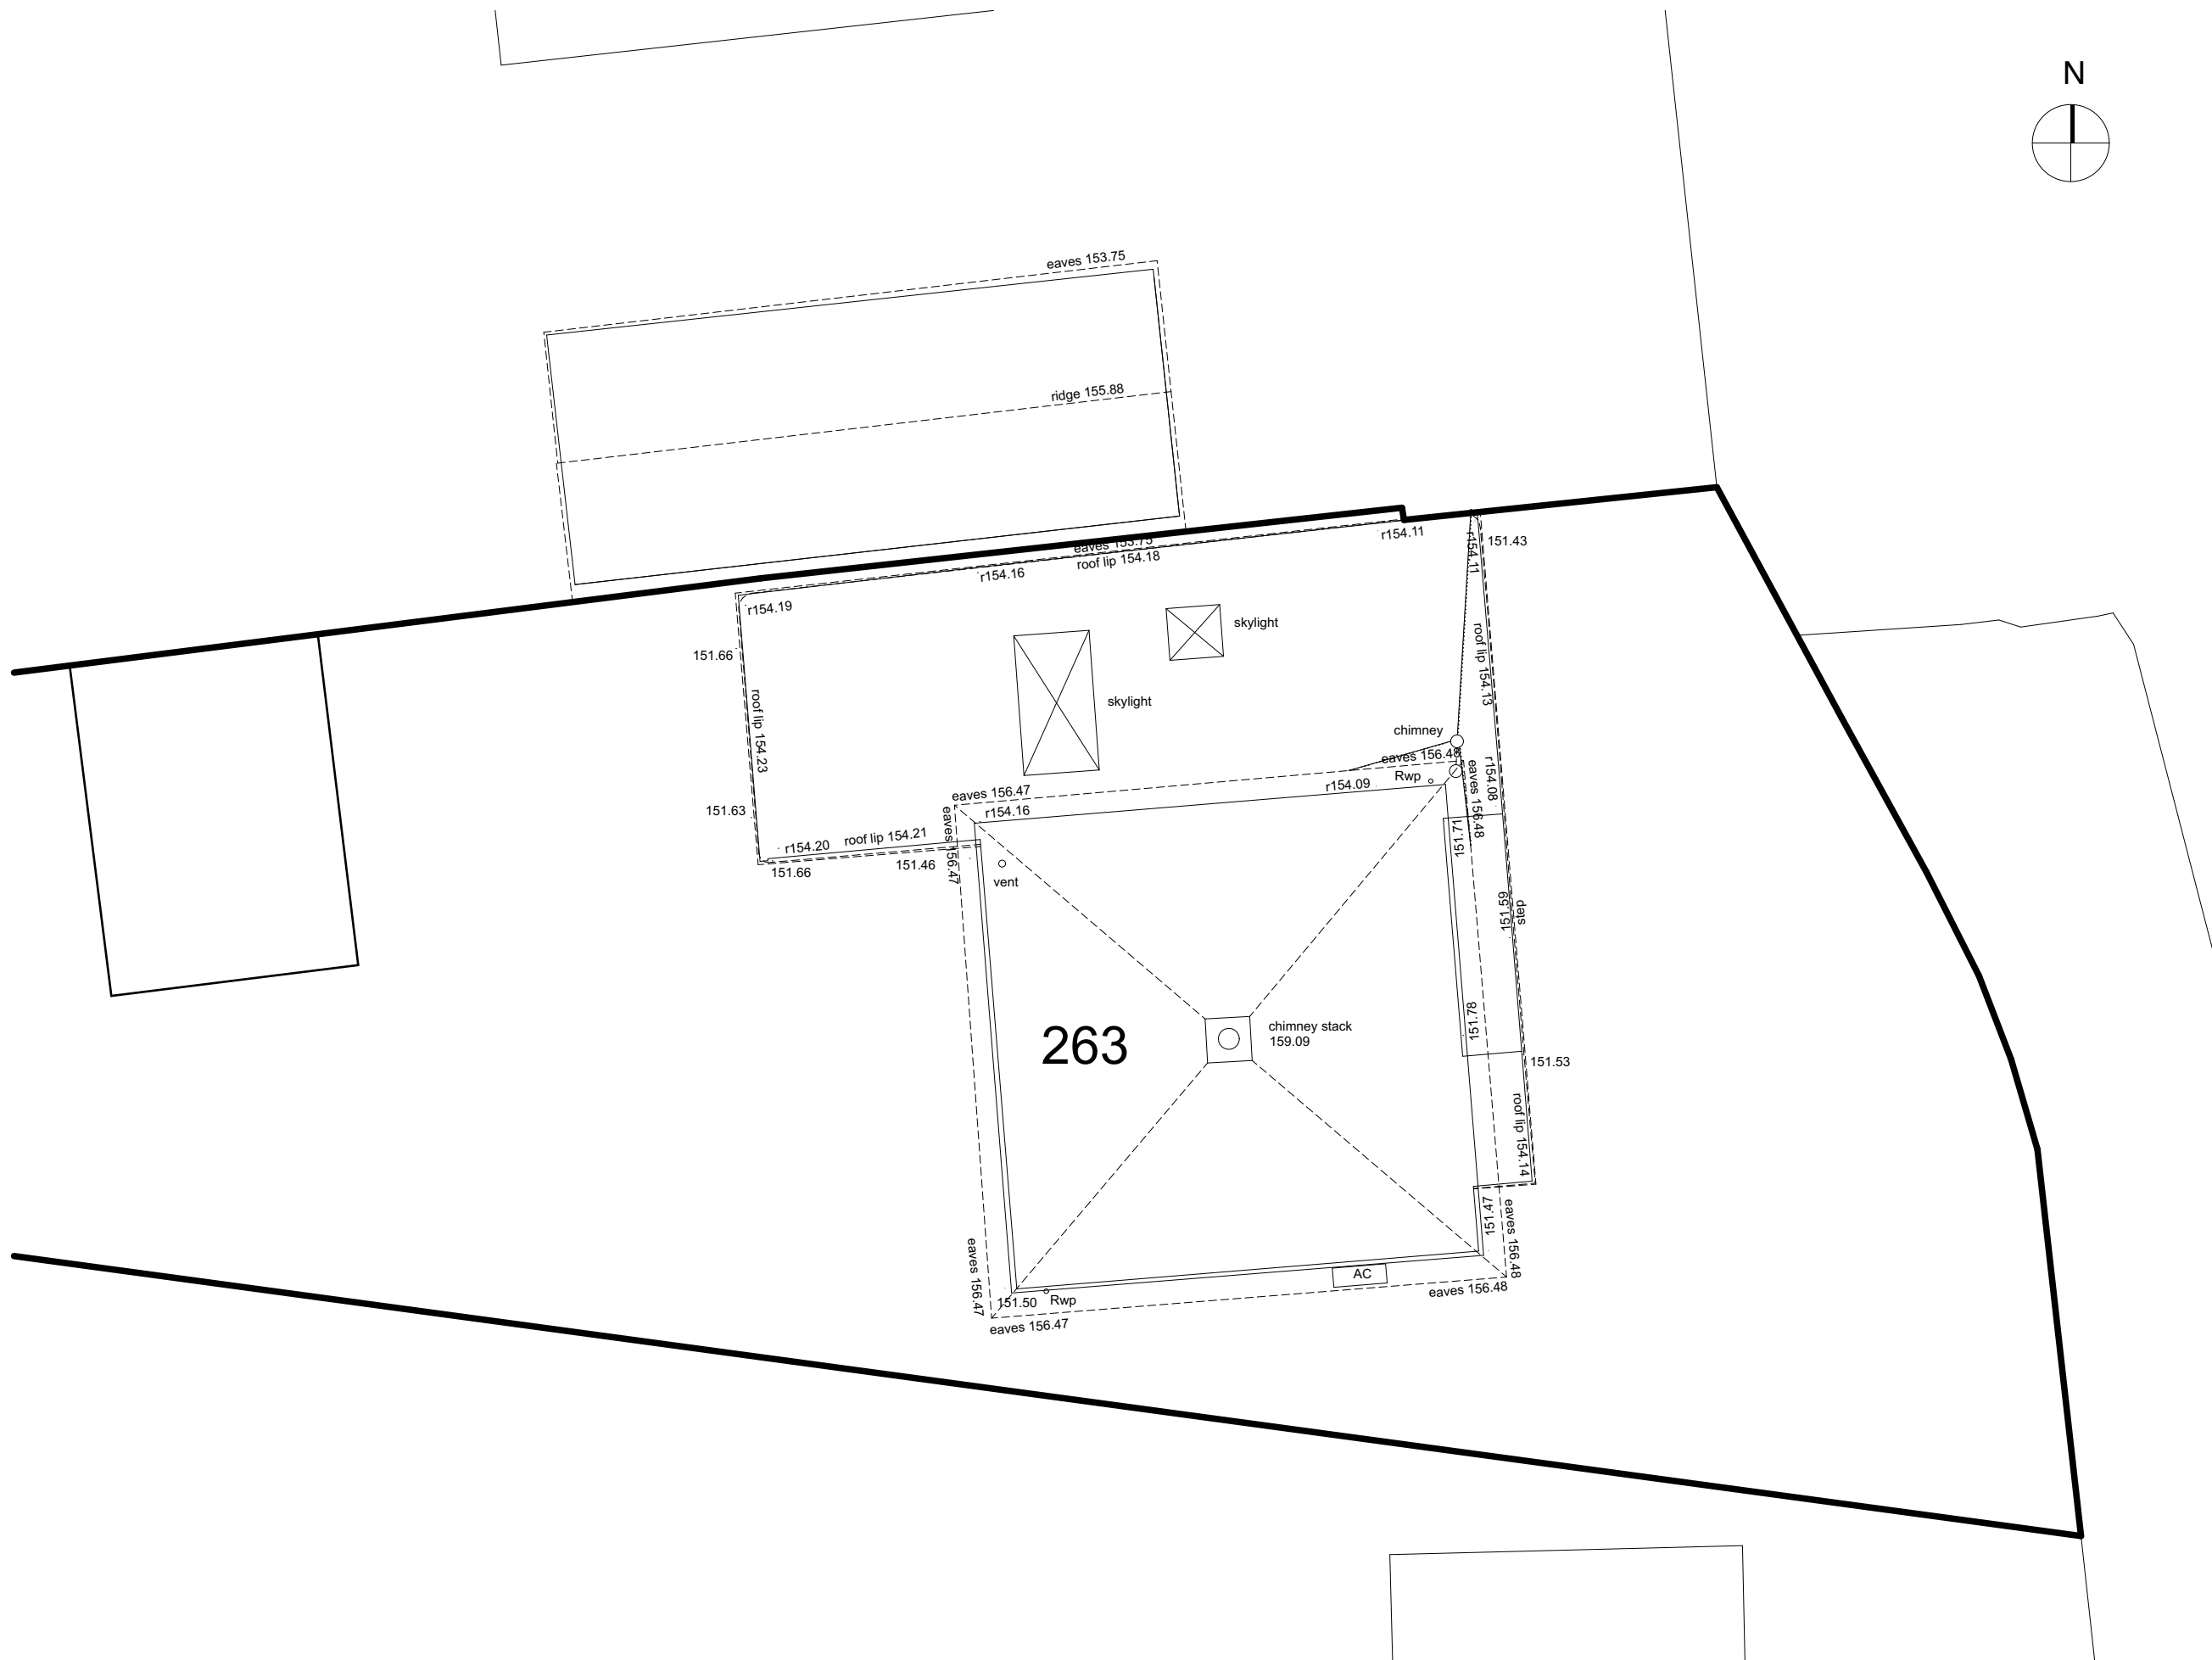

79 Stanford Avenue
Brighton BN1 6FA
01273 55 77 77
mca@morgancarn.com
www.morgancarn.com

MORGAN CARN
ARCHITECTS

Client

Mr & Mrs Frost

	Project
--	---------

263 THE GREEN, EAST GRAFTON, MARLBOROUGH
EXISTING SITE/ROOF PLAN

	Status
--	--------

PLANNING

Date of Issue	14/01/2025
---------------	------------

Scale	1:100 @ A3
-------	------------

PROJECT - STAGE - DRAWING - REVISION

2436-P-002-P1

Do not scale from this drawing for the purpose of construction. Work to indicated dimensions only. All dimensions to be confirmed on site. This drawing is to be read in conjunction with other drawings in this series and all relevant consultants drawings and documentation where applicable. This drawing has been produced for the specific client and project identified below and is not intended for use by any other person or for any other purpose other than indicated on this drawing. Please report any discrepancy on this drawing to Morgan Carn for clarification. © Morgan Carn Ltd




1:100 scale

Rev	Description	Issued By	Issue Date



East Elevation

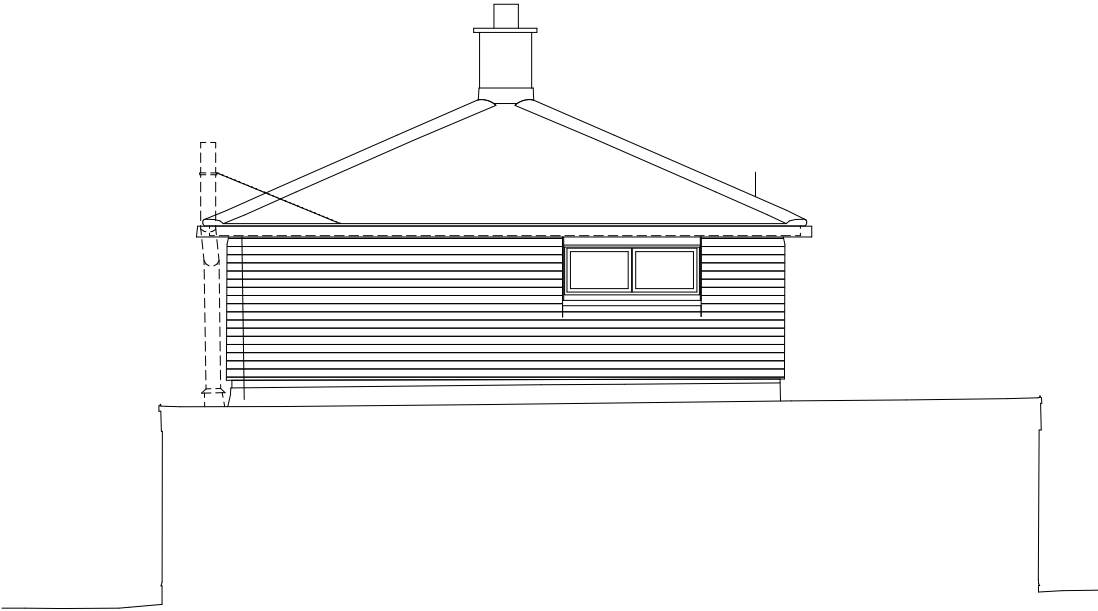

North Elevation




West Elevation




South Elevation

/Users/asiajedrzejec/Dropbox/2436_263_THE_GREEN_EAST_GRAFTON_MARLBOROUGH/2436_CAD-PLANNING/2436_P_PLN/2436_263 The Green East Grafton Marlborough.pln

Do not scale from this drawing for the purpose of construction. Work to indicated dimensions only. All dimensions to be confirmed on site. This drawing is to be read in conjunction with other drawings in this series and all relevant consultants drawings and documentation where applicable. This drawing has been produced for the specific client and project identified below and is not intended for use by any other person or for any other purpose other than indicated on this drawing. Please report any discrepancy on this drawing to Morgan Carn for clarification. © Morgan Carn Ltd

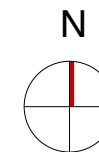

Rev	Description	Issued By	Issue Date

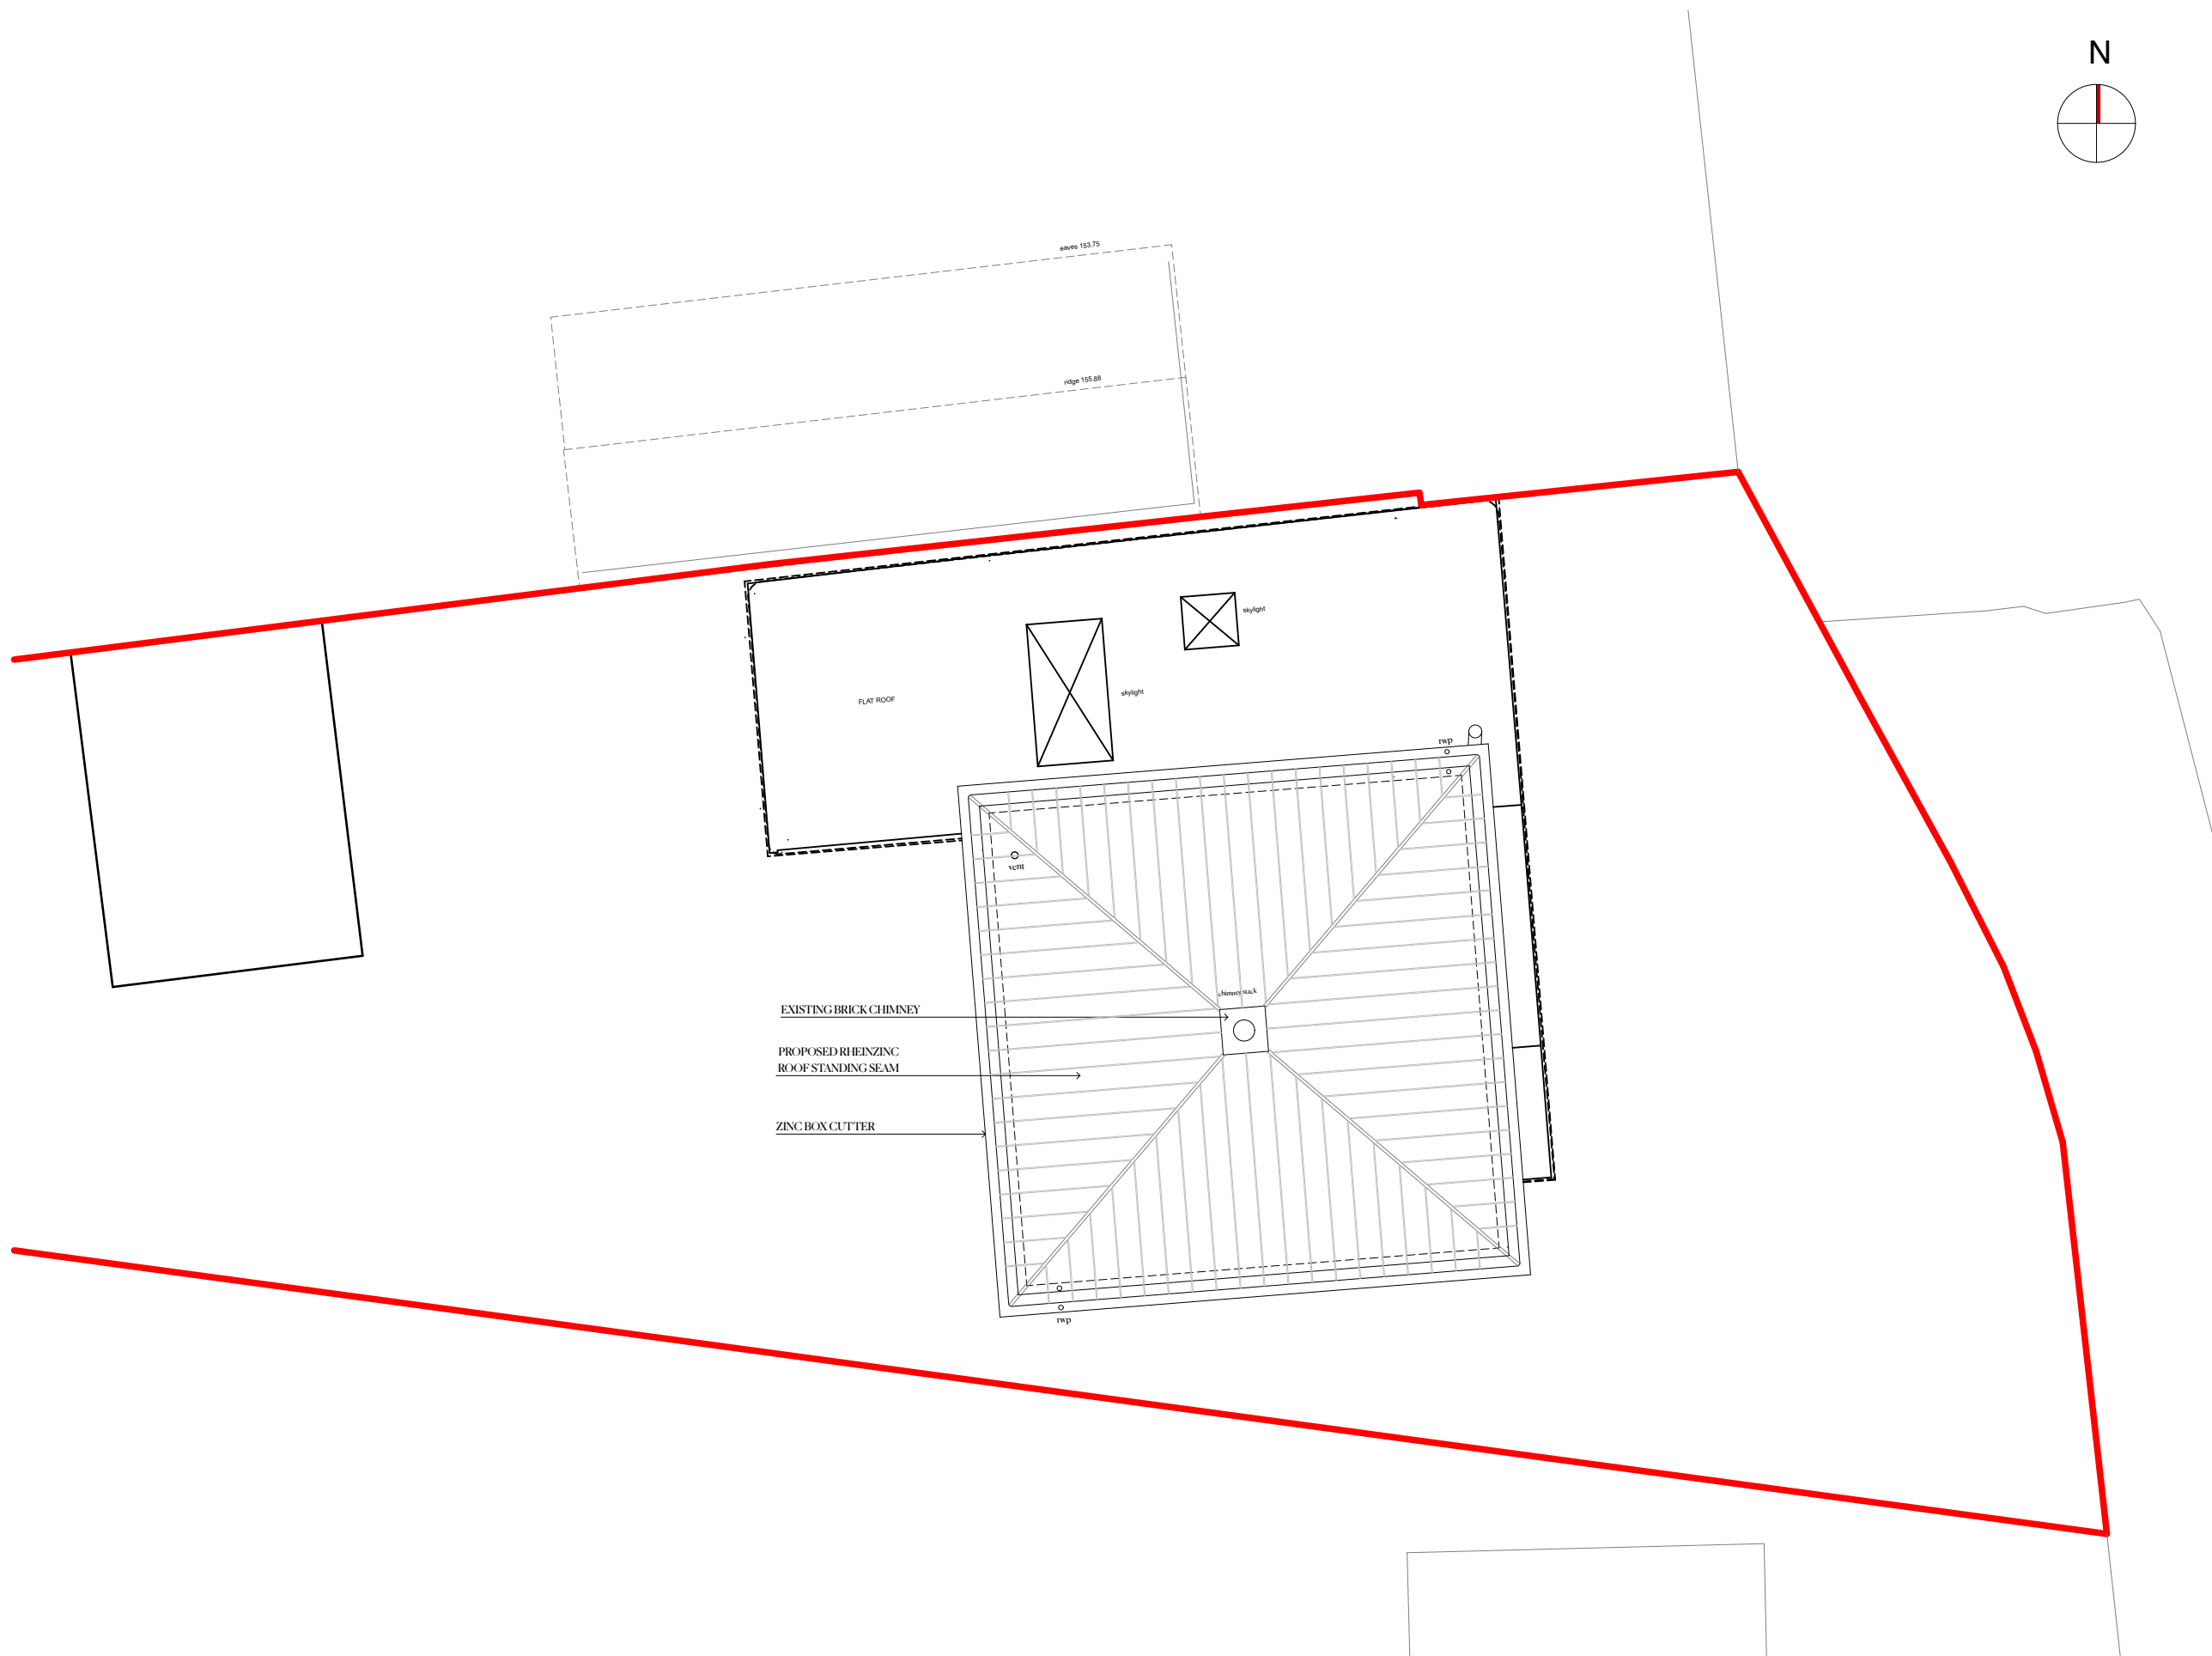

79 Stanford Avenue
Brighton BN1 6FA
01273 55 77 77
mca@morgancarn.com
www.morgancarn.com

MORGAN CARN
ARCHITECTS

Client

Mr & Mrs Frost

Project

263 THE GREEN, EAST GRAFTON, MARLBOROUGH

Drawing Title

PROPOSED SITE/ROOF PLAN

	Status
--	--------

PLANNING

Date of Issue

	Scale
--	--------------

1:100 @ A3

PROJECT - STAGE - DRAWING - REVISION

2436-P-004-P1

Do not scale from this drawing for the purpose of construction. Work to indicated dimensions only. All dimensions to be confirmed on site. This drawing is to be read in conjunction with other drawings in this series and all relevant consultants drawings and documentation where applicable. This drawing has been produced for the specific client and project identified below and is not intended for use by any other person or for any other purpose other than indicated on this drawing. Please report any discrepancy on this drawing to Morgan Carn for clarification. © Morgan Carn Ltd




1:100 scale

Rev	Description	Issued By	Issue Date



East Elevation

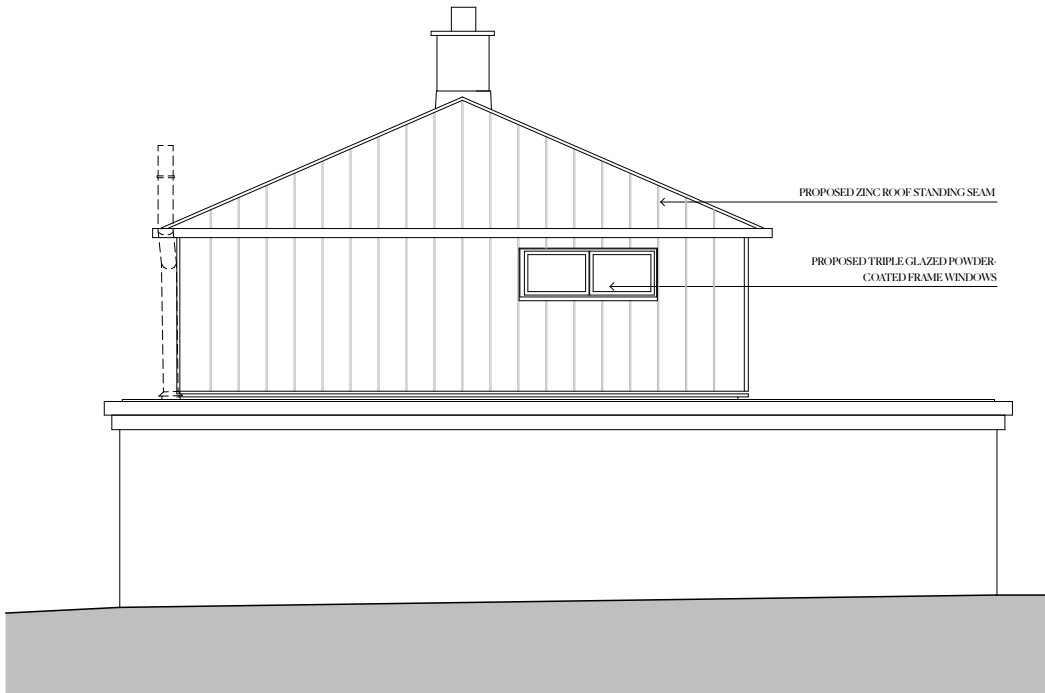

North Elevation



West Elevation



South Elevation

Rev	Description	Issued By	Issue Date



EXISTING



PROPOSED



EXISTING



PROPOSED

Rev	Description	Issued By	Issue Date