
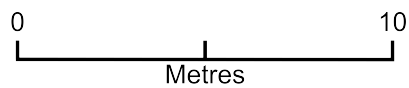


16 High Street, Market Lavington SN10 4AG

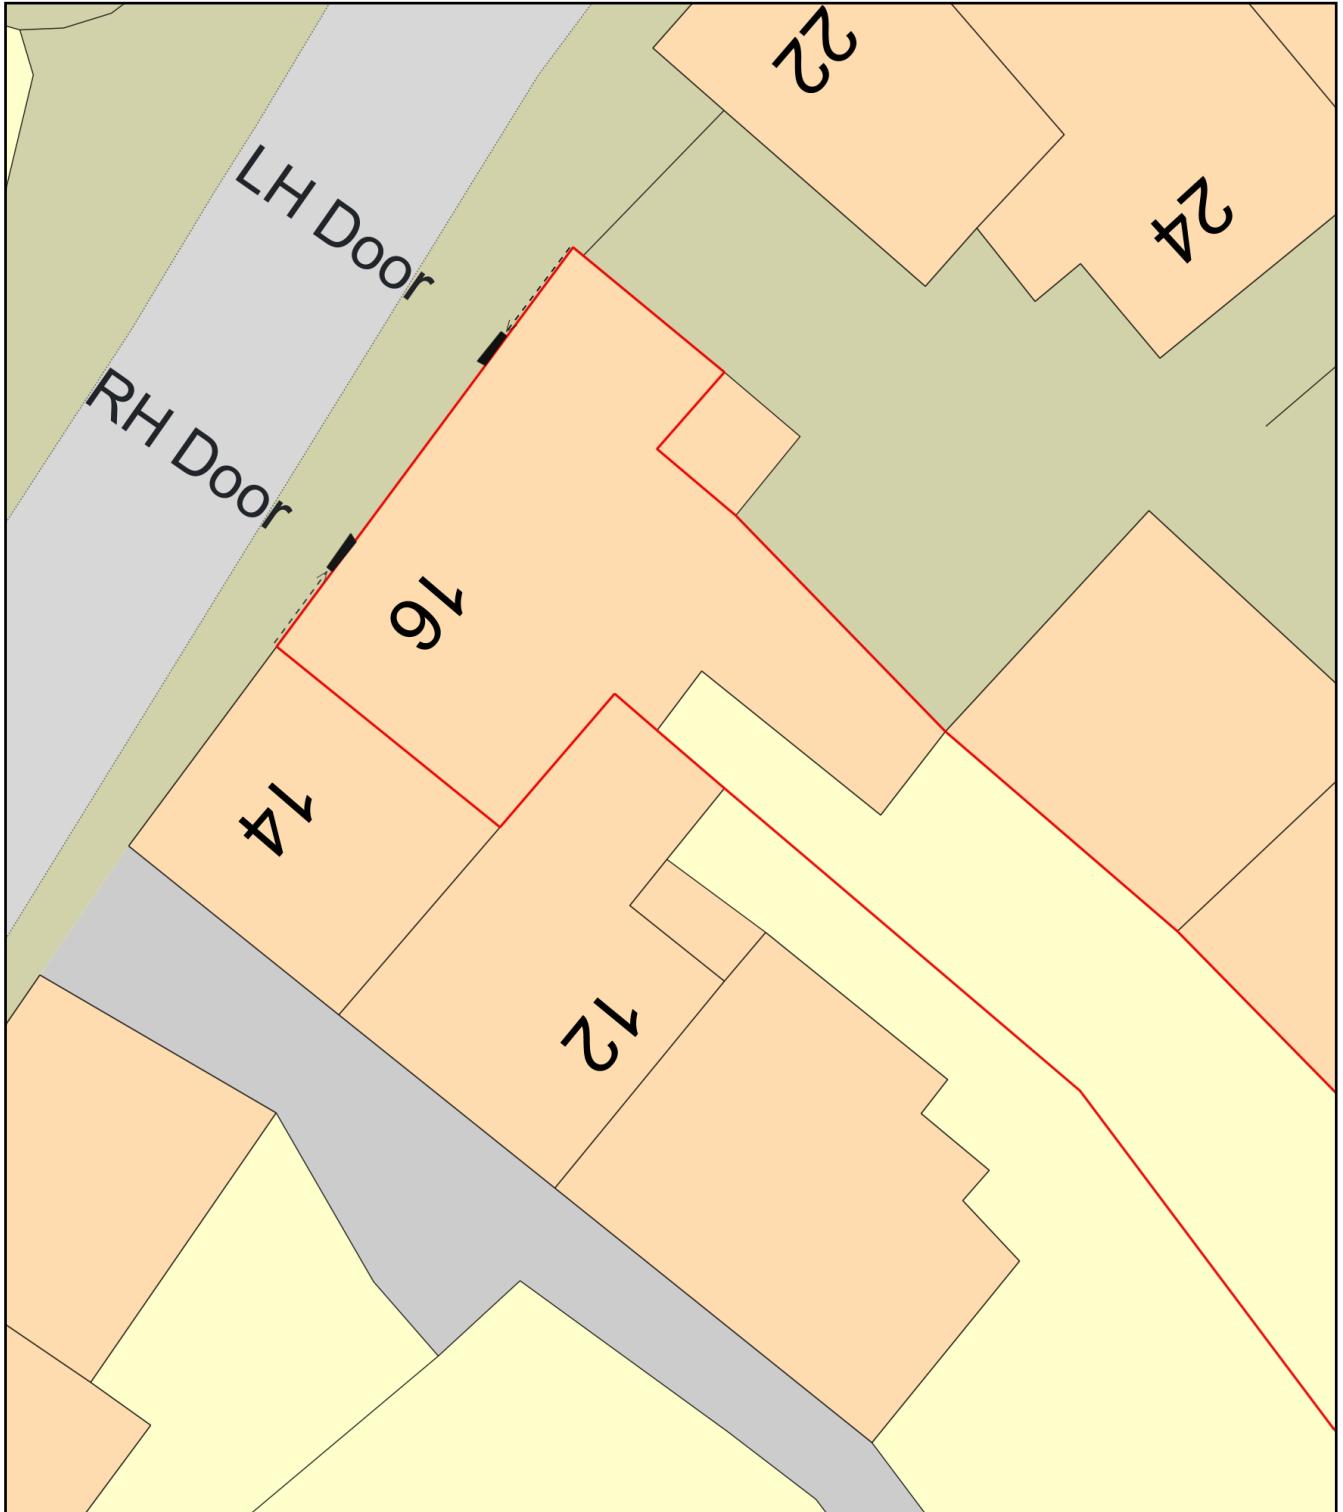

Plan Produced for: Tim Price

Date Produced: 25 May 2026

Plan Reference Number: TQRQM26145144053953

Scale: 1:200 @ A4