


Rev.	Inc.	Date:	Comment:
-	-	-	-

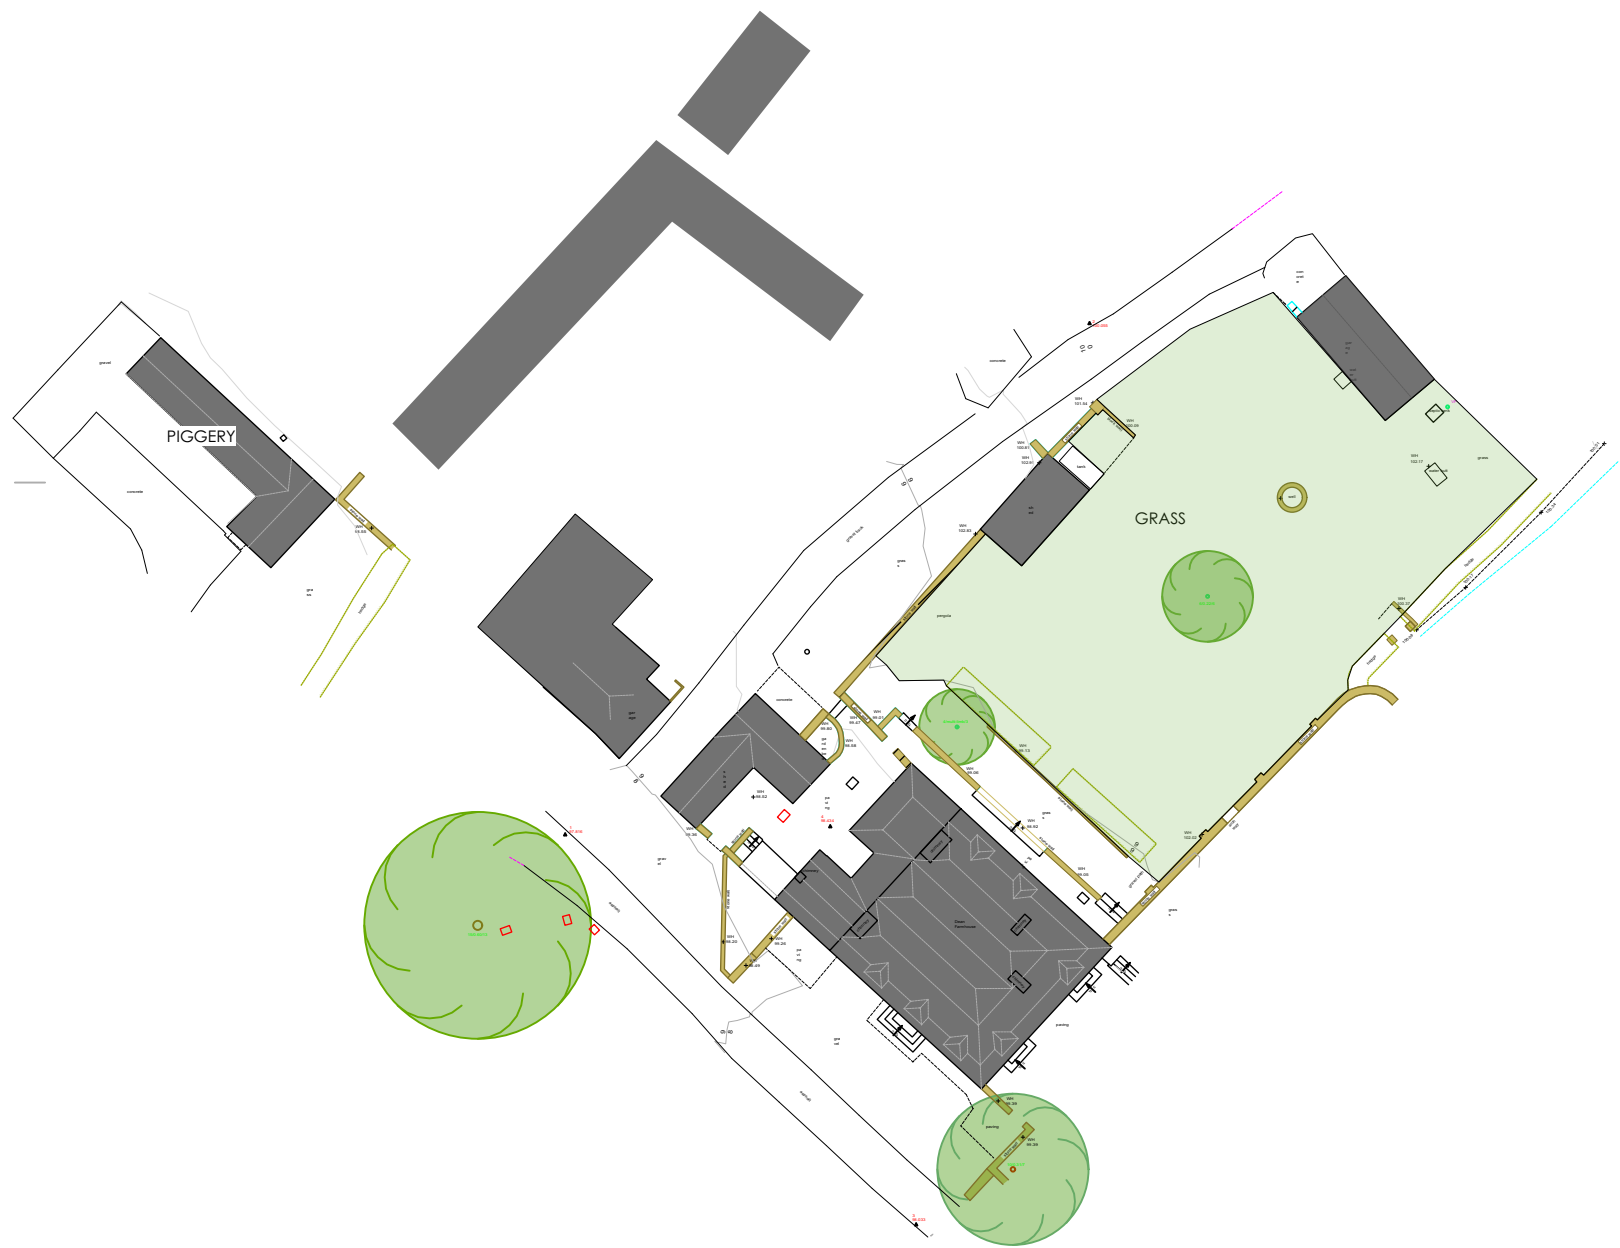

1. Responsibility is not accepted for errors made by others in scaling from this drawing. All construction information should be taken from written dimensions only.

2. All dimensions must be checked on site and any discrepancies checked with the architect prior to manufacture, fabrication and/or installation

3. Unless shown otherwise all dimensions are to structural surfaces.

4. All works to be carried out in accordance with British Standards, EU Regulations, Codes of Practice and all statutory obligations.

Project: DEAN FARM
OAKSEY, WILTSHIRE
SN16 9SB

Title/contents EXISTING BLOCK PLAN

Scale	Paper Size	Date	Drawn by
1:500	A3	JAN 26	SW
Job.no.	Type	Dwg.no.	Revision
127	L	002	-