




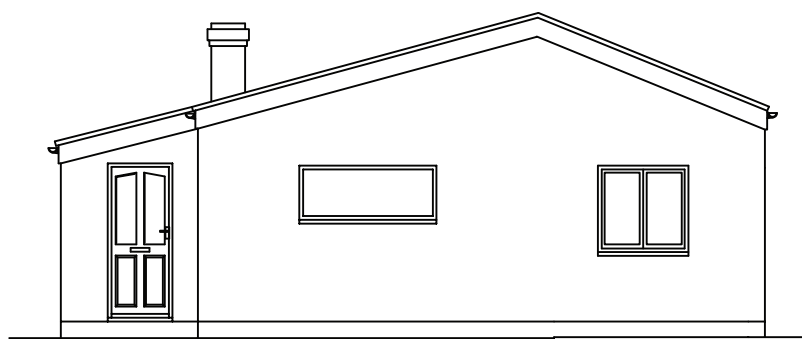


Existing Front (North) Elevation 1:100

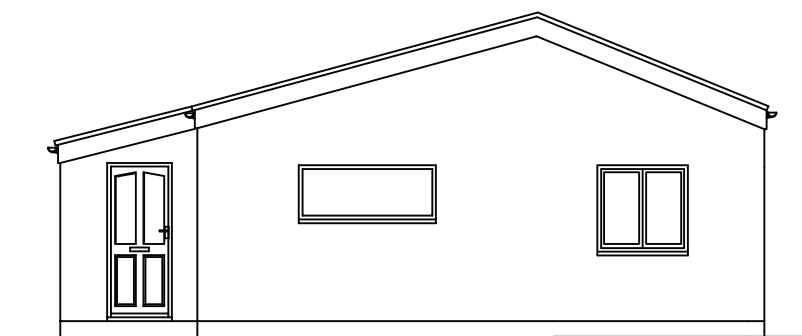


Proposed Front (North) Elevation 1:100

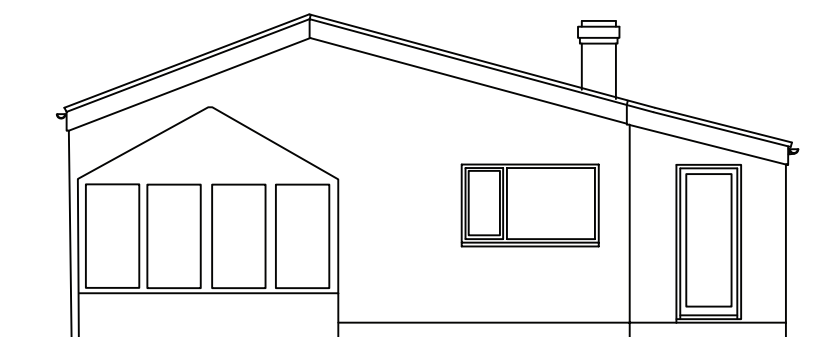


Existing Rear (South) Elevation 1:100

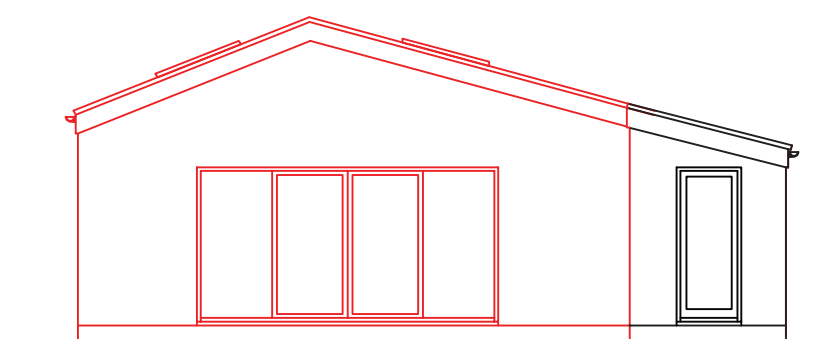


Proposed Rear (South) Elevation 1:100

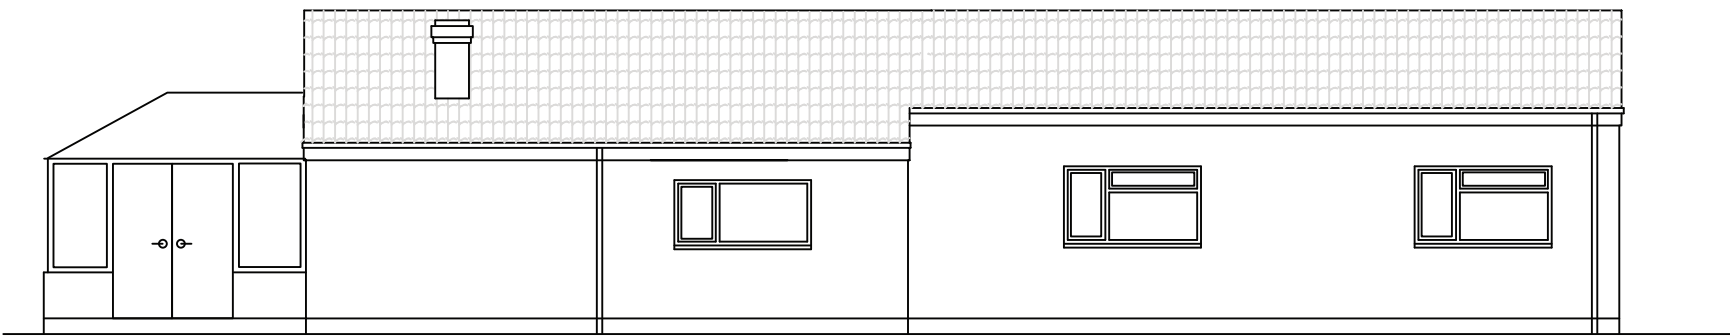


Existing Side (East) Elevation 1:100

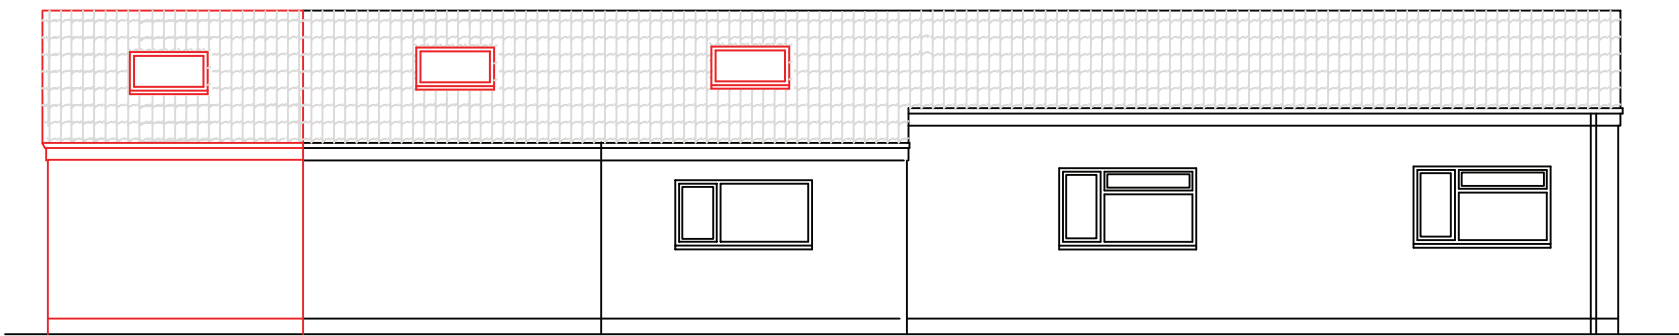


Proposed Side (East) Elevation 1:100

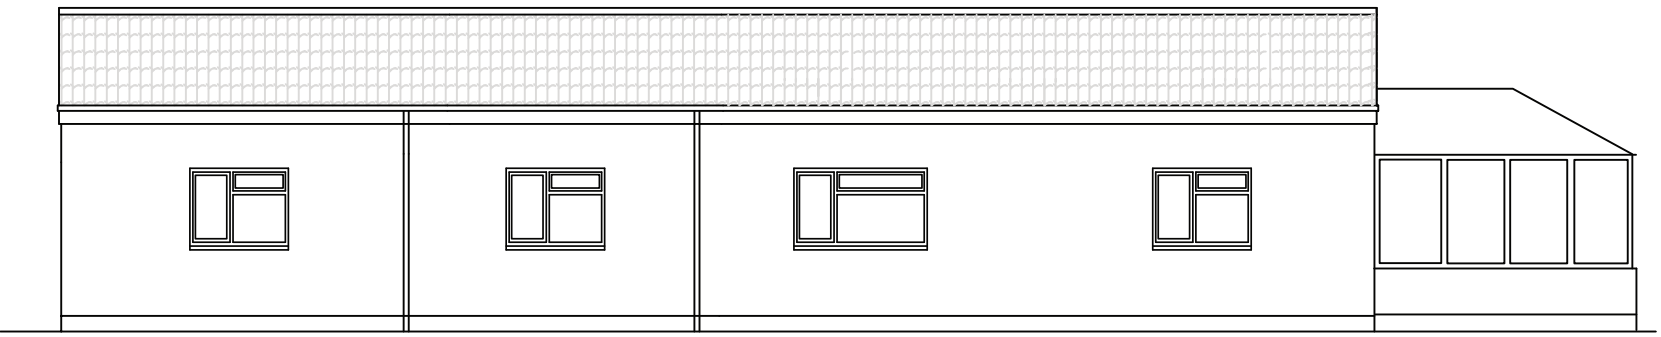


Existing Side (West) Elevation 1:100

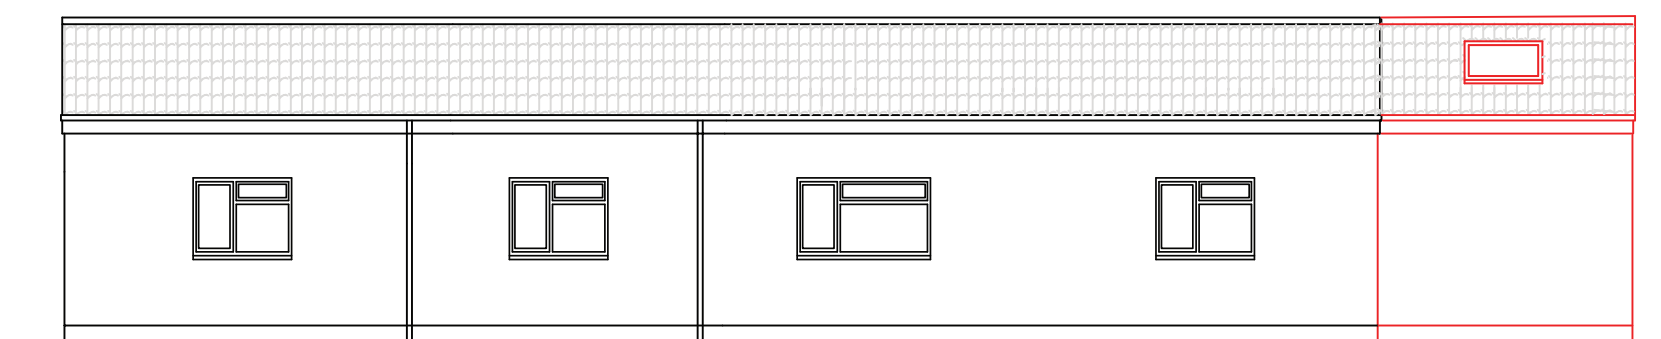


Proposed Side (West) Elevation 1:100

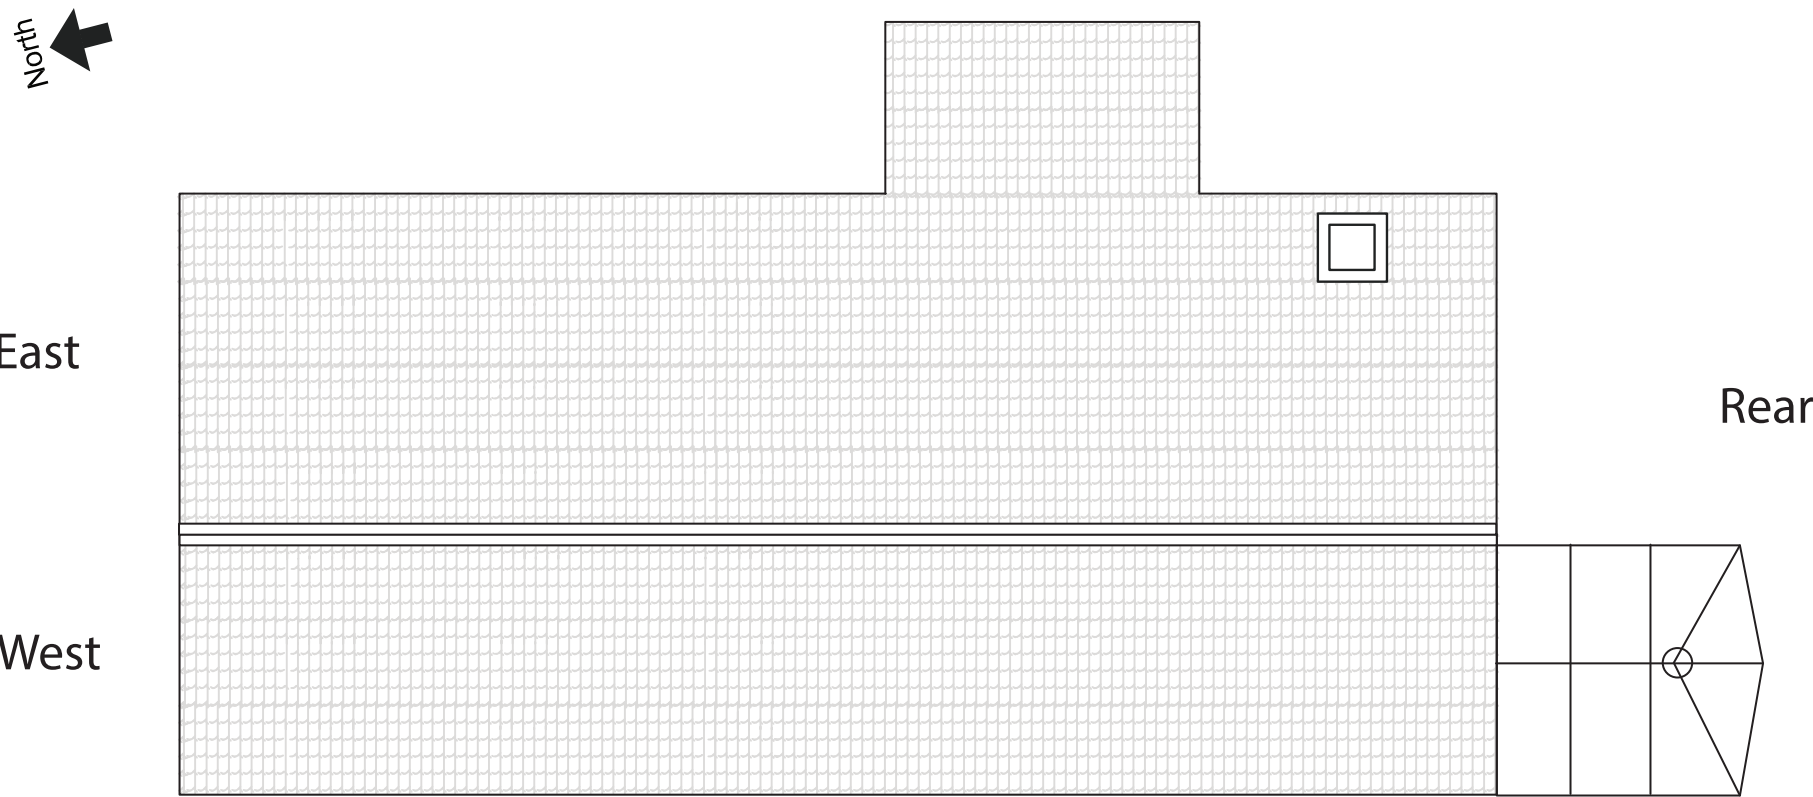

Existing Aerial Roof View 1:100

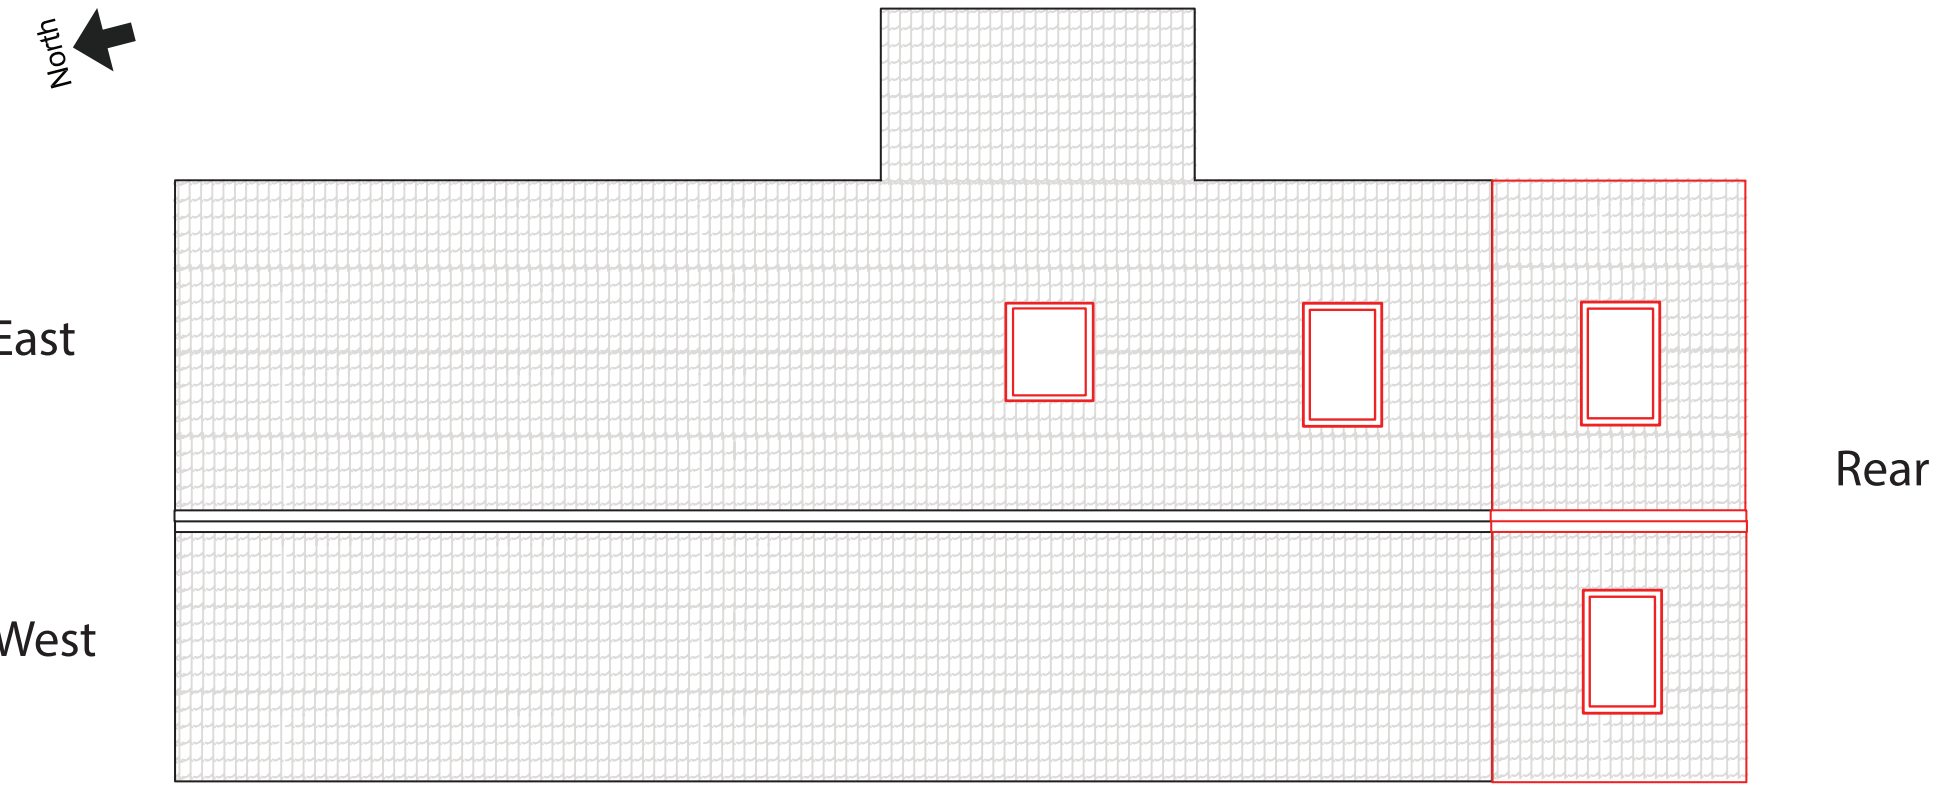

Proposed Aerial Roof View 1:100

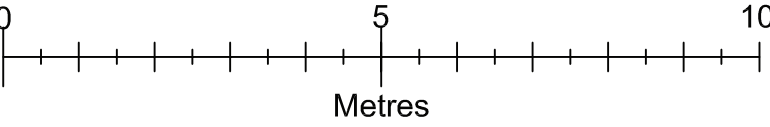

**Building Materials:**

|                   |                                                |
|-------------------|------------------------------------------------|
| Walls:            | Brick to match existing - LBC Heathers         |
| Roof:             | Tile to match existing - Delta Type tiles grey |
| Roof Windows:     | Grey Upvc to match tiles                       |
| BioFolding Doors: | Grey Upvc 4500 x 2080mm                        |
| Rain water goods: | Upvc to match existing                         |

**Proposed Single Storey Rear Extention**

Ms E J Wilson      Reference: PP-14878438  
 90 Victoria Road. Devizes. SN10 1EU  
 Scale 1:100      Date: 1st June 2026  
 Paper size: A1