


Legend

● Existing tank

▤ New Discharge Components

■ New STP

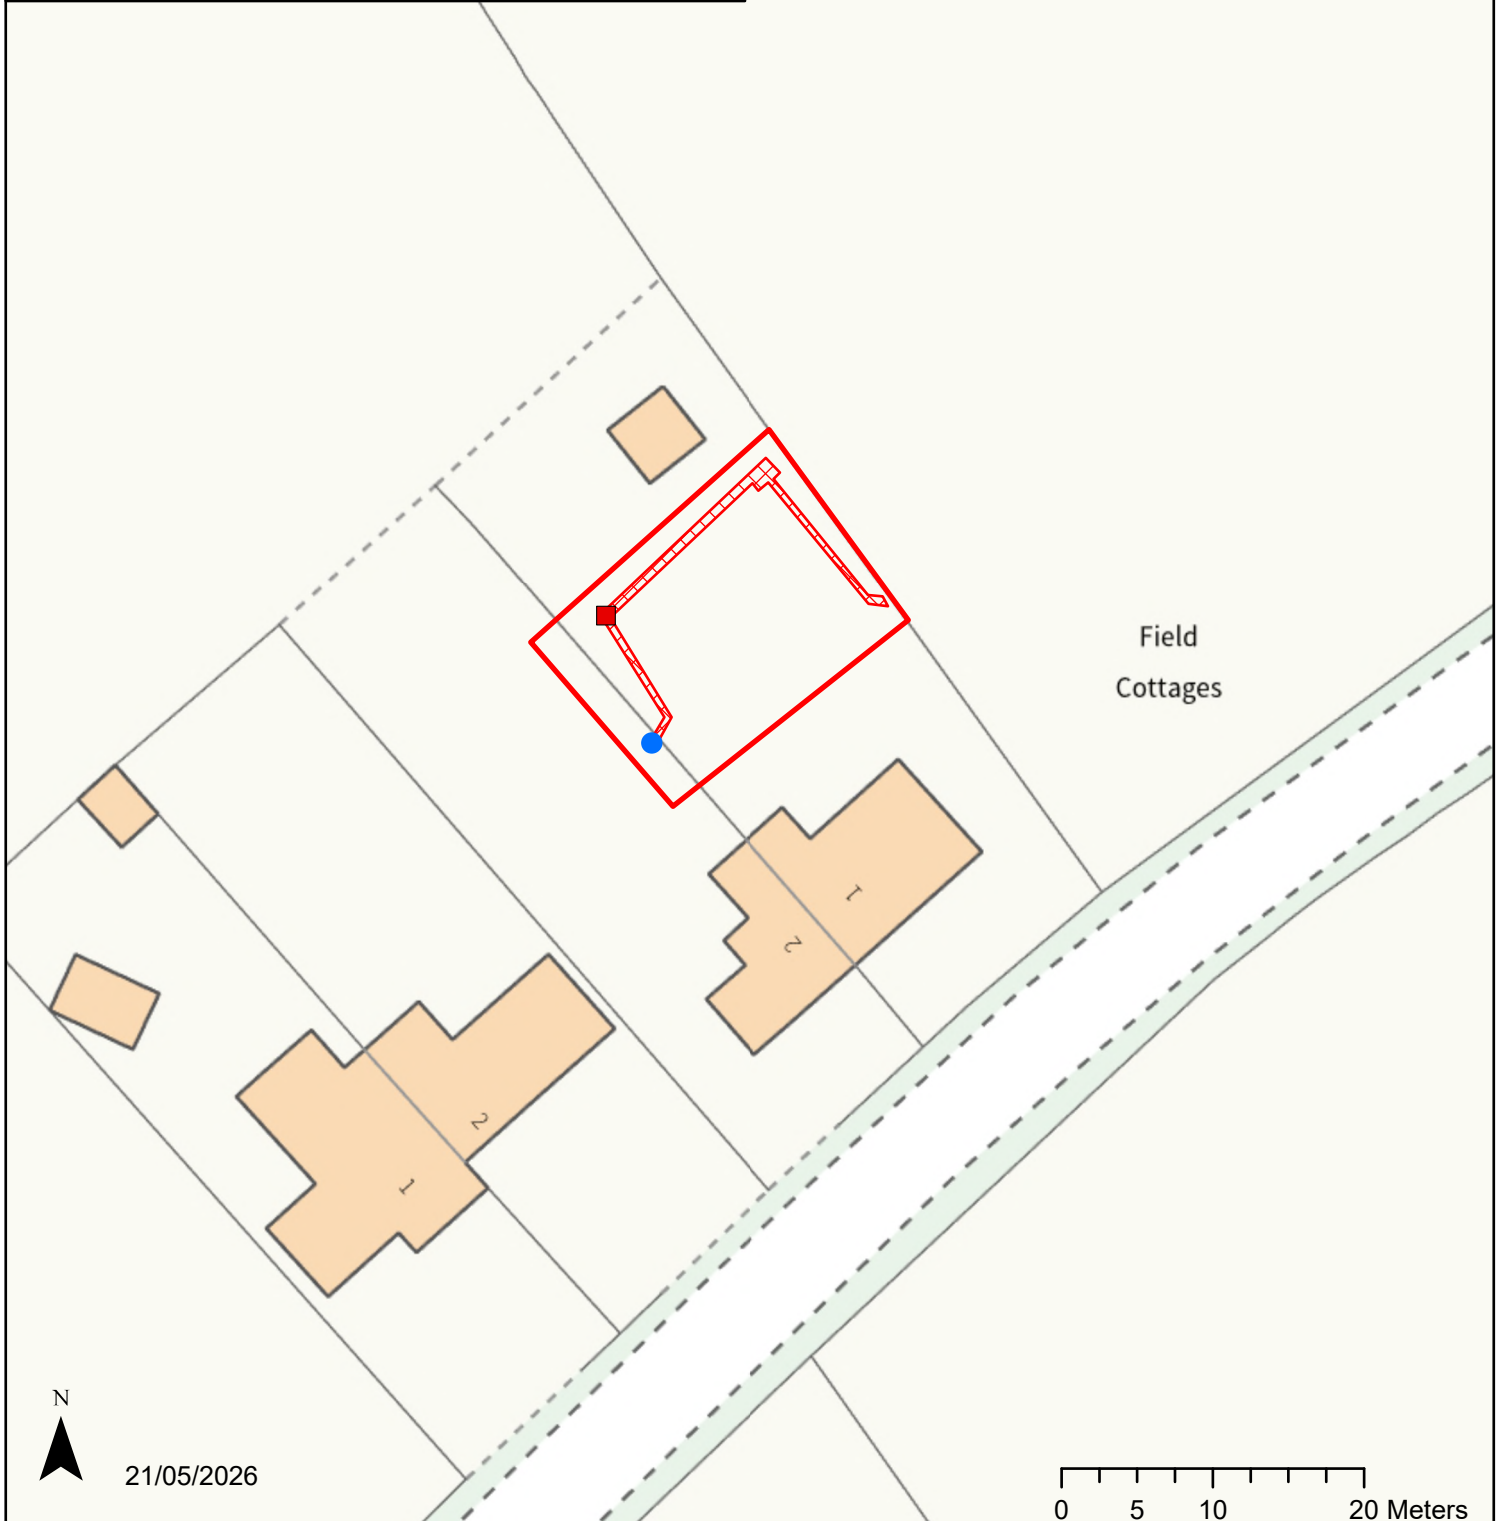

REVAMP YOUR TANK

Project: 1 & 2 Field Cottages, Manningford Bruce SN9 6HU

Contractor: Willow

Scale: 1:500

Wiltshire Council