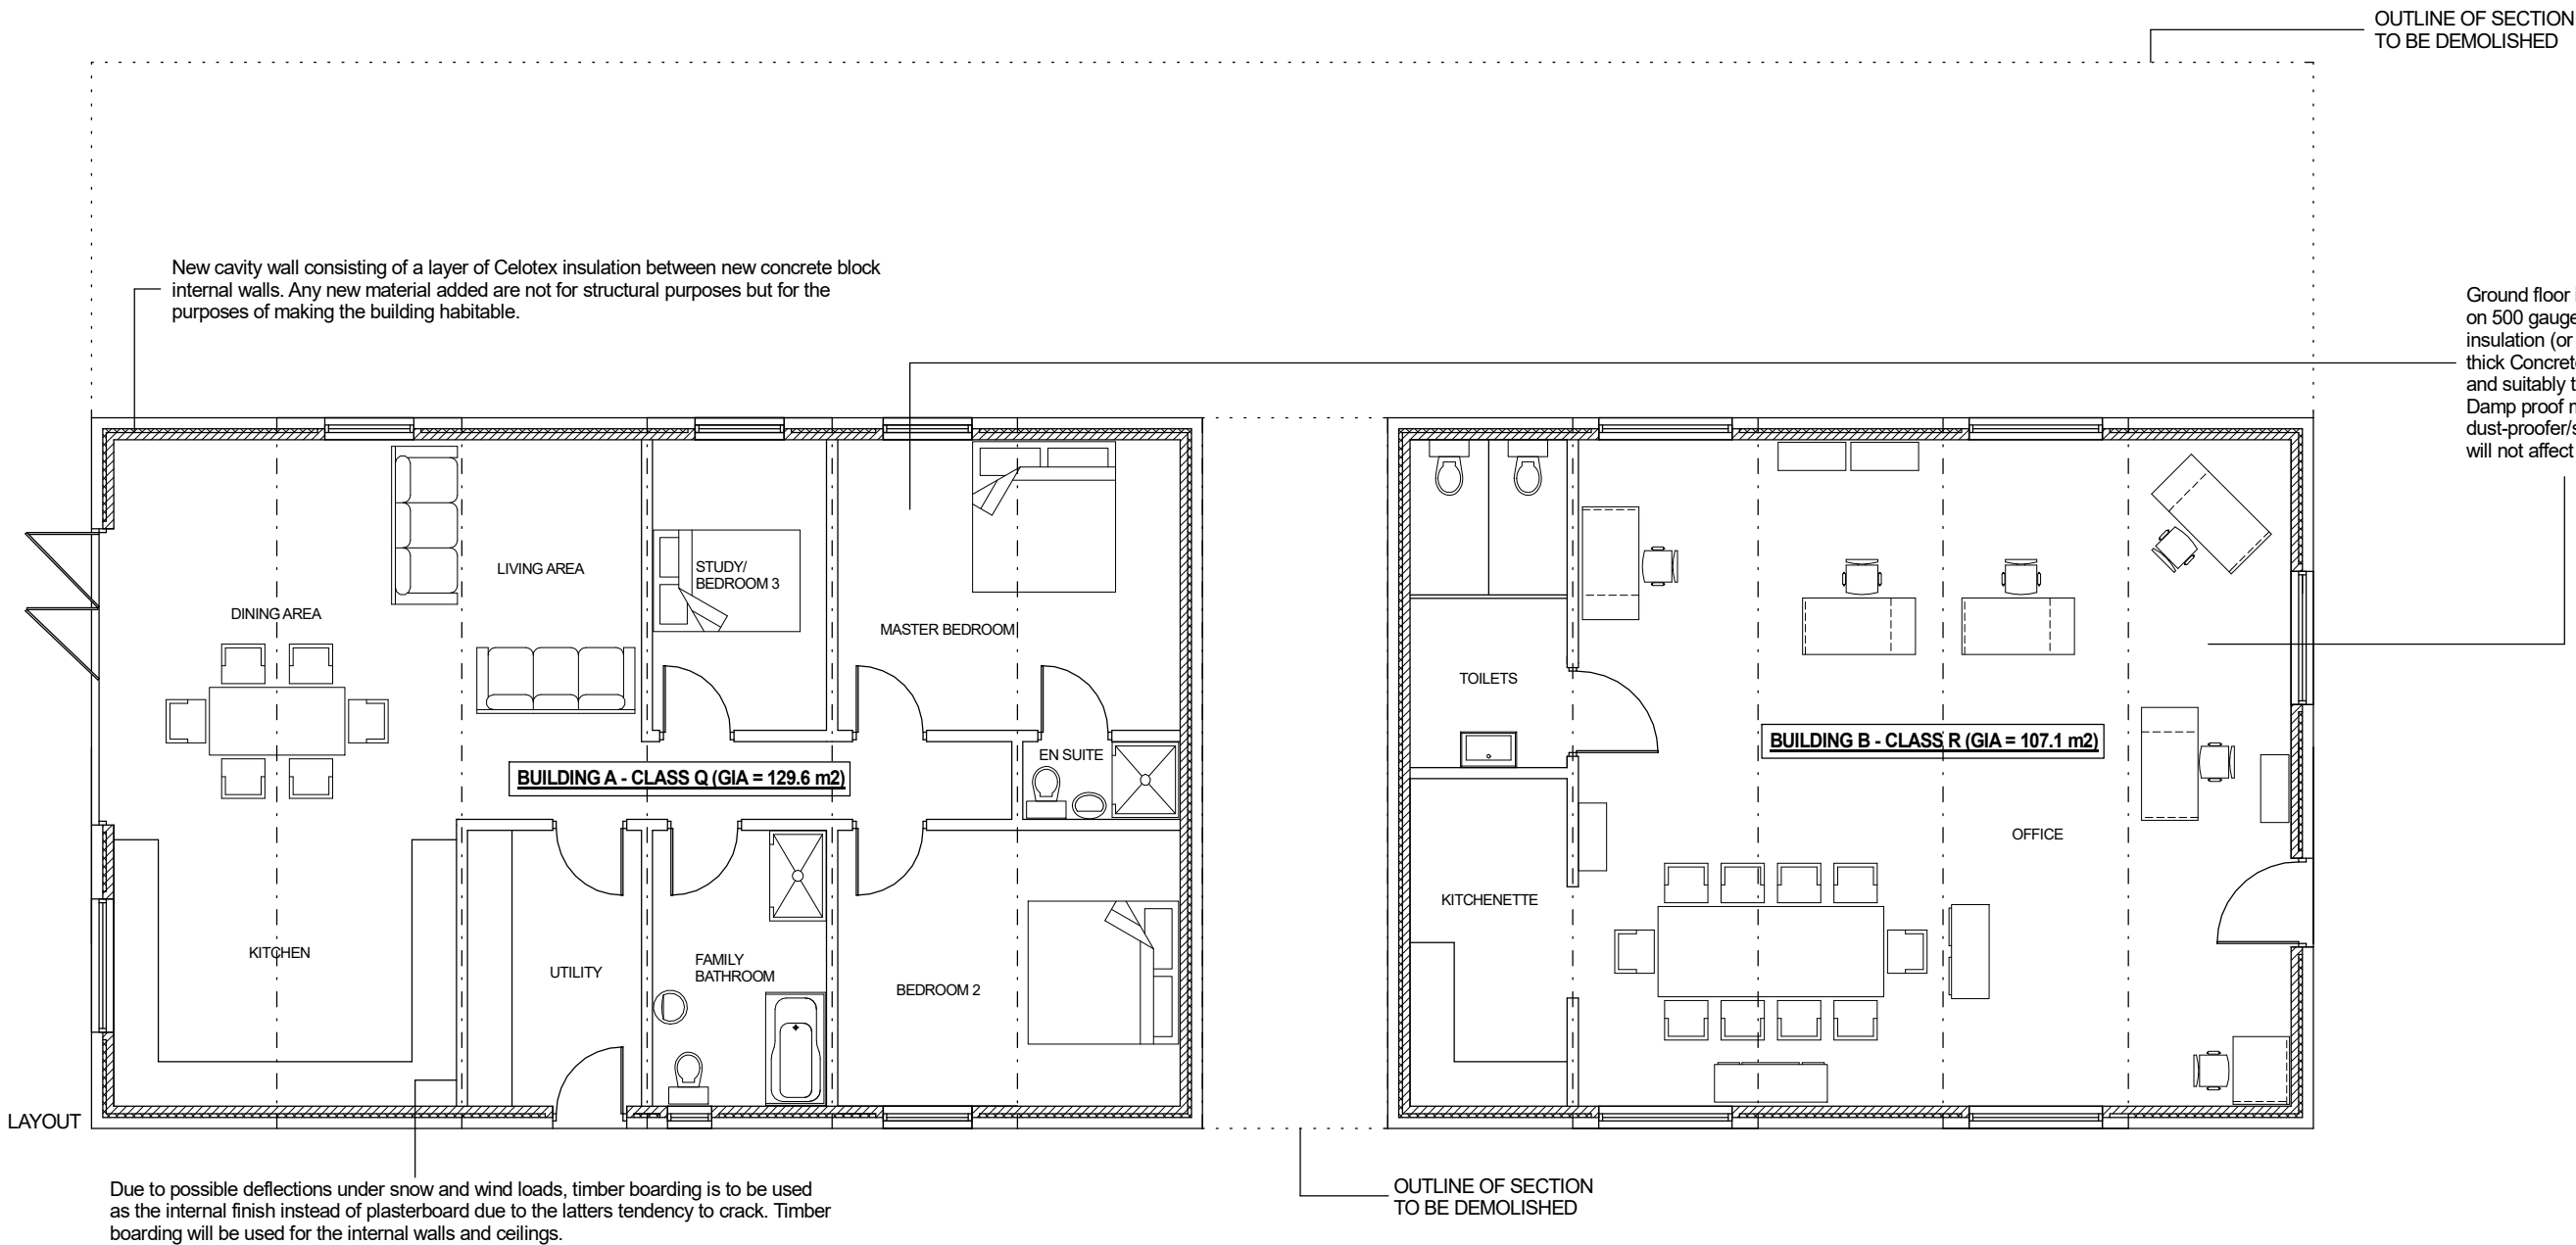
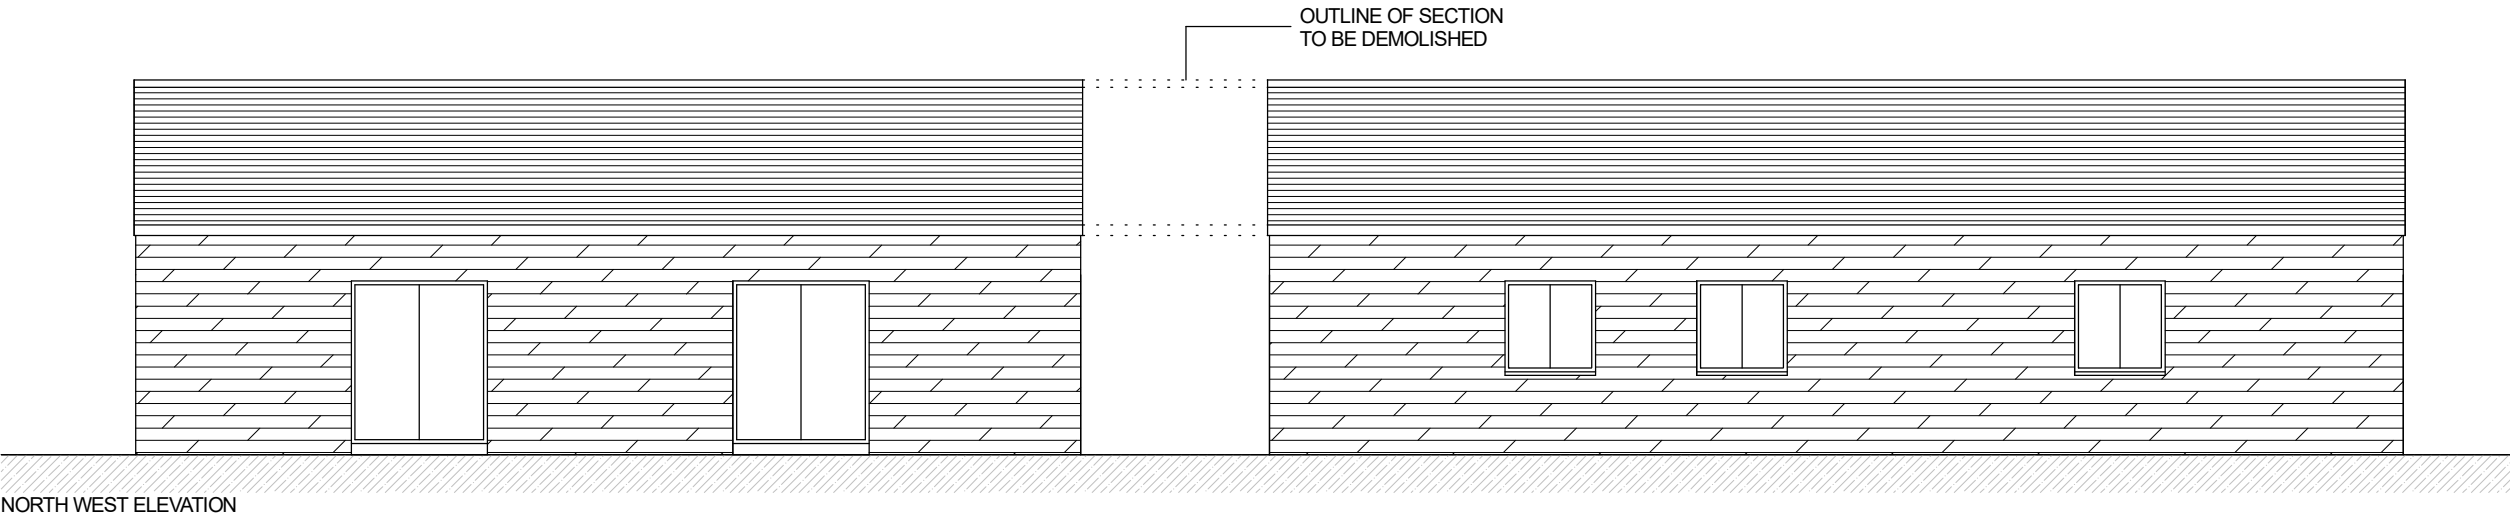
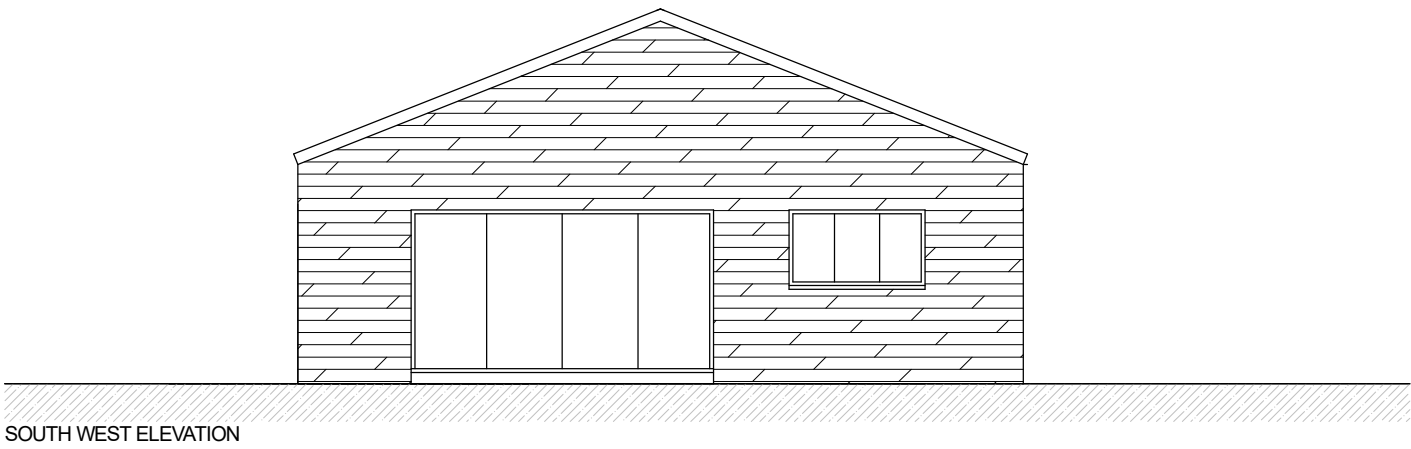
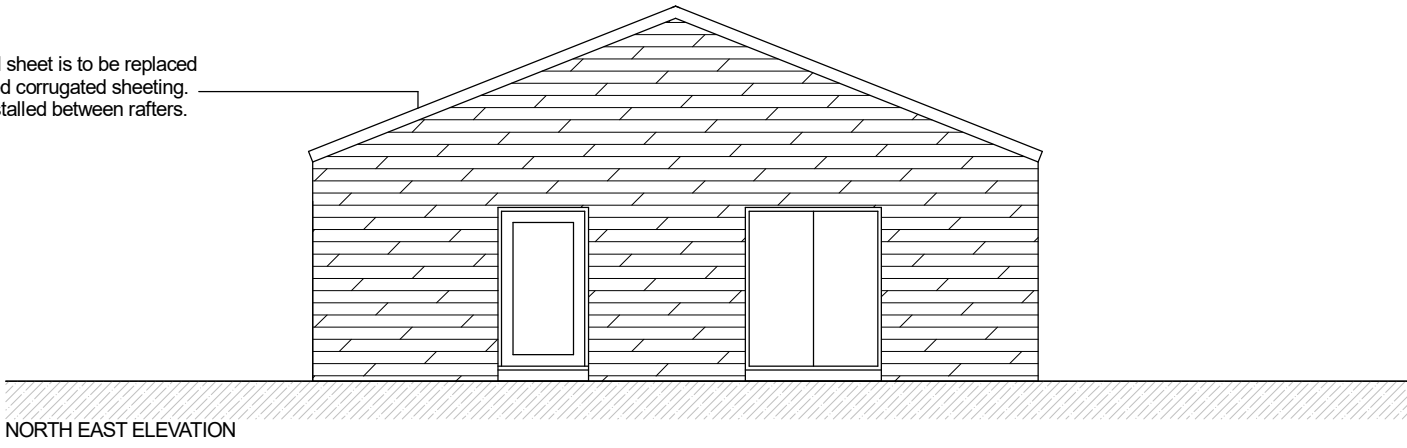
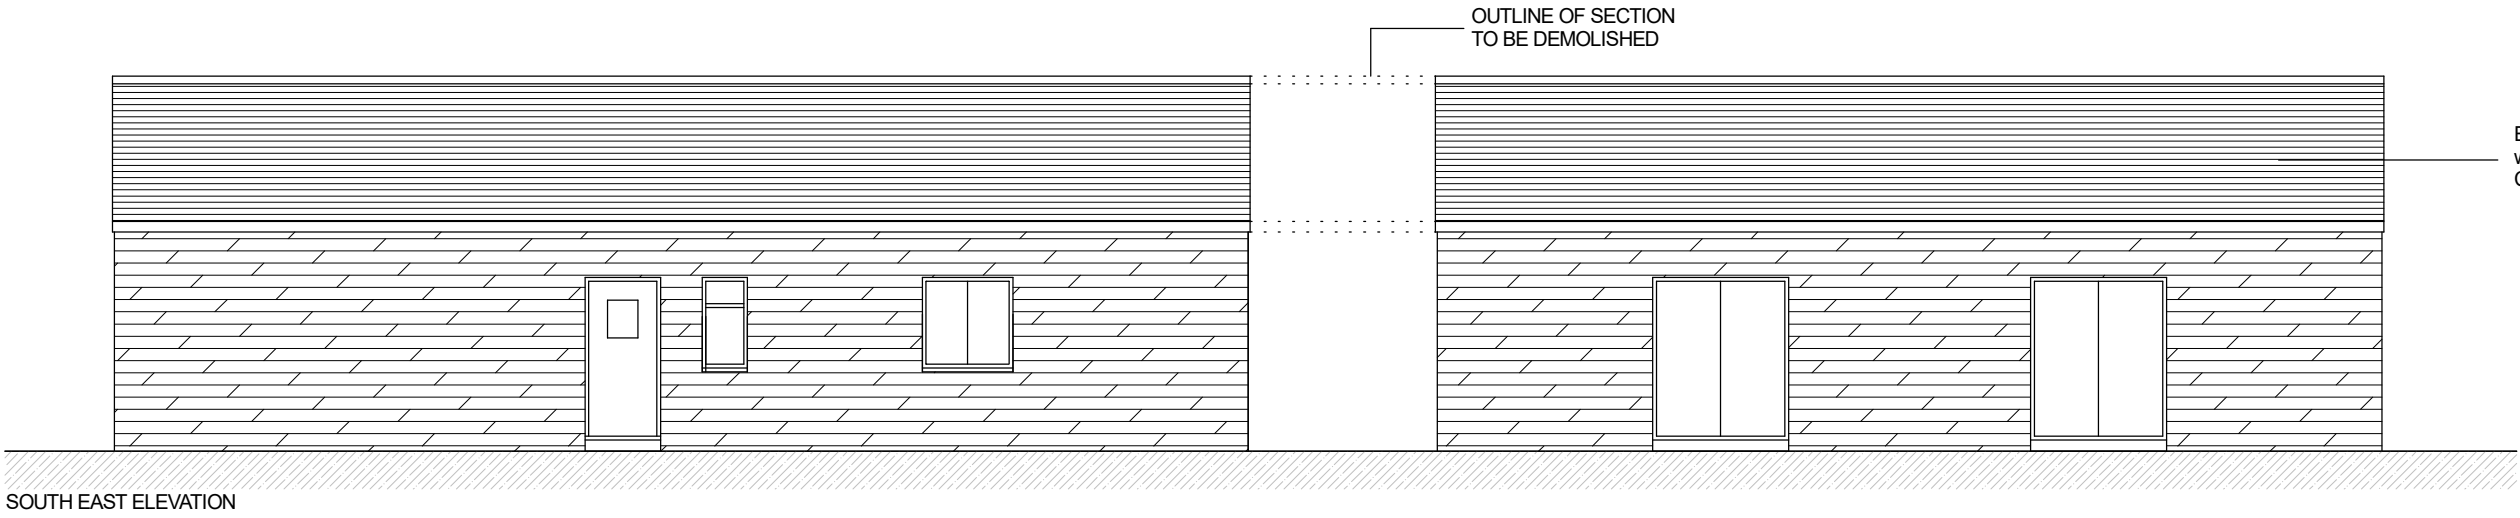


Willis & Co.
Chartered Town Planners
30 The Causeway, Chippenham, Wiltshire, SN15 3DB.
Telephone: 01249 444975 Facsimile: 01249 655556
Email: Willisplan@aol.com

Client; Zoe Maculan.
Title; Barn at Christian Malford Farmhouse, Main Road, Christian Malford, Wiltshire.

Proposed Elevations & Floorplan.

Scale; 1:100 @ A2 **Date;** April 2026 **Drawing no;** ZM-JH-04

This drawing is copyright and may not be reproduced, in whole or part, without the express consent of Willis & Co.
Reproduced from the Ordnance Survey map with the permission of the Controller of Her Majesty's Stationery
Office, Licence Number AL 51841A/0001