




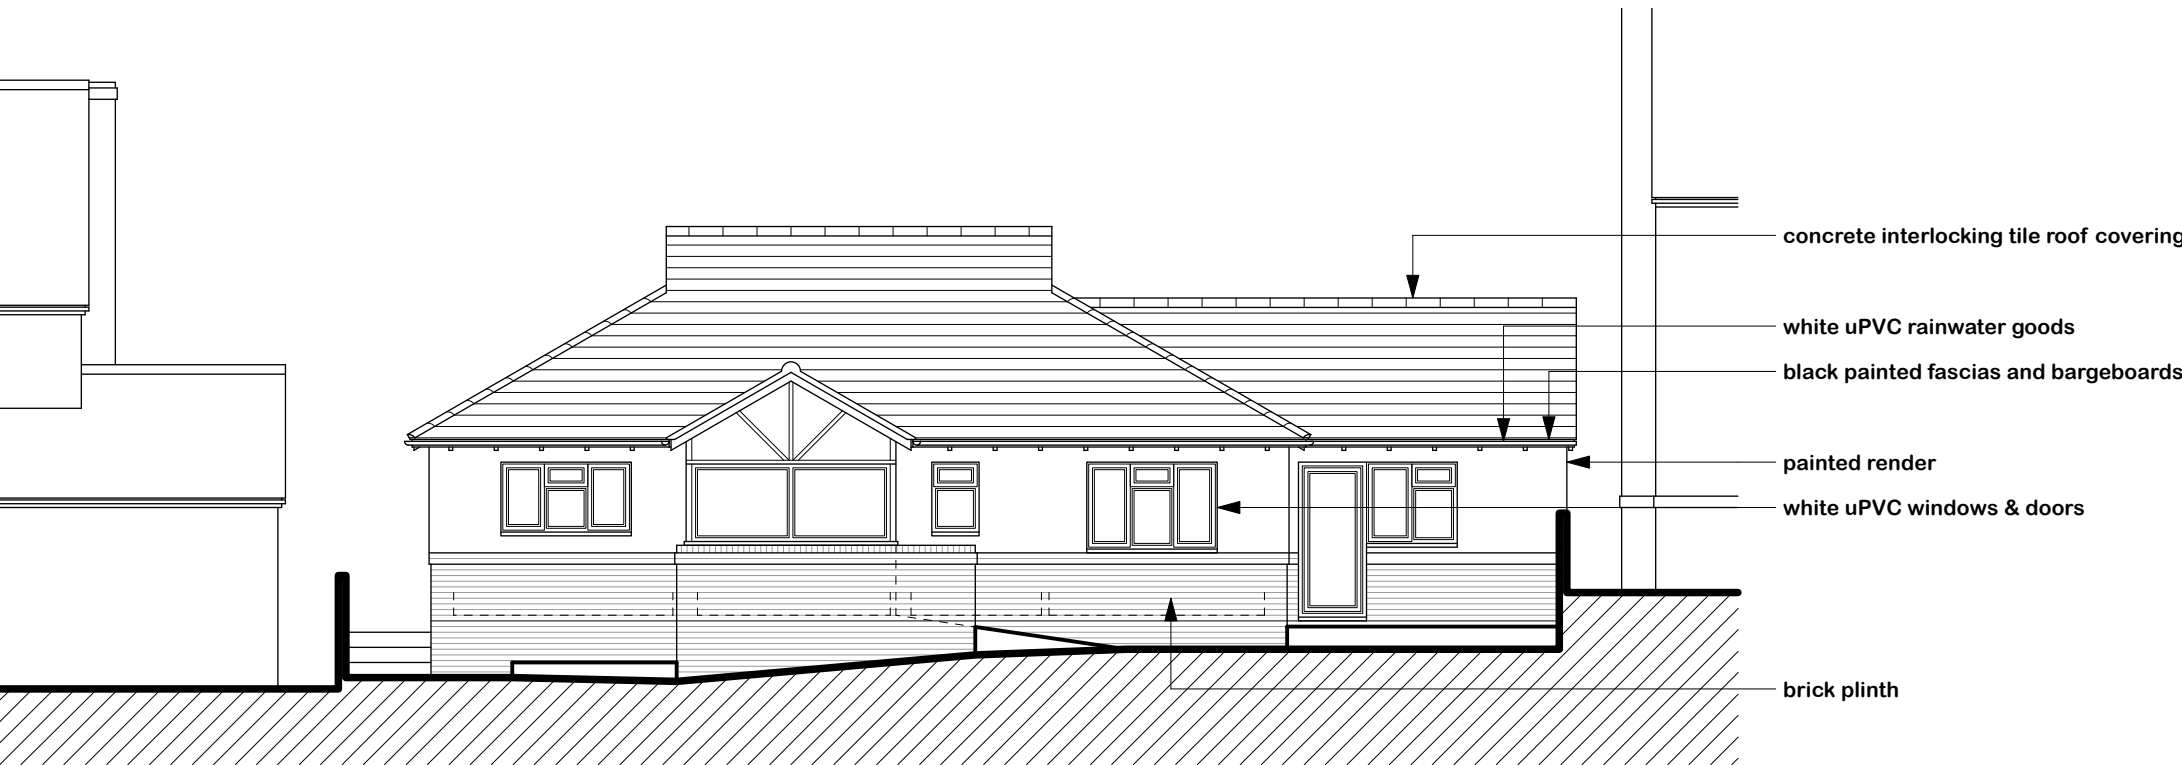


FRONT (E) ELEVATION
1:100

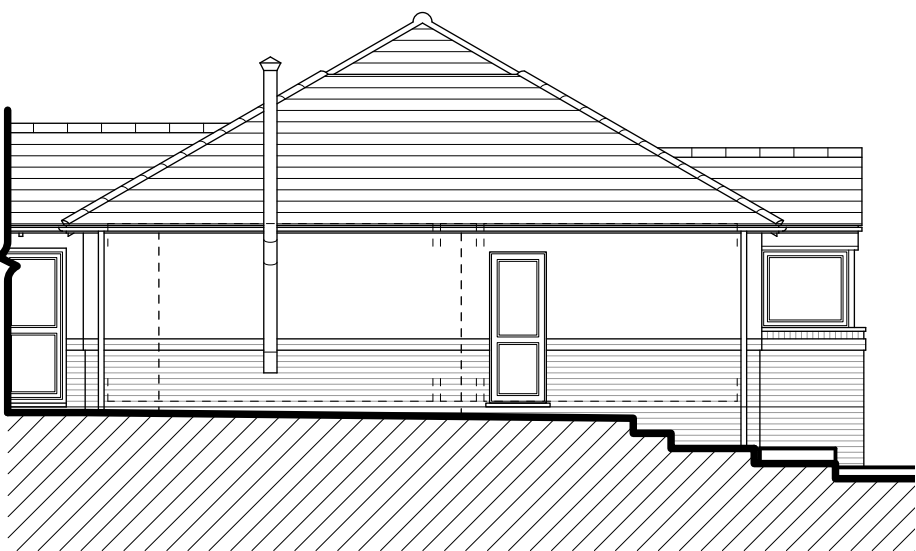


SIDE (S) ELEVATION
1:100

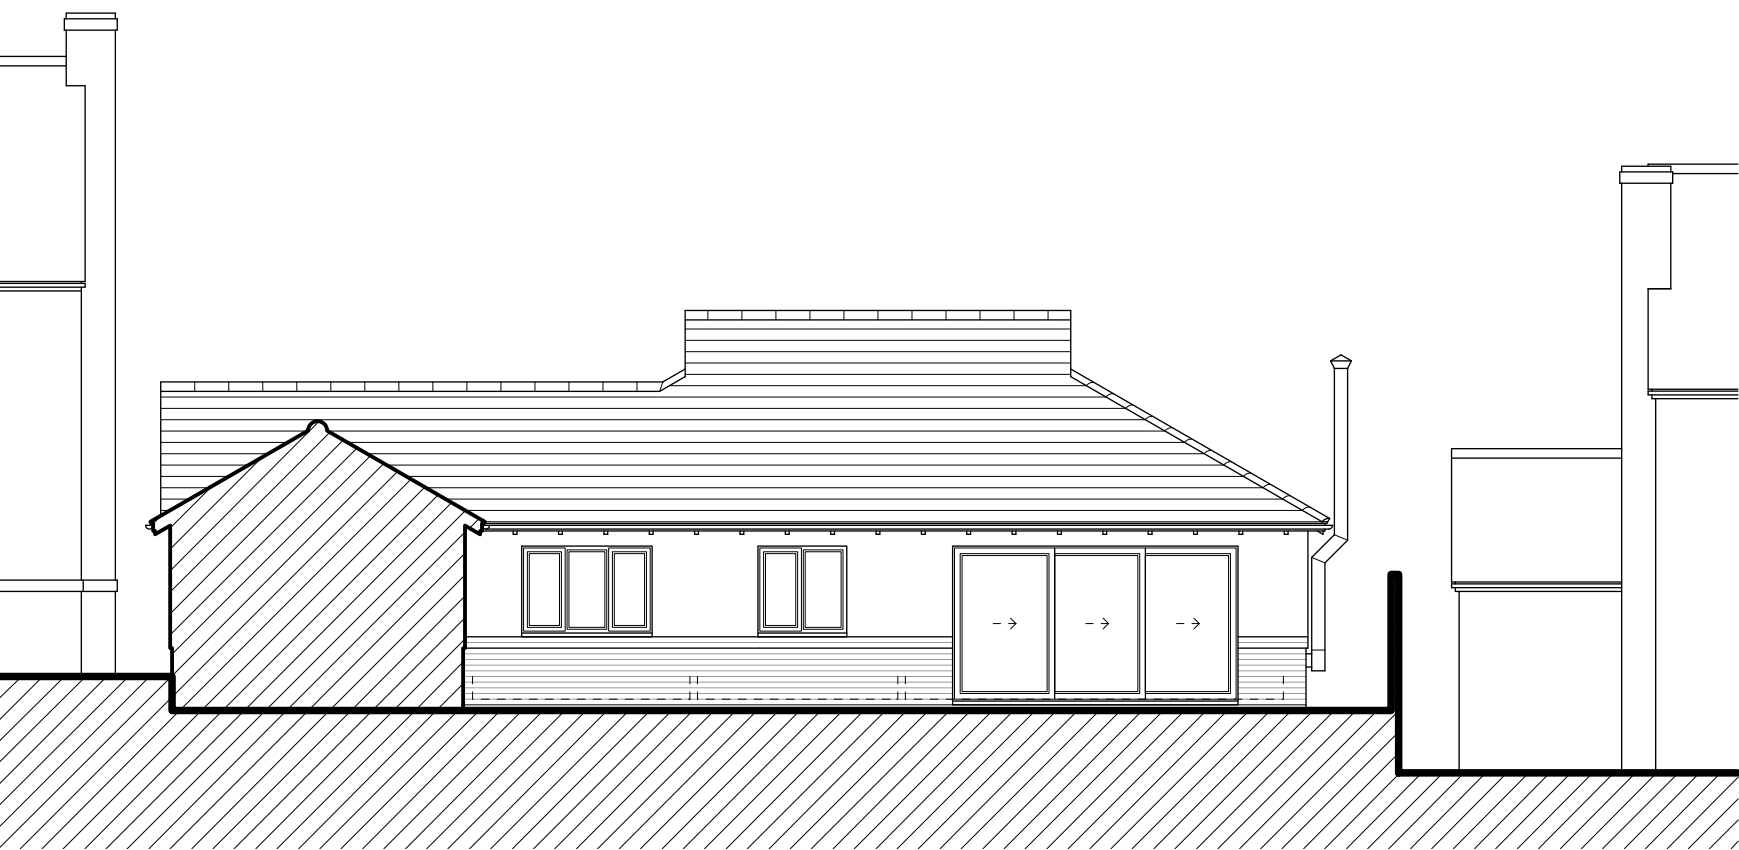

REAR (W) ELEVATION
1:100

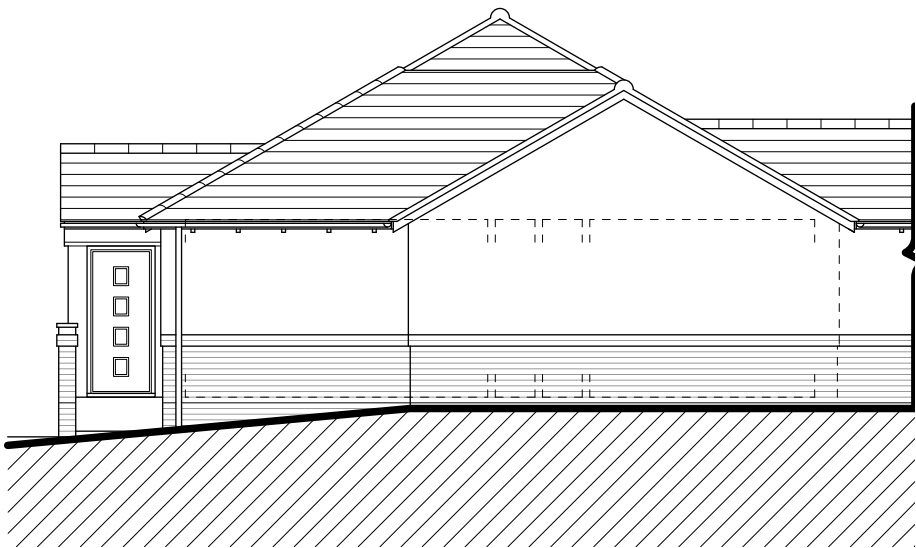


SIDE (N) ELEVATION
1:100

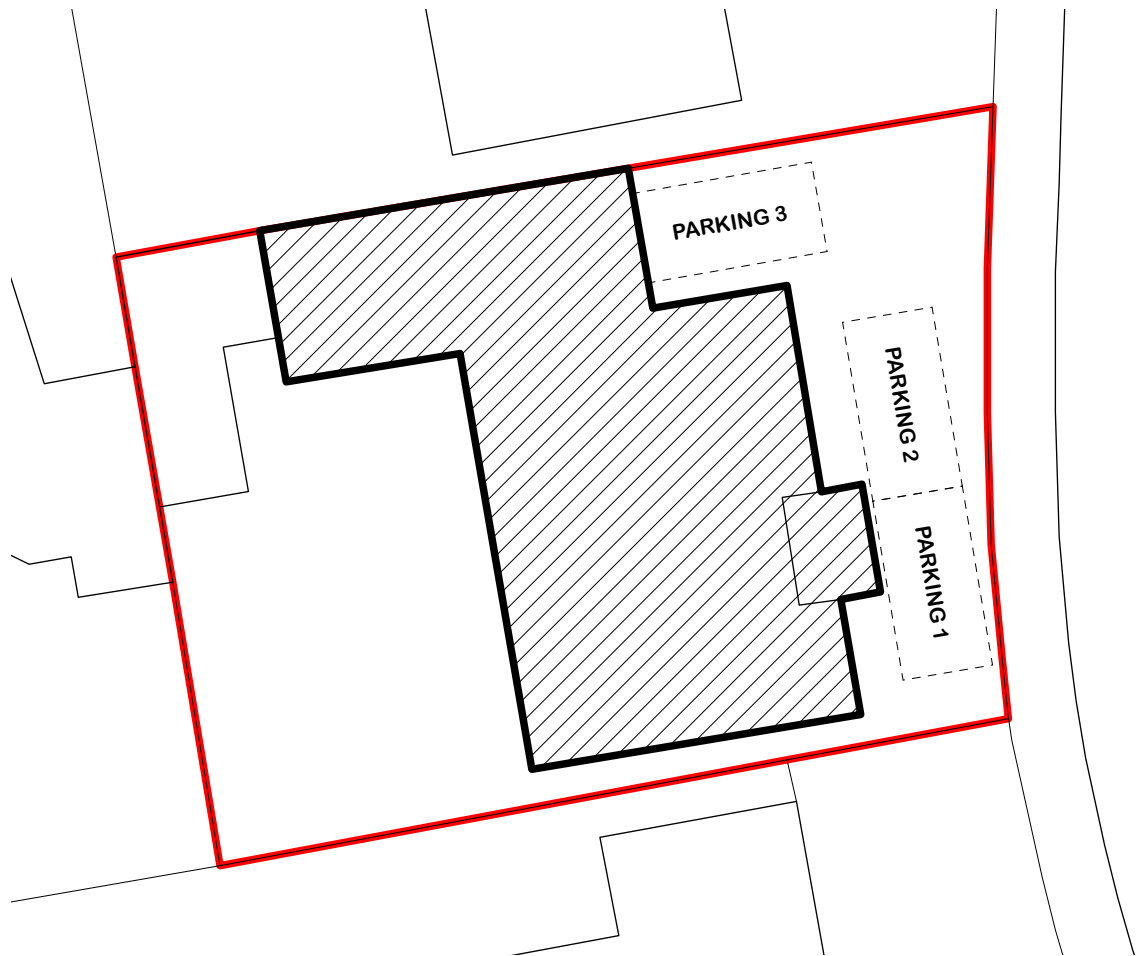


PARKING PLAN
1:200




LOCATION PLAN
1:1250

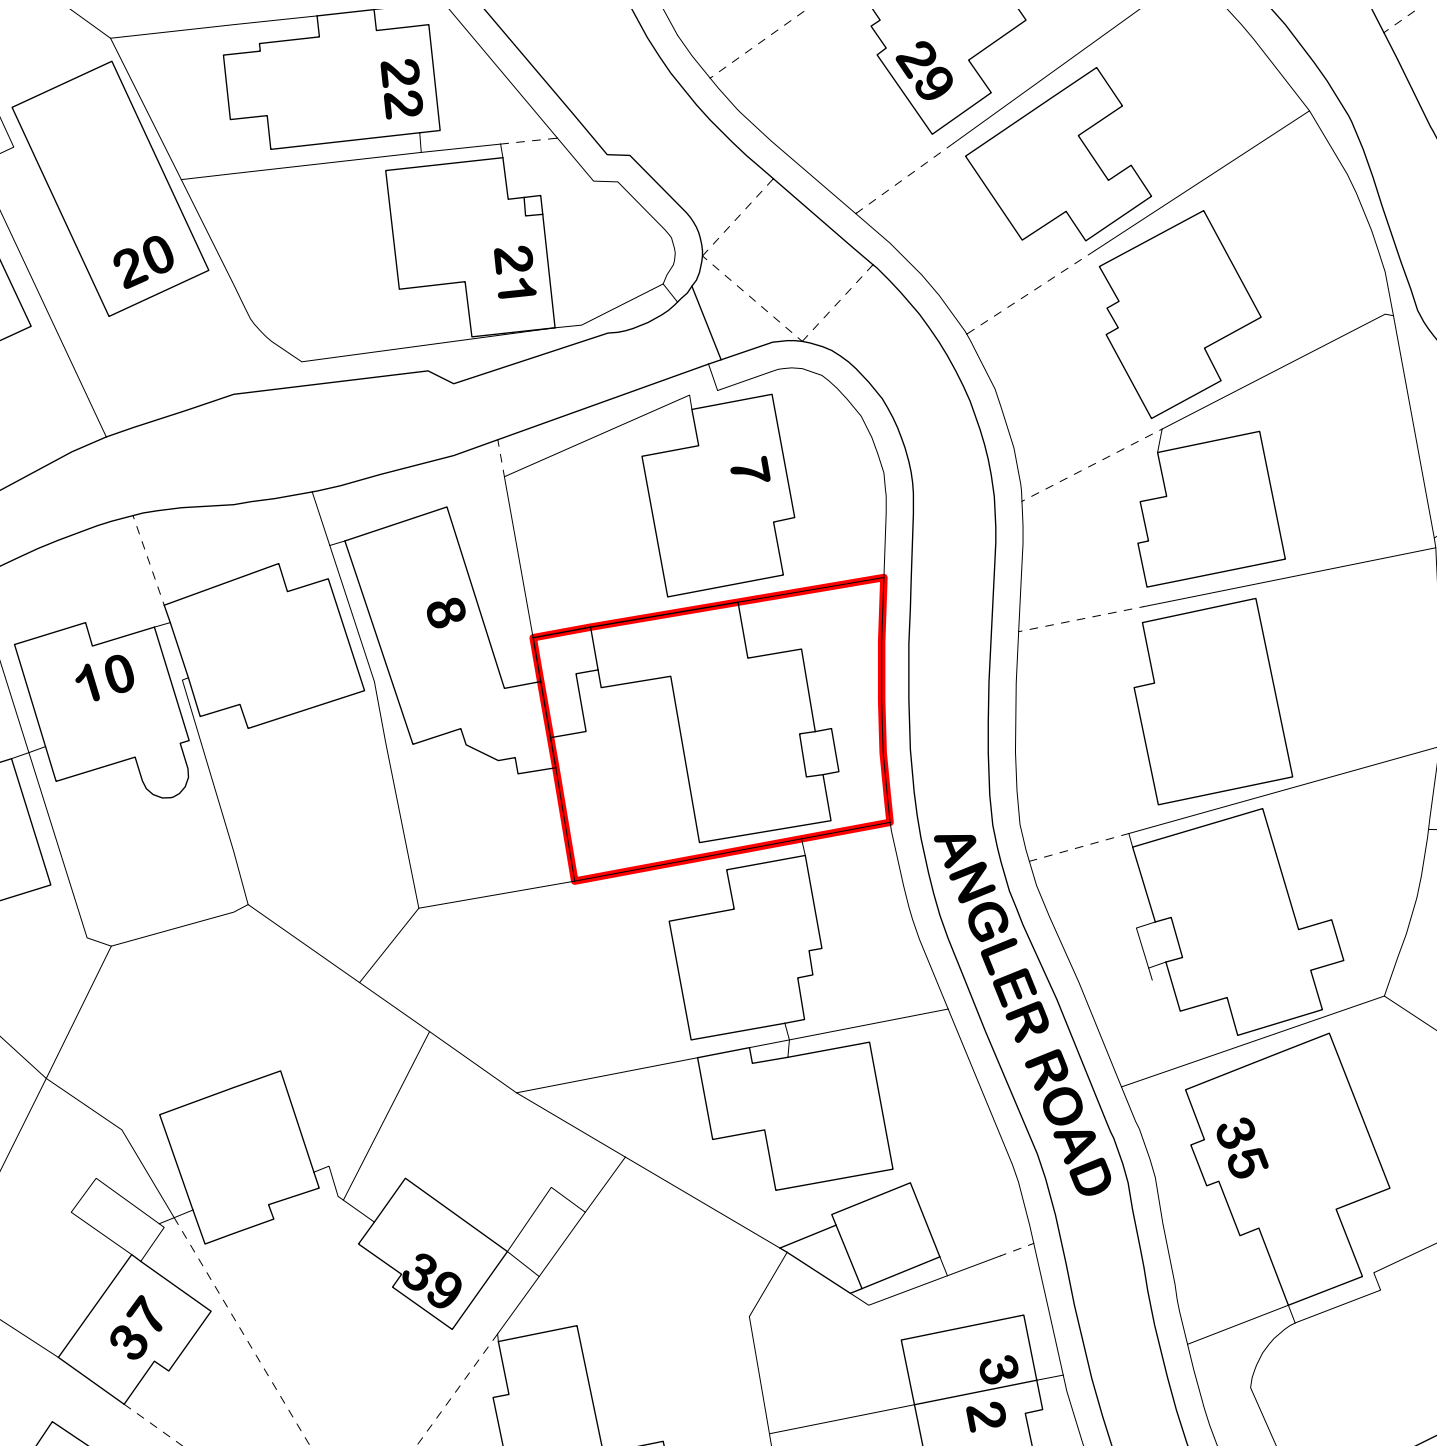

BLOCK PLAN
1:500

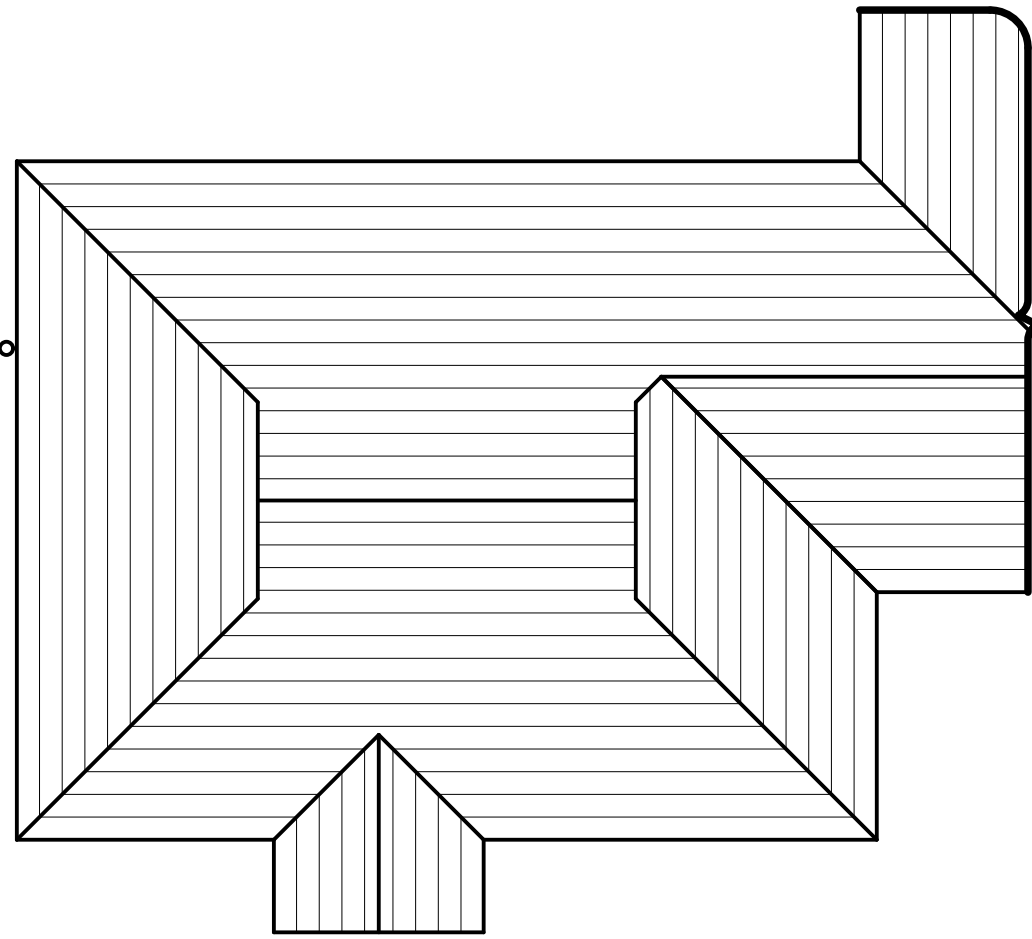

ROOF PLAN
1:100

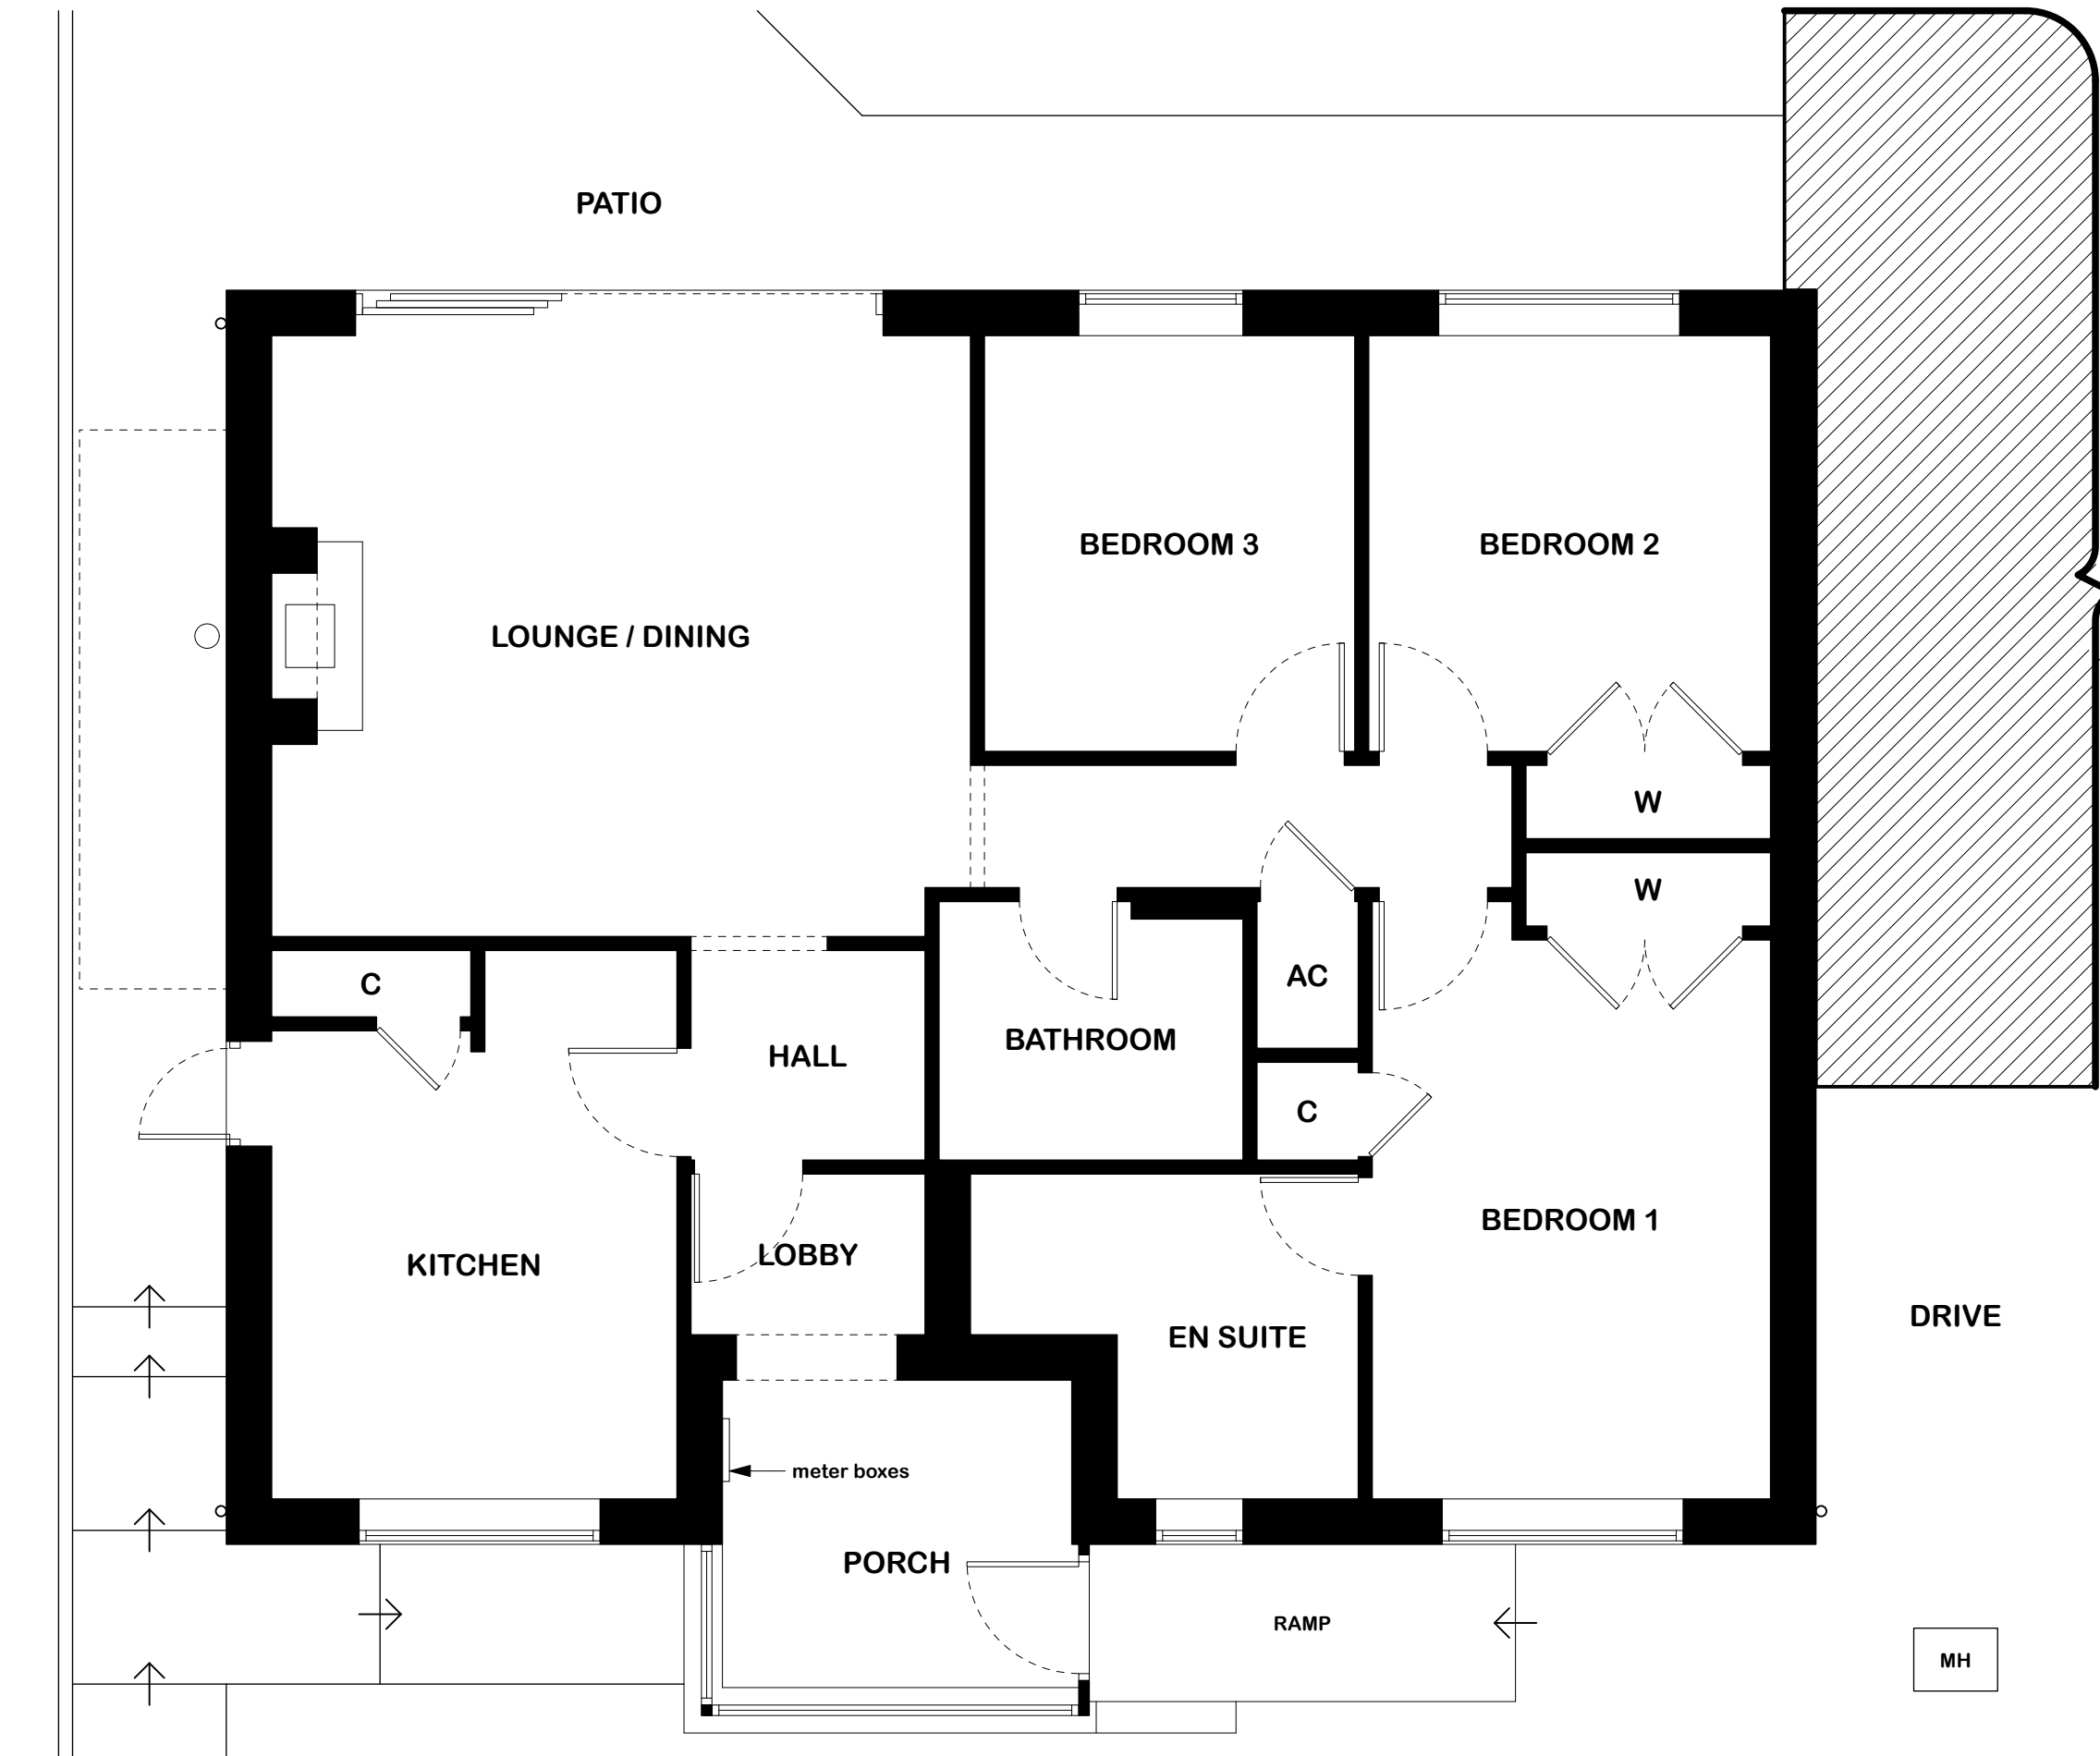

GROUND FLOOR PLAN
1:50

A	03/06/2026	Parking Plan added in accordance with LPA requirements
REV	DATE	NOTES
PROJECT	Proposed Upward Extension	
ADDRESS	6 Angler Road, Salisbury, SP2 9PB	
CLIENT	Mr Cooper	DATE April 2026
PURPOSE	Planning	PAPER A1
DRAWING	Plans and Elevations as Existing	DRAWING N° 2605-PL01A
Do not make from this drawing for construction purposes. Use typed dimensions only. This drawing shall be used only for the purpose intended. All dimensions and levels to be checked on site prior to work commencing. Any discrepancies, errors or omissions to be reported to Arcimo Design. © This drawing and any design therein is the copyright of Arcimo Design and may not be reproduced or transmitted without written consent.		

SCALE BAR
1:100
1:200
1:500
1:1000

ARCIMO
DESIGN

07970 272466
mail@arcimo.design www.arcimo.design