




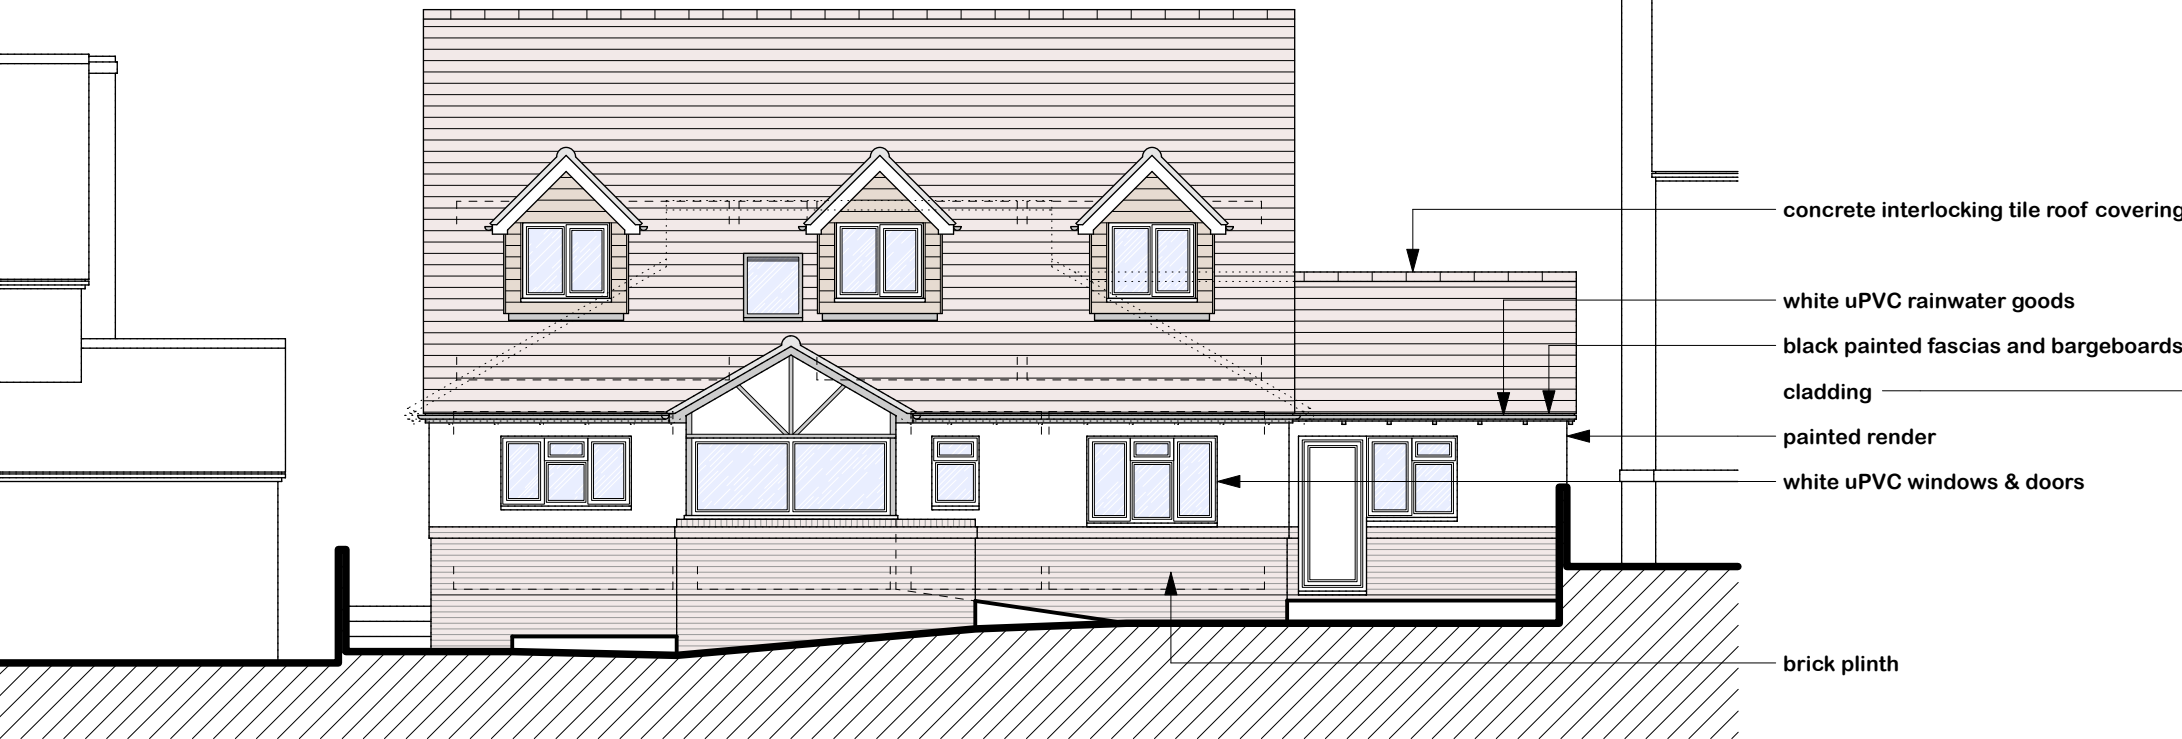


FRONT (E) ELEVATION
1:100

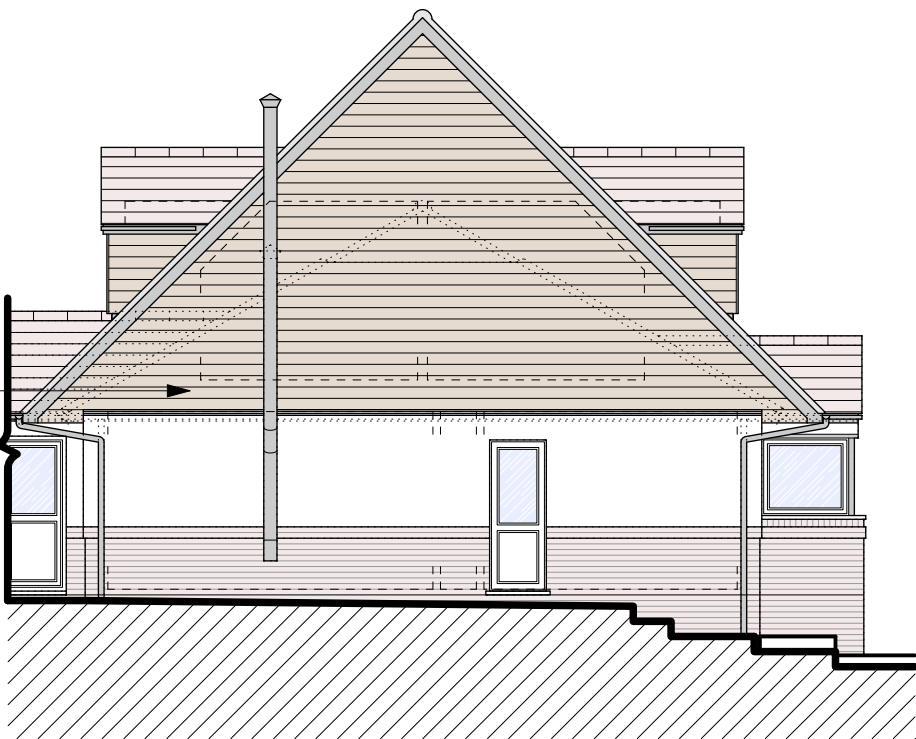


SIDE (S) ELEVATION
1:100

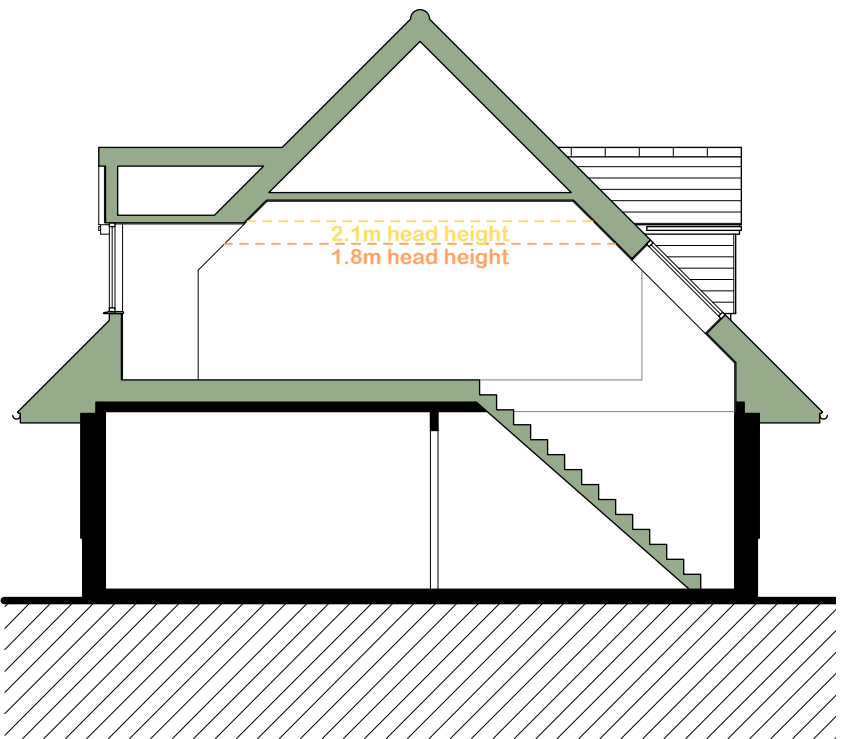


TYPICAL SECTION
1:100

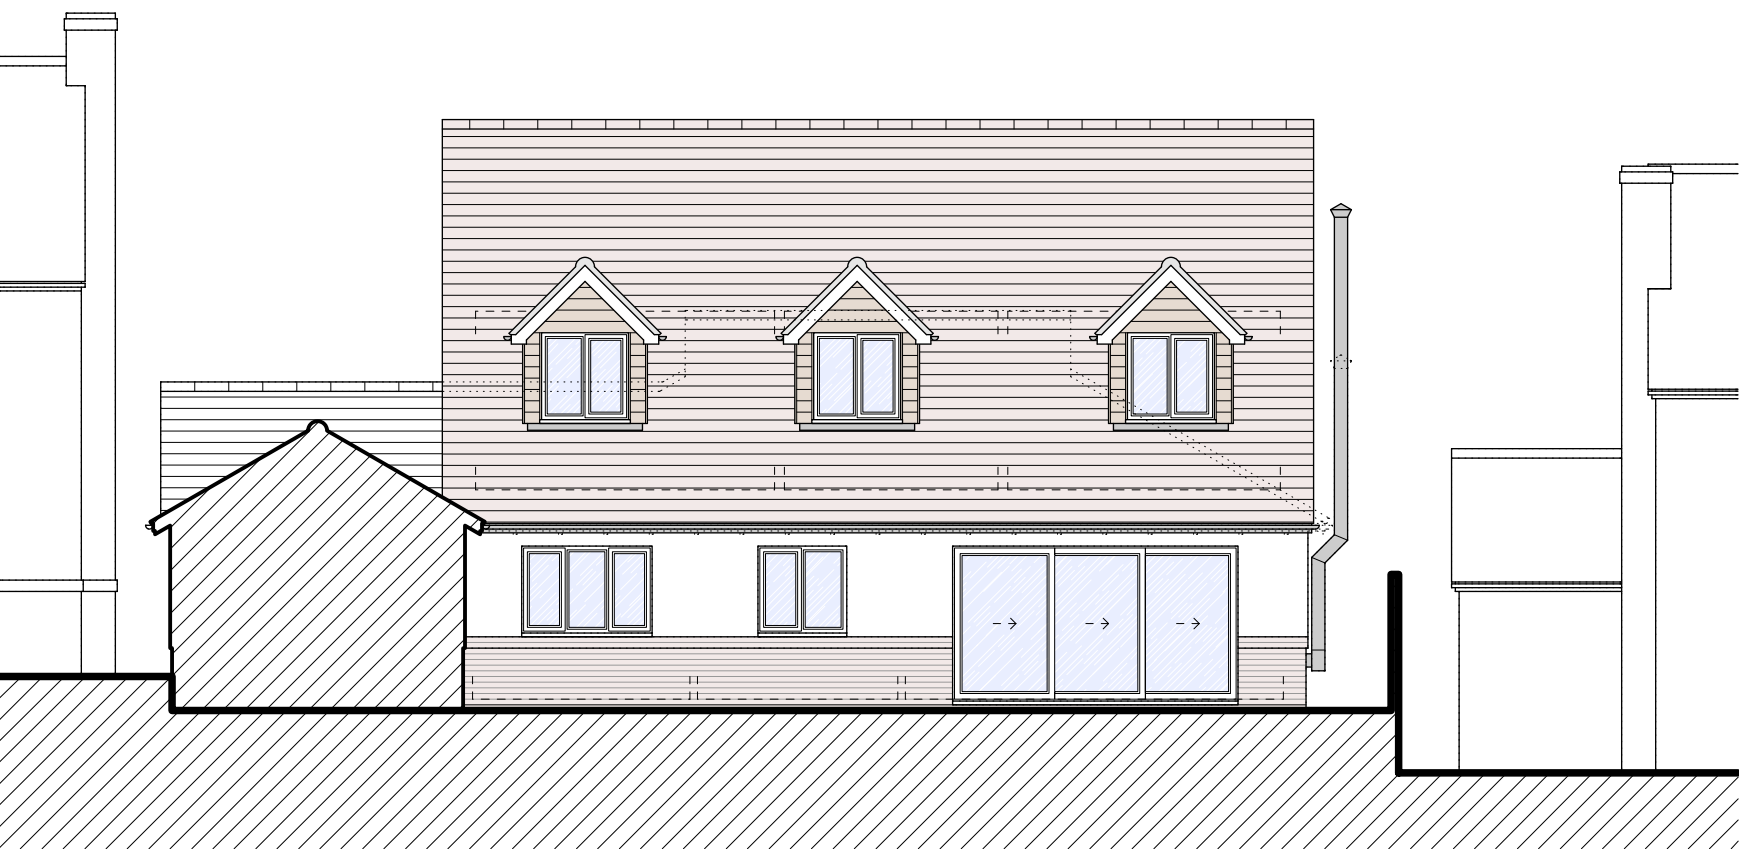


REAR (W) ELEVATION
1:100

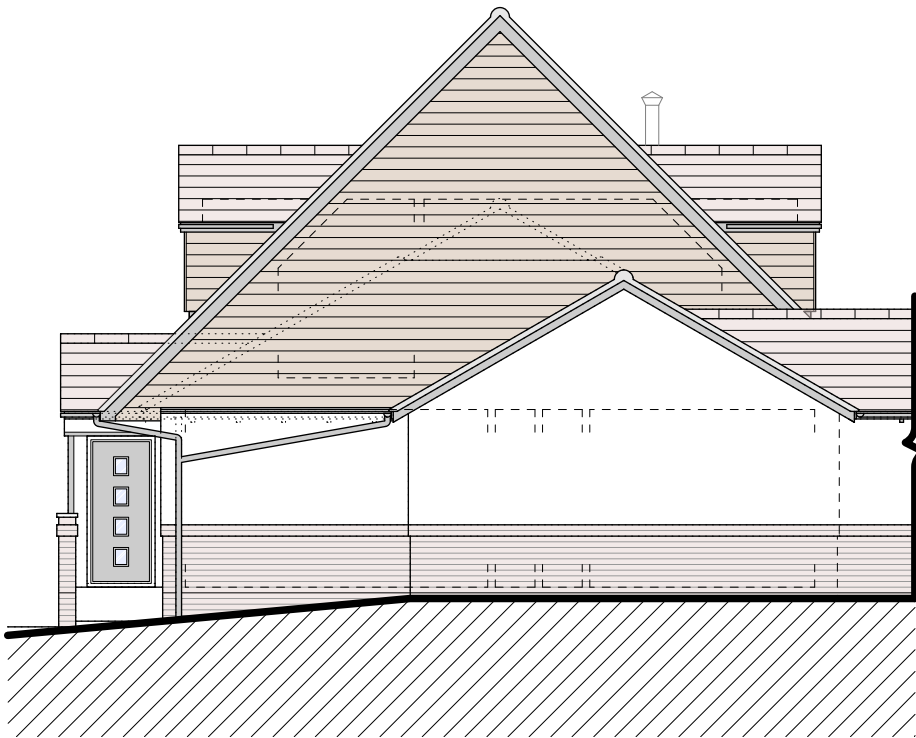


SIDE (N) ELEVATION
1:100

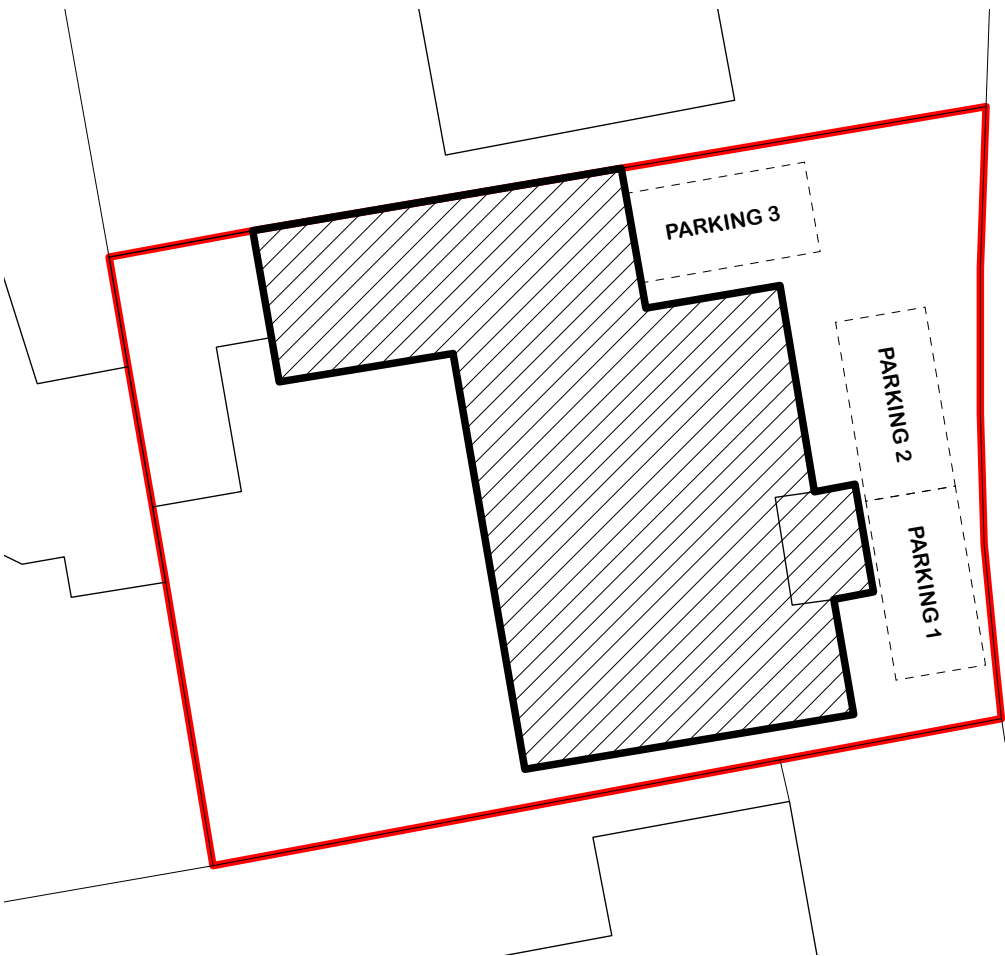


PARKING PLAN
1:200

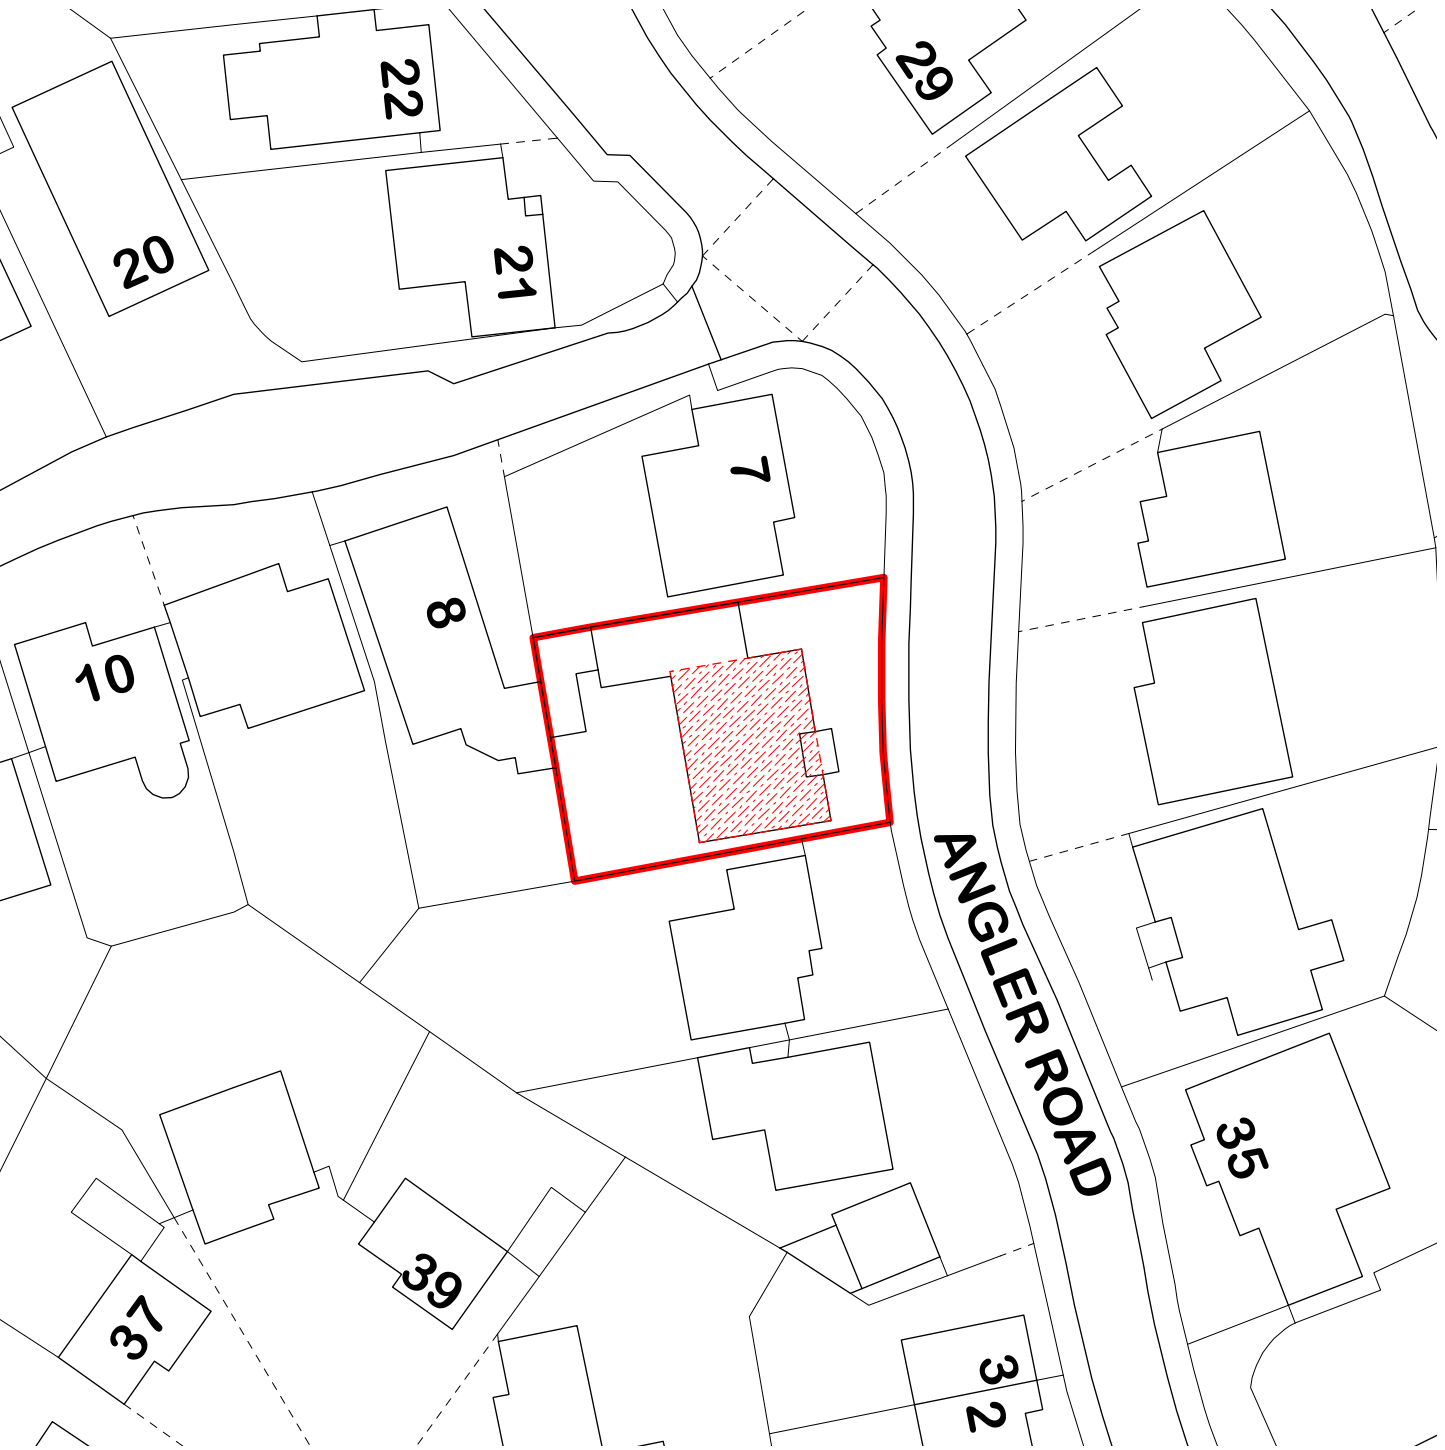


BLOCK PLAN
1:500

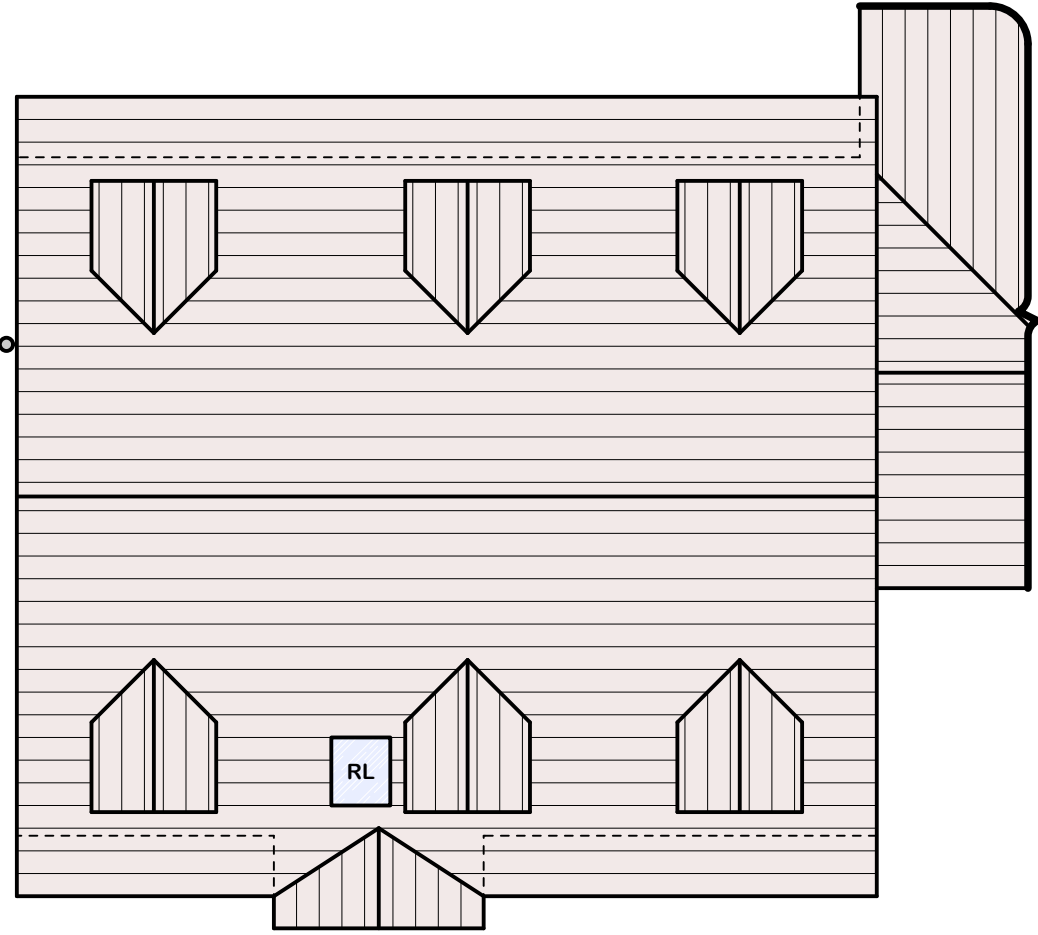

ROOF PLAN
1:100

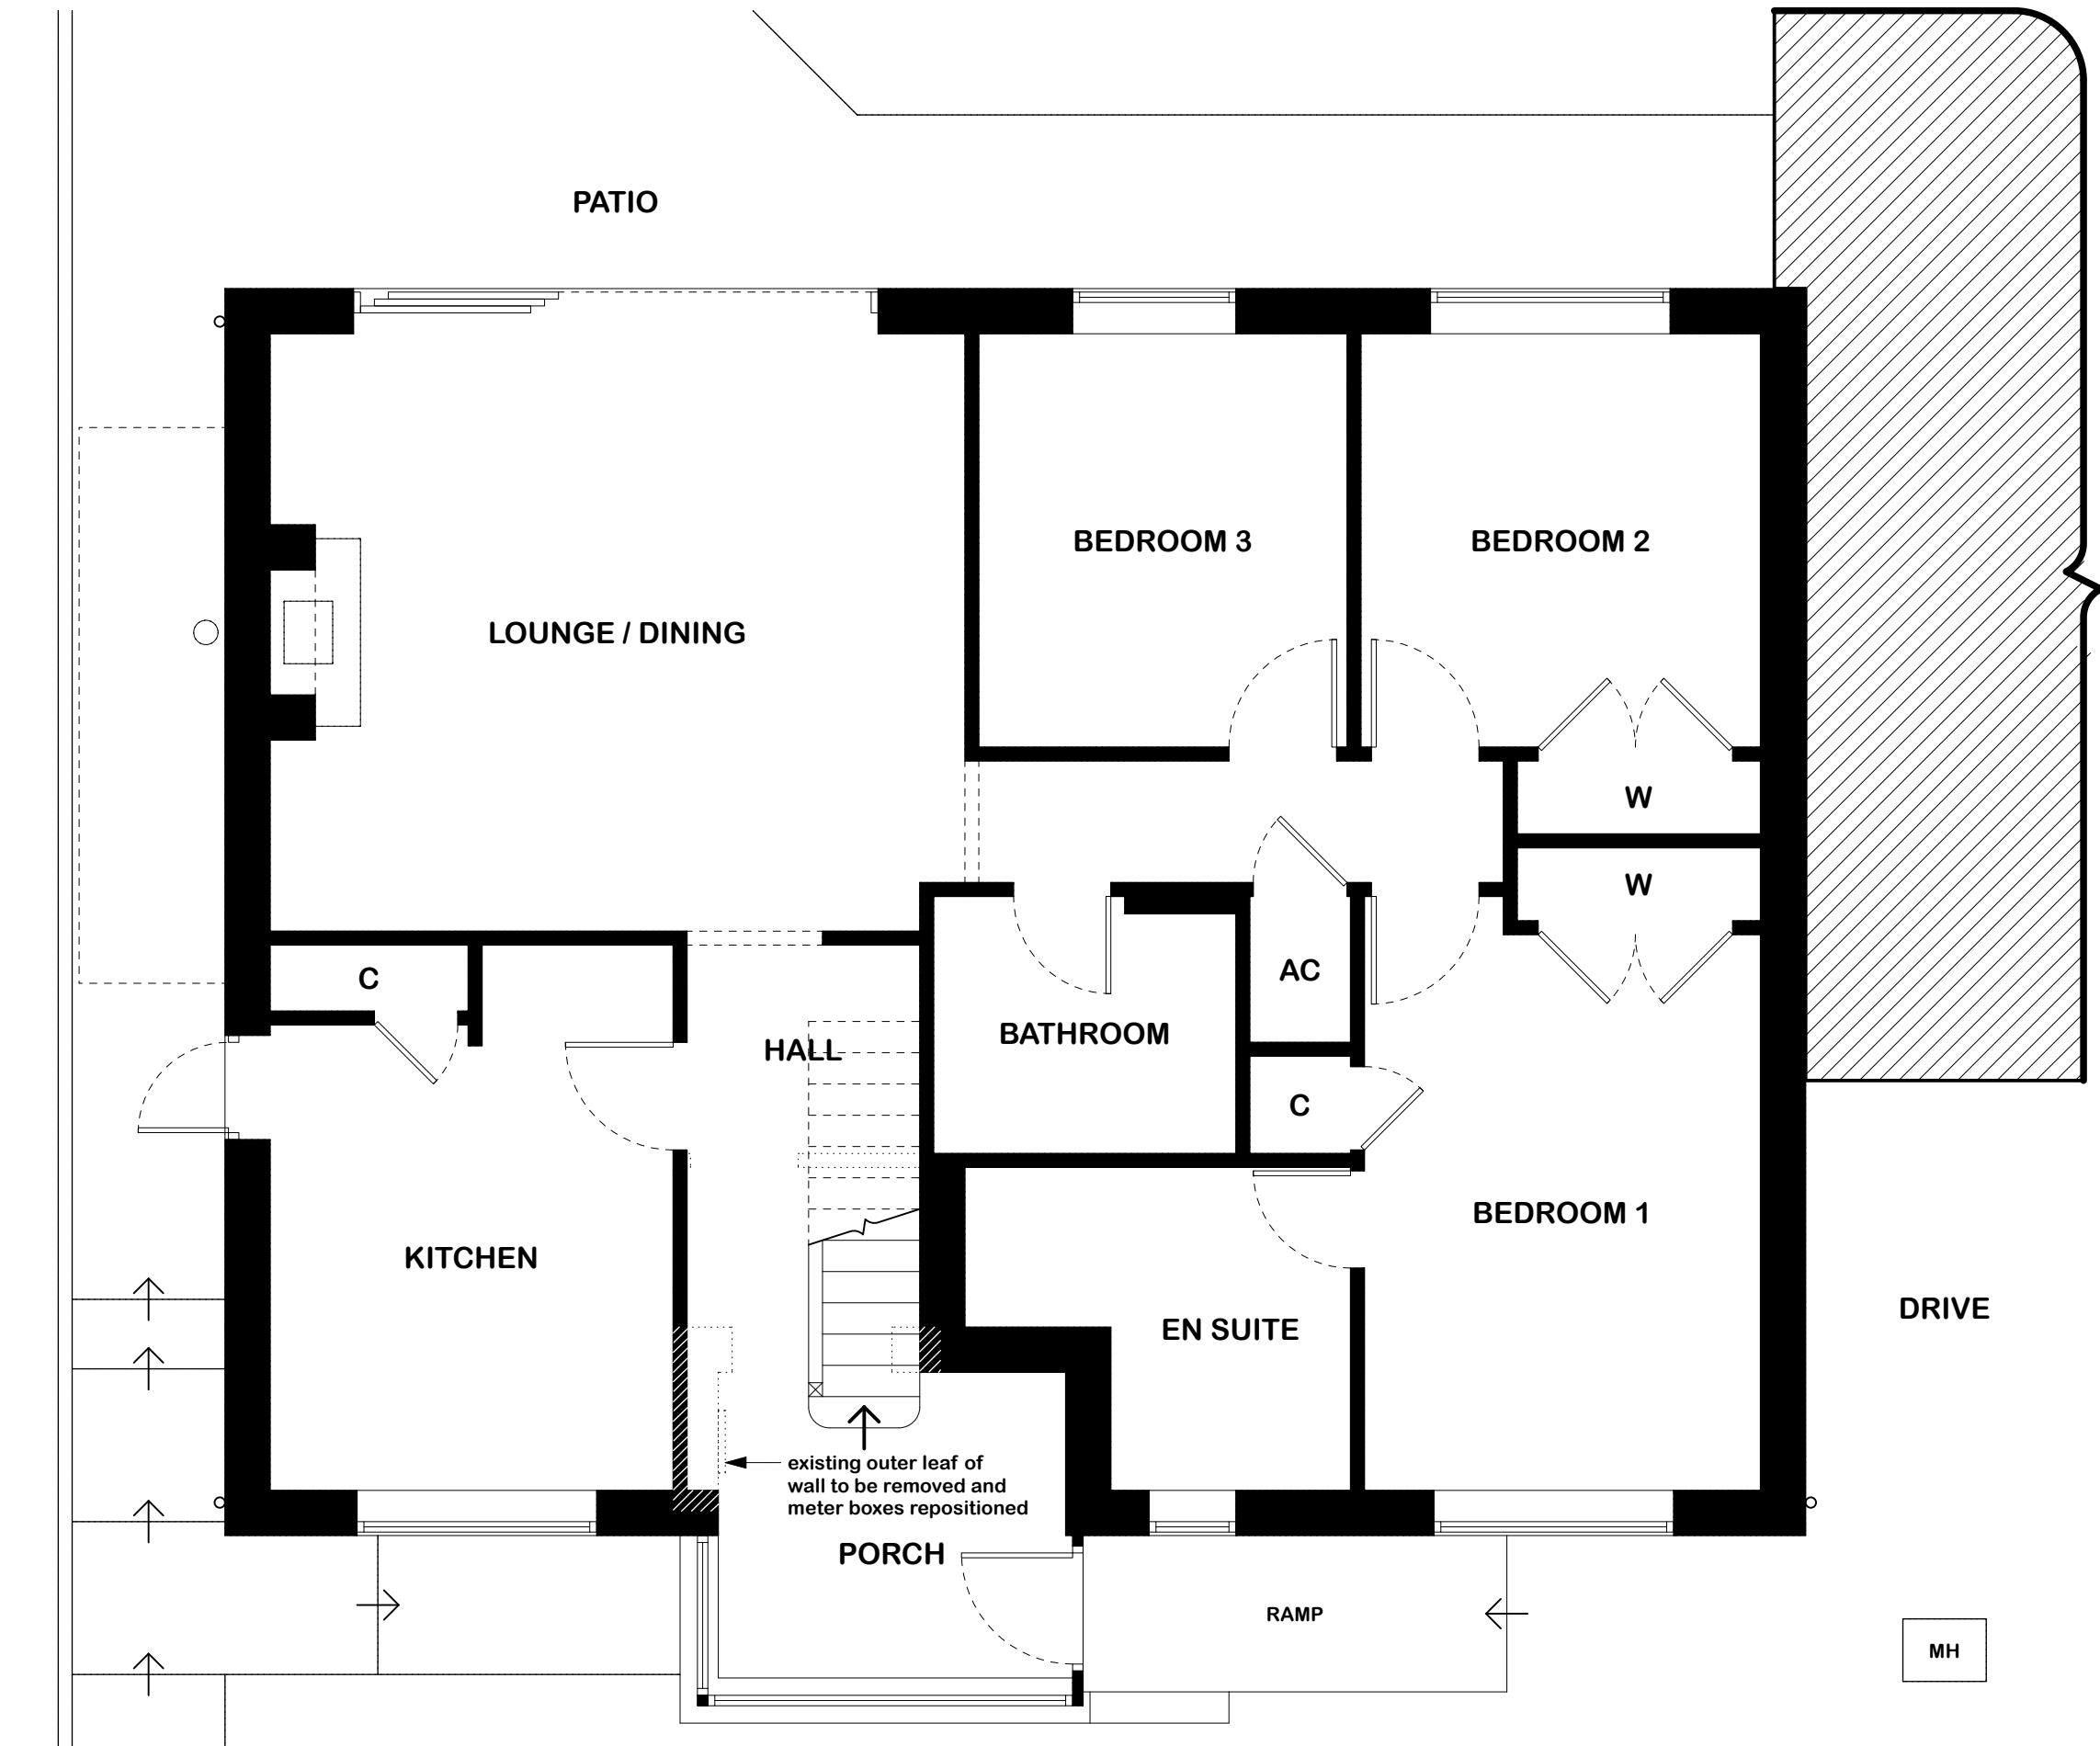

GROUND FLOOR PLAN
1:50

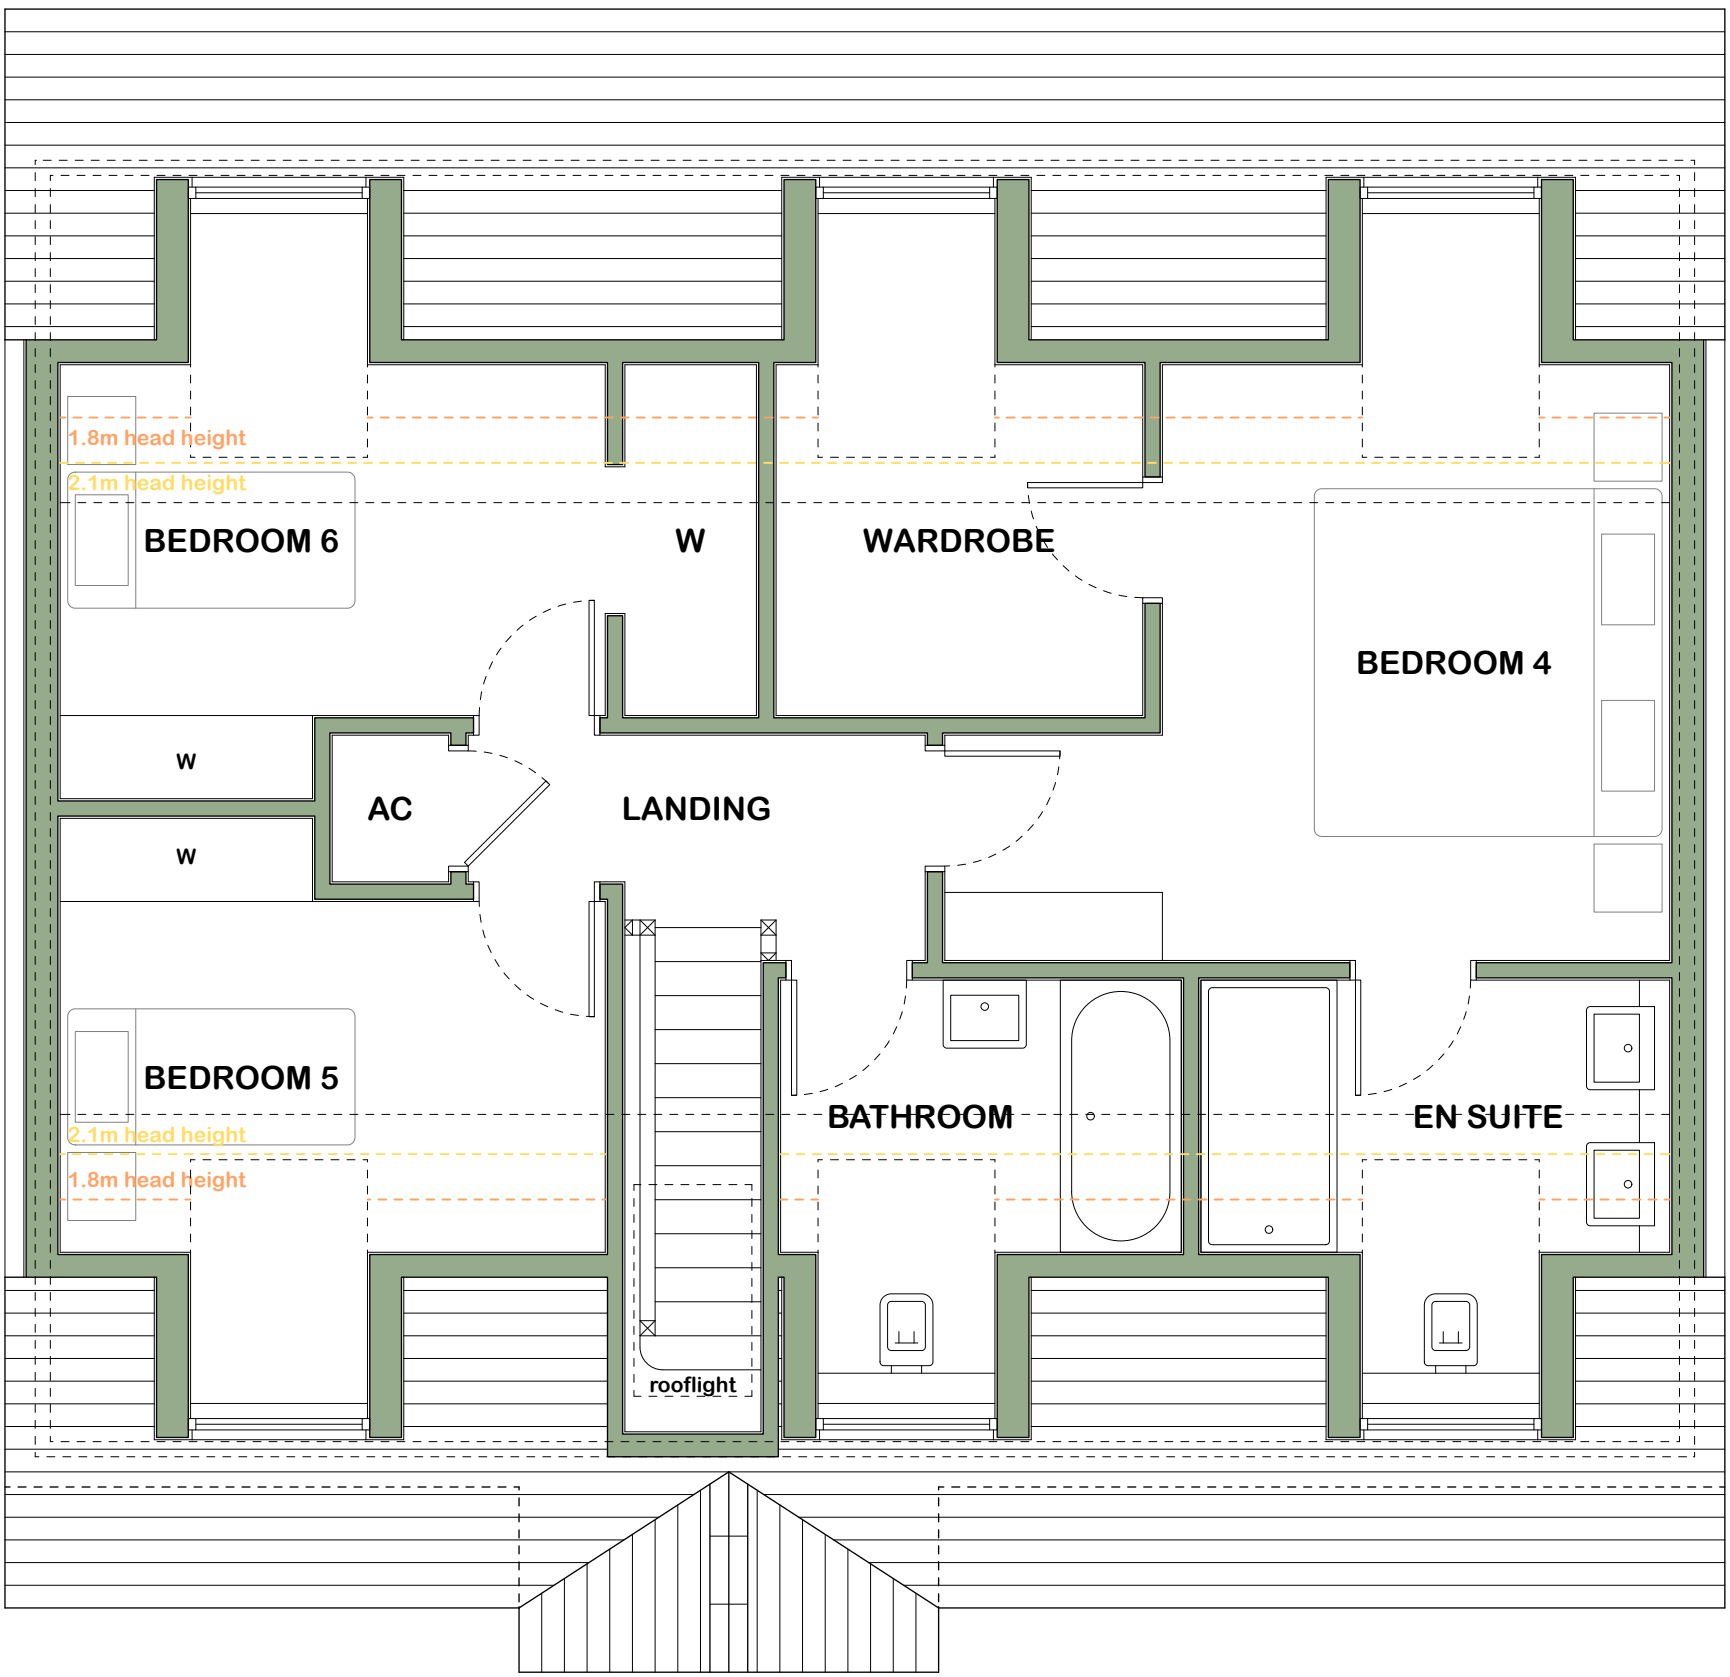

FIRST FLOOR PLAN
1:50