



Elevations Gable Ends– Agricultural Building

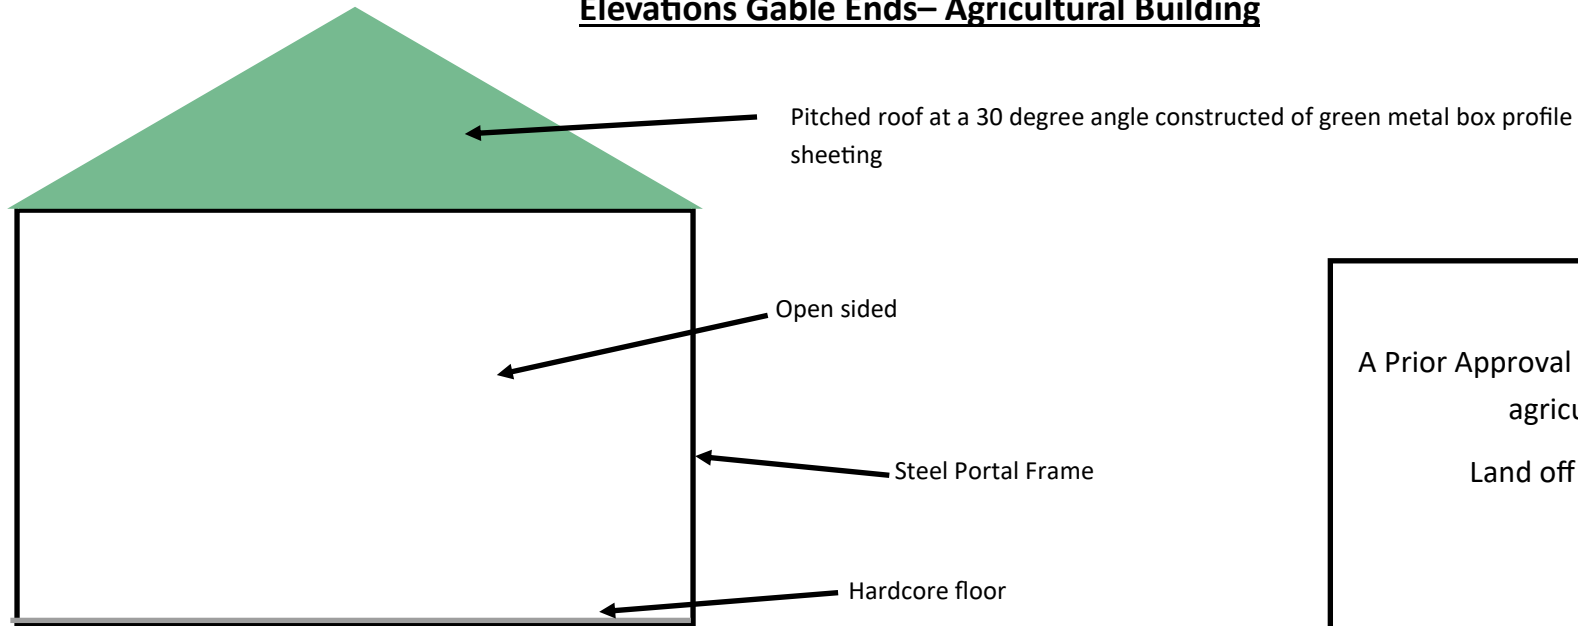

Gable Ends– East Elevation

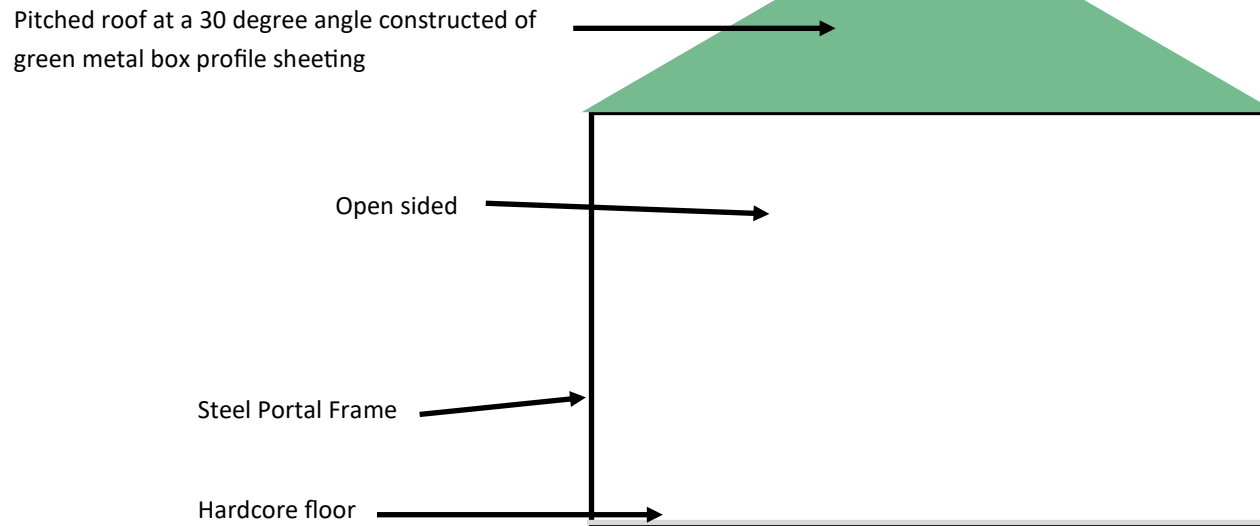

Gable Ends– West Elevation

Project

A Prior Approval application to construct an agricultural building:

Land off the Braydon Road

Leigh

Swindon

Wilts

SN6 6RQ

Proposed Gable End Elevations

1 of 1

Scale of 1:100 @ A4

