



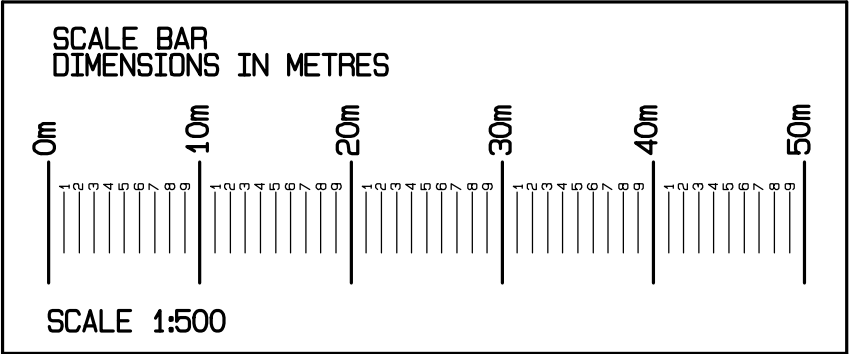

Mapserve OS partner license number is 100053143.

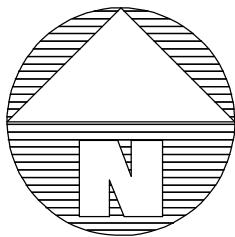

186150

**NEIL
ARMSTRONG**
ARCHITECTURAL SERVICES

31 Church Ground, South Marston,
Swindon, Wilts. SN3 4FL. Tel: (01793) 832158

client **MR AND MRS A MCGRATH
21 THE BEECHES
LYDIARD MILLICENT
NEAR SWINDON
WILTS.
SN5 3LT**


project **21 THE BEECHES
LYDIARD MILLICENT
NEAR SWINDON
WILTS.
SN5 3LT**

title **PROPOSED SITE PLAN**

scale	date	drawn
1:500	3-6-2026	NBA
		paper
		A3

revision	no.
A	Y26-105-7

Work to figured dimensions only.
Any queries should be referred to the address shown above.
This drawing is the Copyright of Neil Armstrong Architectural Services and shall not be altered, copied or reproduced in anyway without prior written consent.

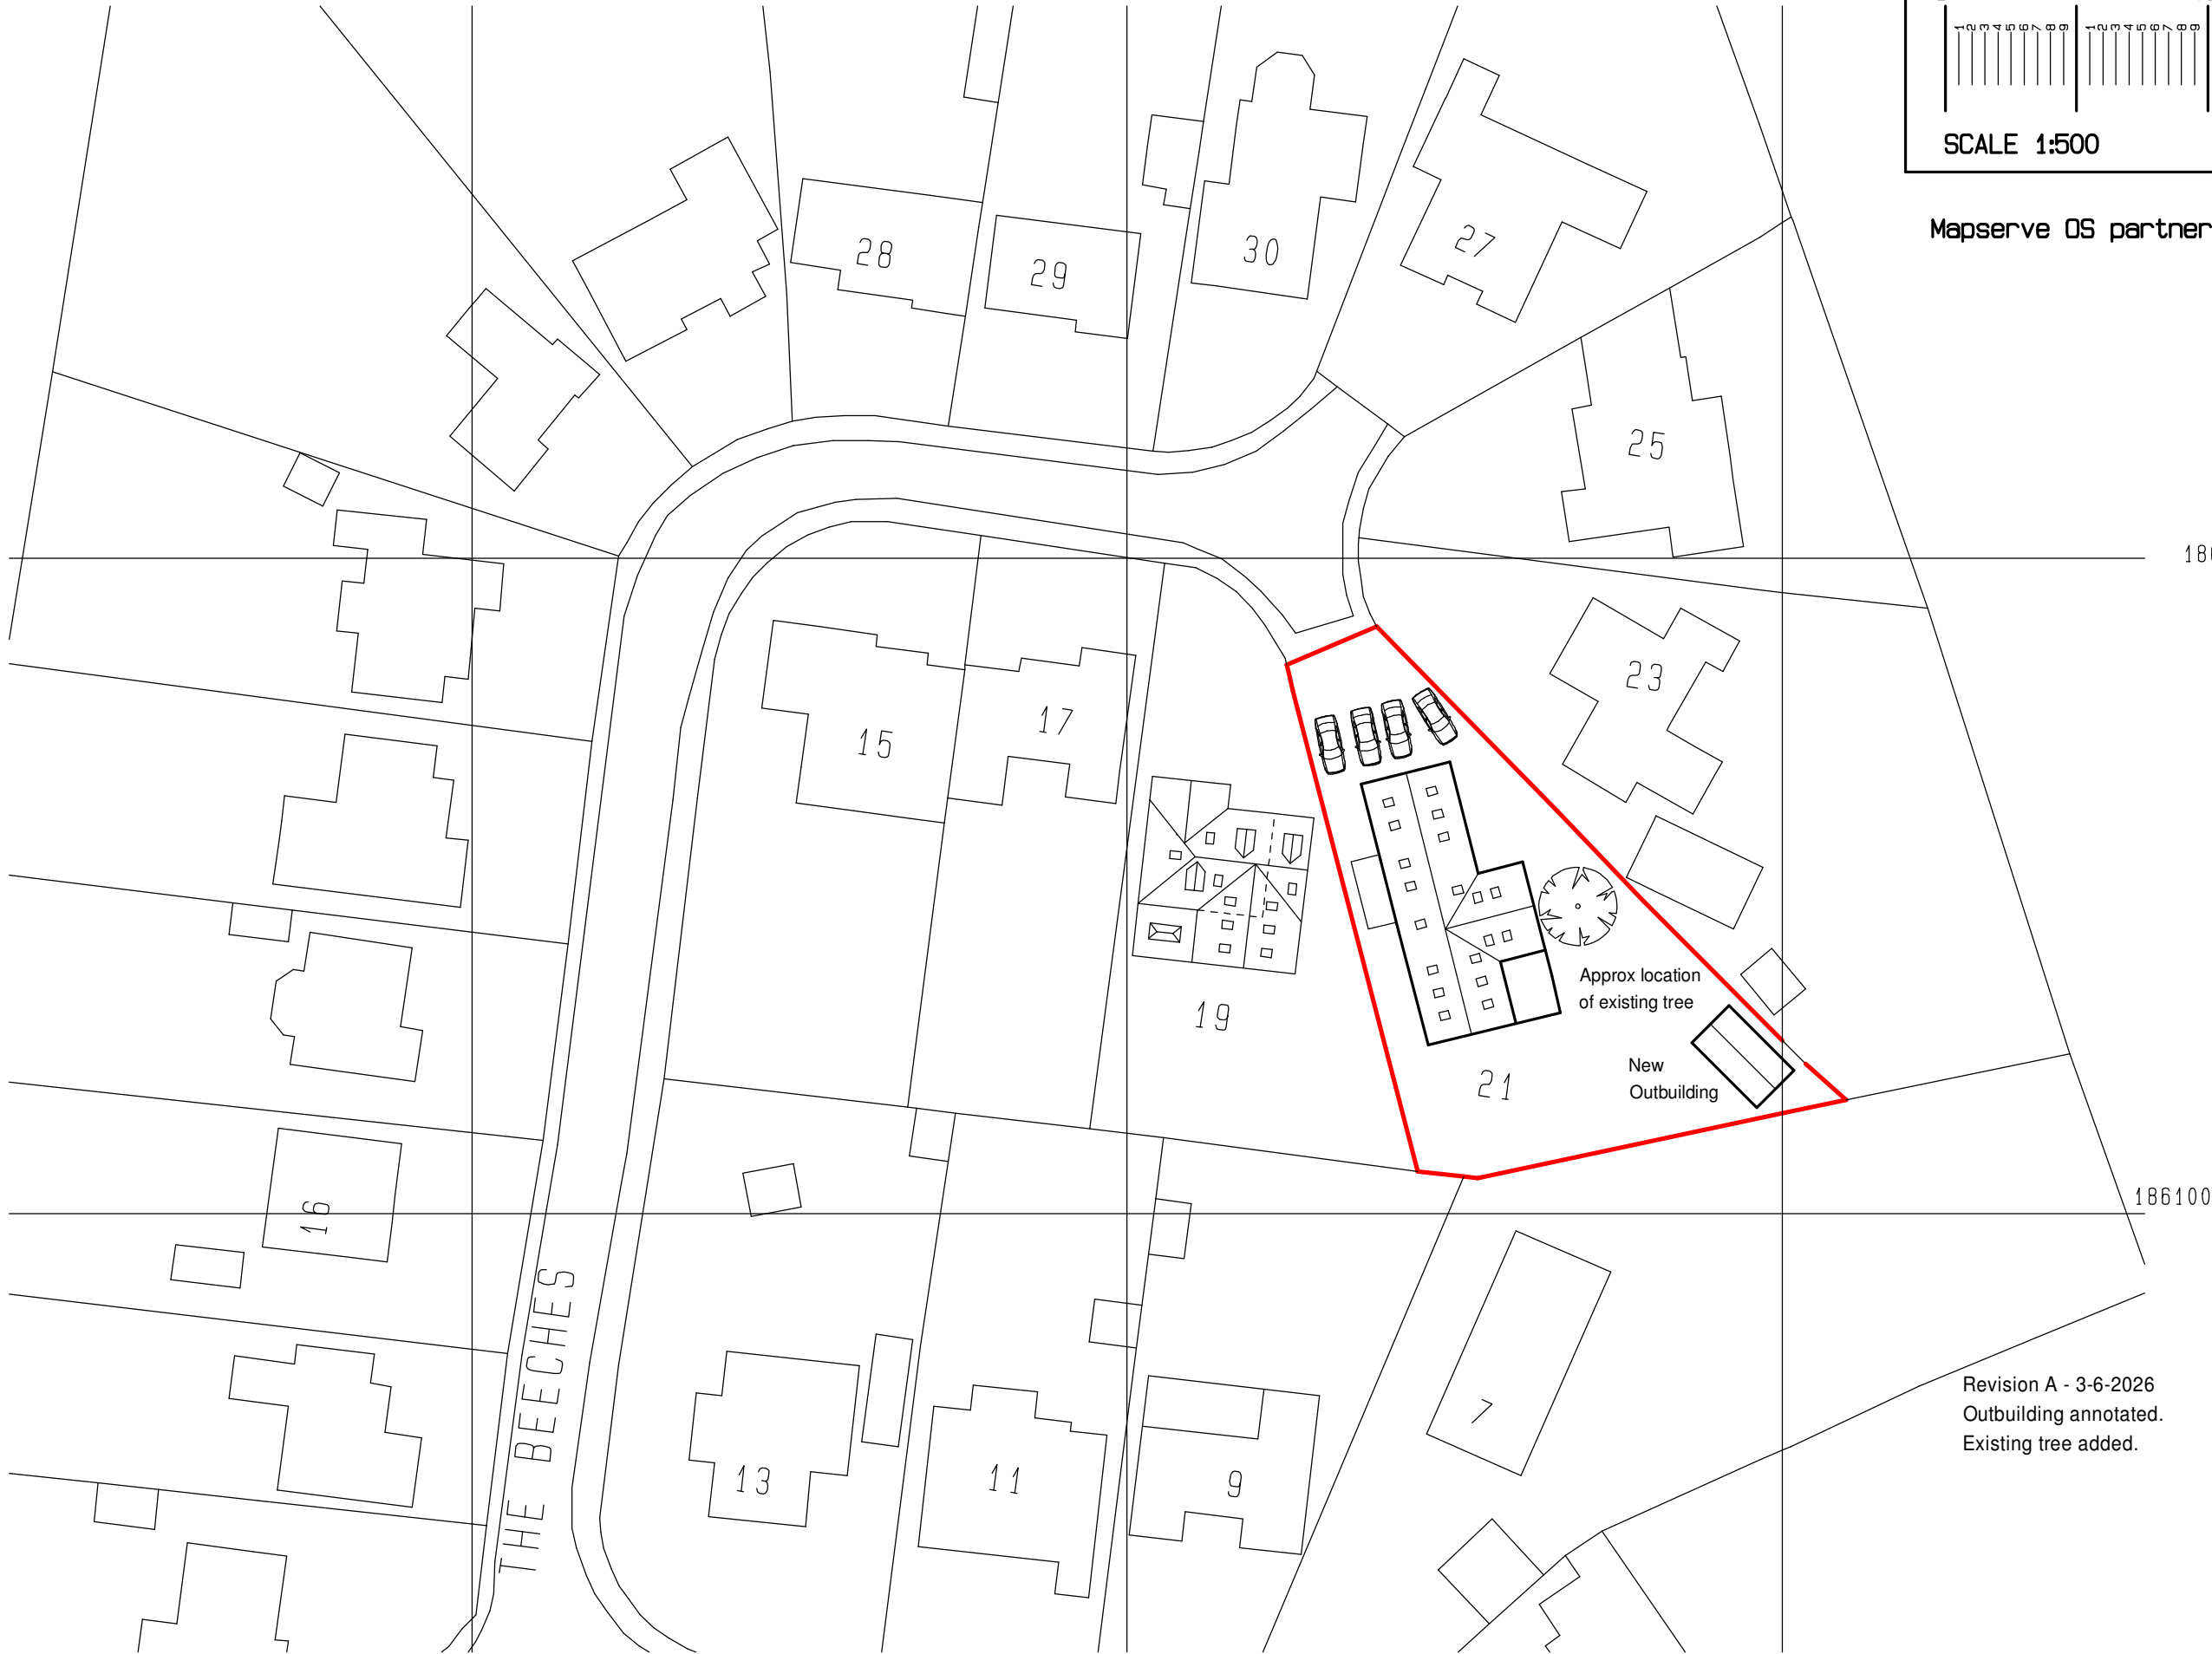

Revision A - 3-6-2026
Outbuilding annotated.
Existing tree added.