
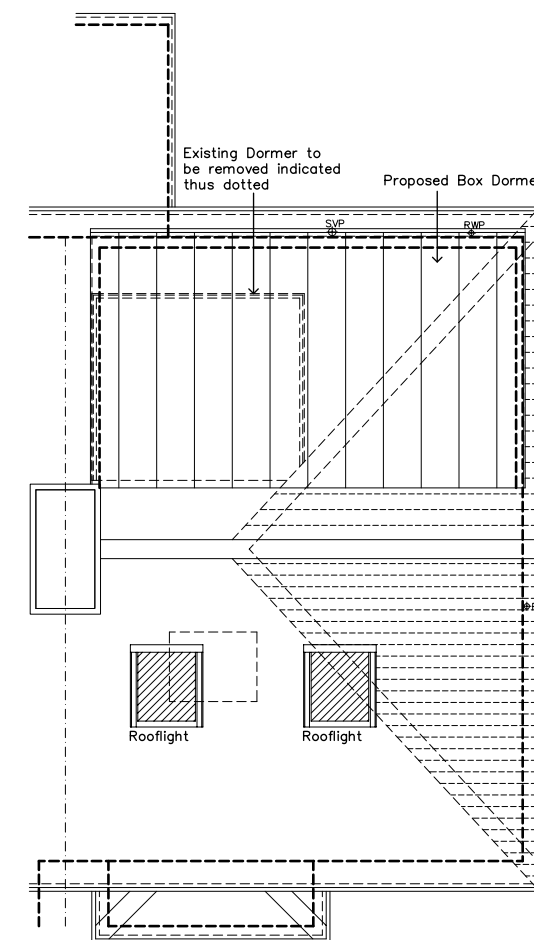
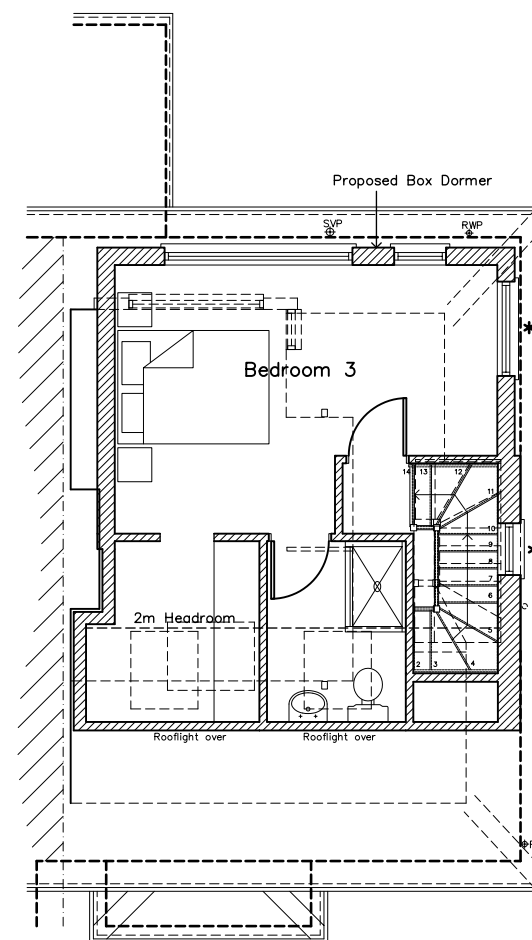
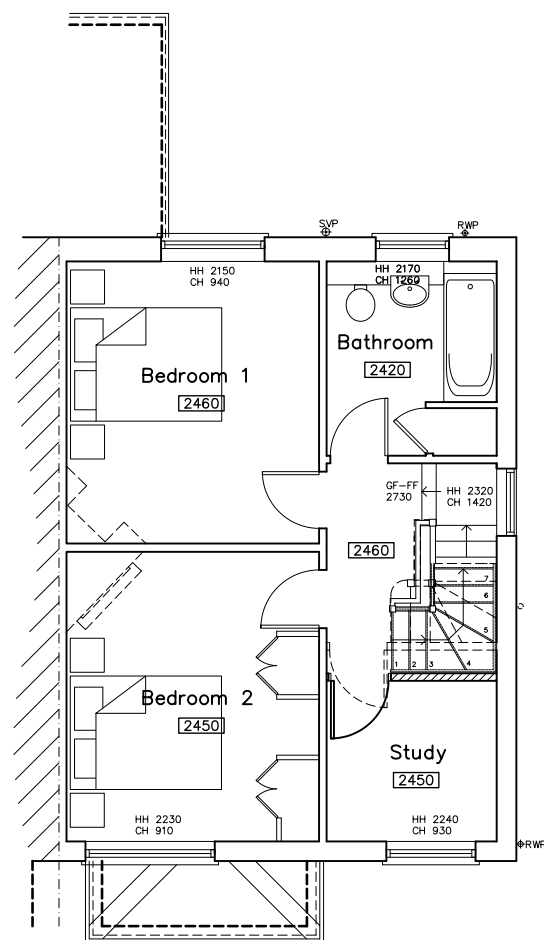


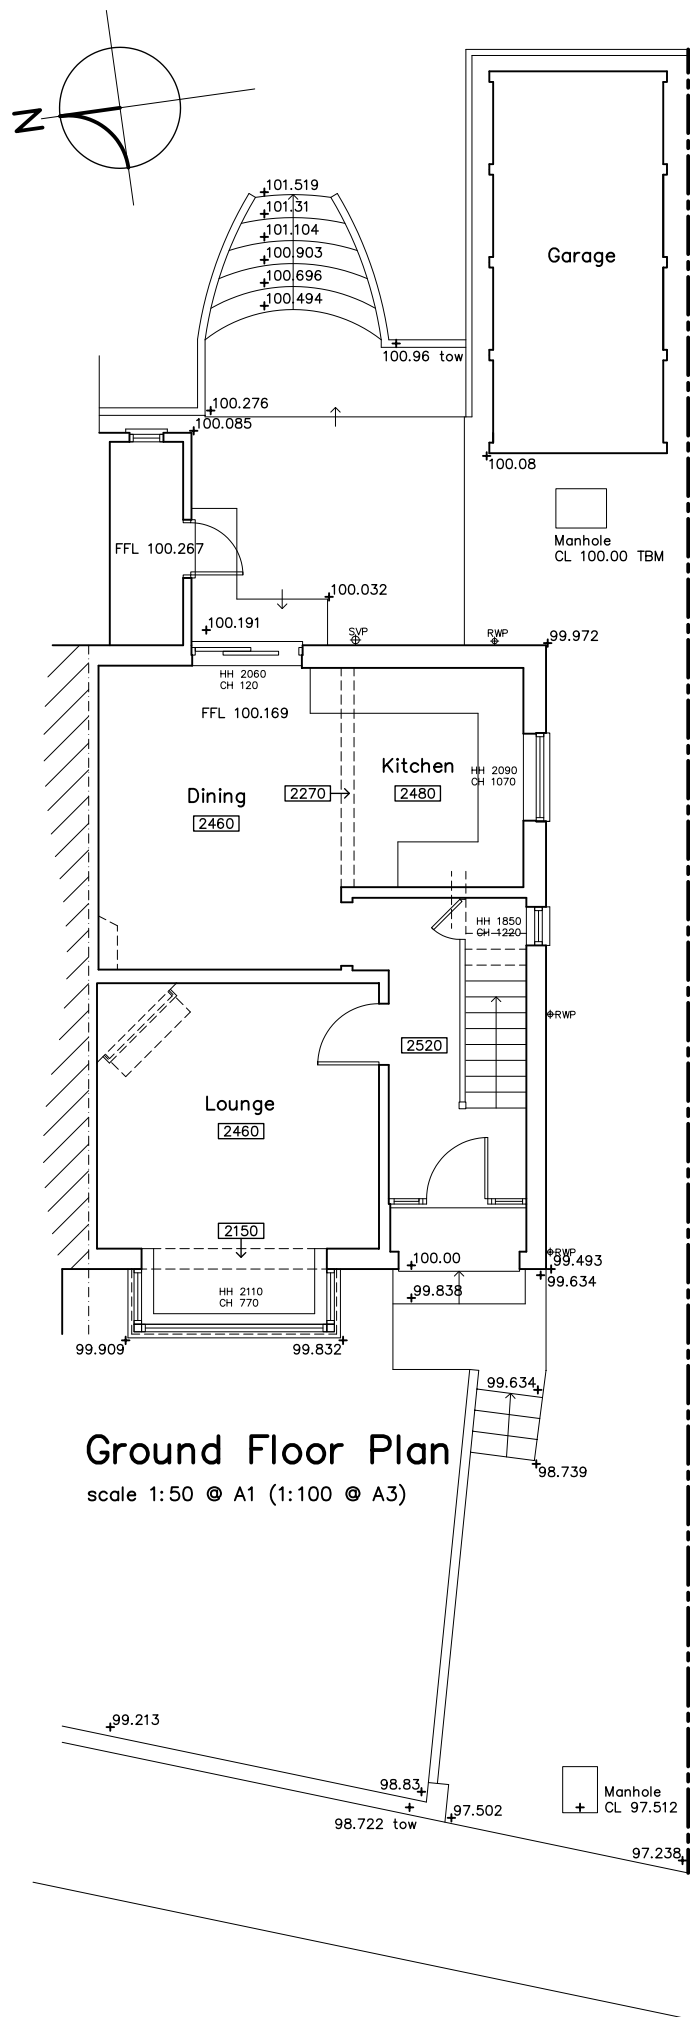


Schedule of Materials

Walls	Render to match existing to Gable and Horizontal Boarding to Box Dormer
Doors & Windows	uPVC or Aluminium Double glazed
Roof	Plain tiles to match existing to main roof and Single Ply membrane to Box Dormer
R W Goods	uPVC to match existing


Legend

	New door
	Walls to be removed
	New wall
	Obscure glazed

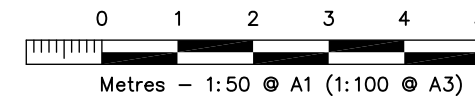

Proposed Plans for Proposed Loft Conversion and Alterations to 12 Wordsworth Road, Salisbury

Rev Revision Date

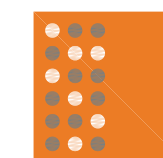

Sarum Architecture
Bespoke Architectural Design

33 Old Meadows Walk,
Salisbury, Wiltshire, SP2 8PA
Website: www.sarumarchitecture.co.uk
Email: chris@sarumarchitecture.co.uk
Tel: 01722 238399 Mob: 07979 923861

Project: 12 Wordsworth Road
Salisbury
Drawing: Proposed Plans

Client:
Drawing Scale: 1:50 (1:100 @ A3)

Drawing Number: 26/0461/101.A