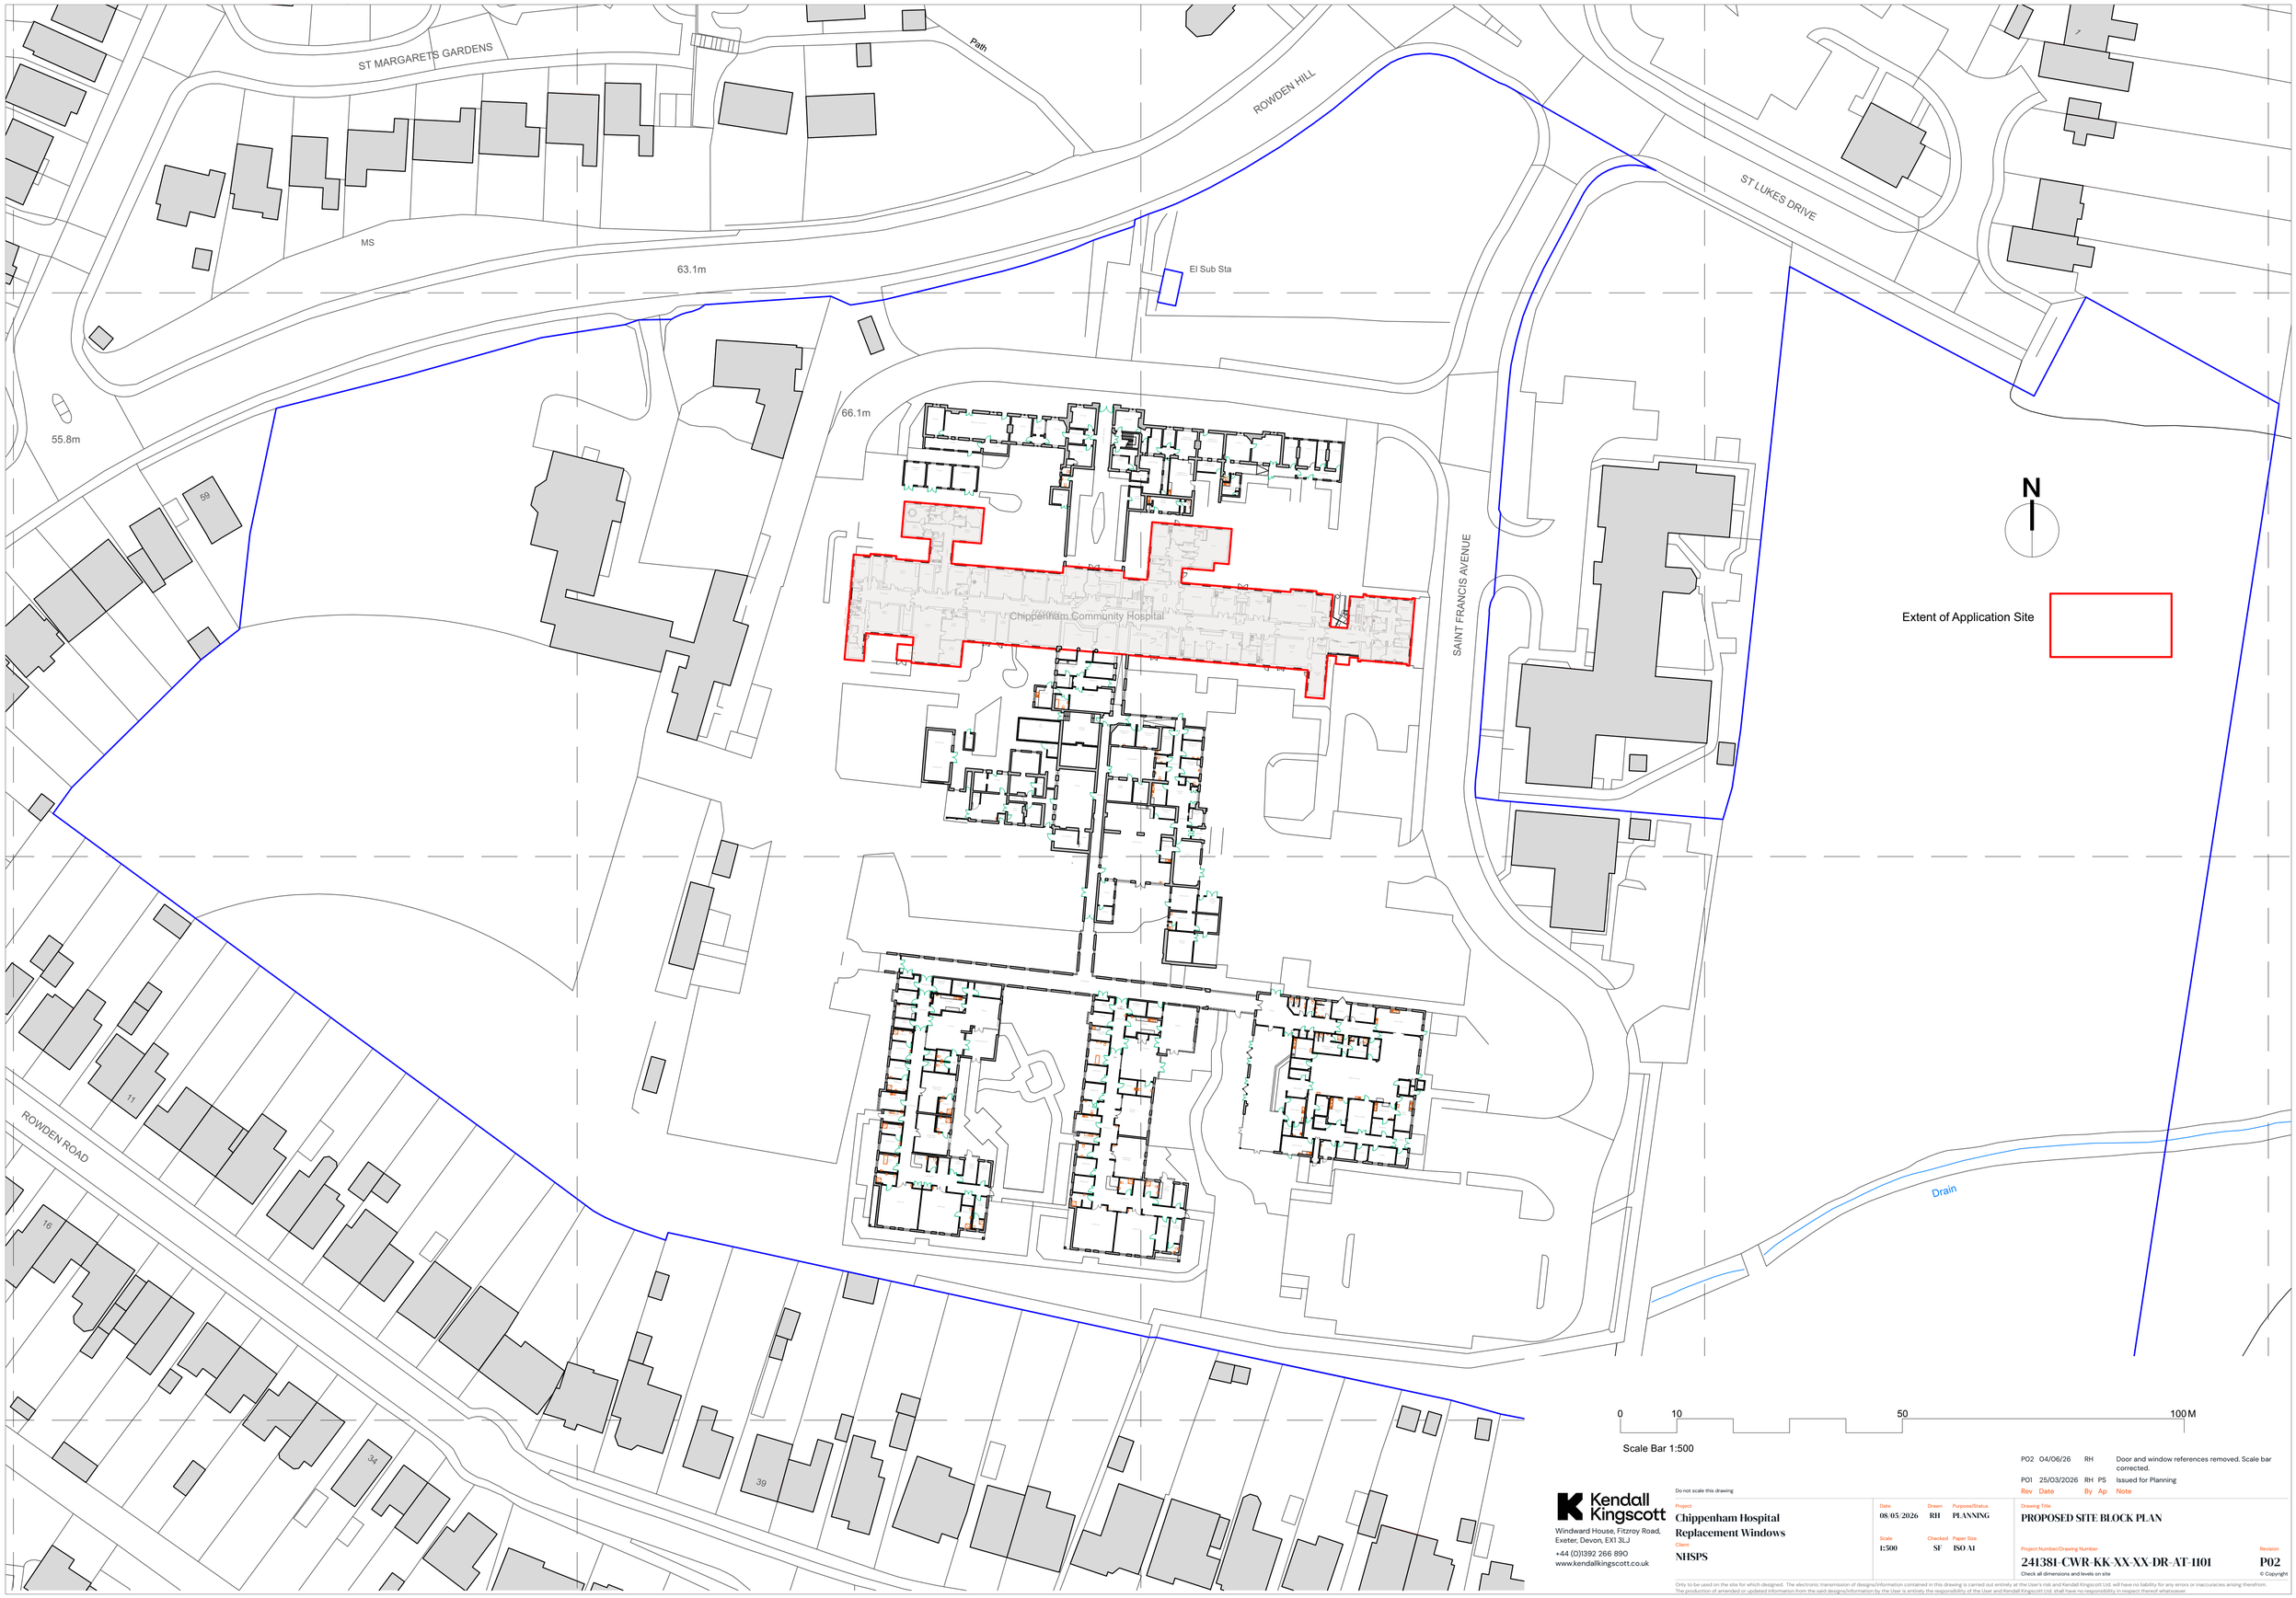

Rev	Date	By	Ap	Note
P02	04/06/26	RH		Door and window references removed. Scale bar corrected.
P01	25/03/2026	RH	PS	Issued for Planning

Kendall Kingscott
Windward House, Fitzroy Road,
Exeter, Devon, EX1 3LJ
+44 (0)1392 266 890
www.kendallkingscott.co.uk

Do not scale this drawing

Project
Chippenham Hospital Replacement Windows

Client
NHSPS

Date	Drawn	Purpose/Status
08/05/2026	RH	PLANNING
Scale	**Checked**	**Paper Size**
1:500	SF	ISO A1

Drawing Title
PROPOSED SITE BLOCK PLAN

Project Number/Drawing Number
241381-CWR-KK-XX-XX-DR-AT-1101

Revision
P02

Check all dimensions and levels on site

© Copyright

Only to be used on the site for which designed. The electronic transmission of designs/information contained in this drawing is carried out entirely at the User's risk and Kendall Kingscott Ltd. will have no liability for any errors or inaccuracies arising therefrom. The production of amended or updated information from the said designs/information by the User is entirely the responsibility of the User and Kendall Kingscott Ltd. shall have no responsibility in respect thereof whatsoever.