


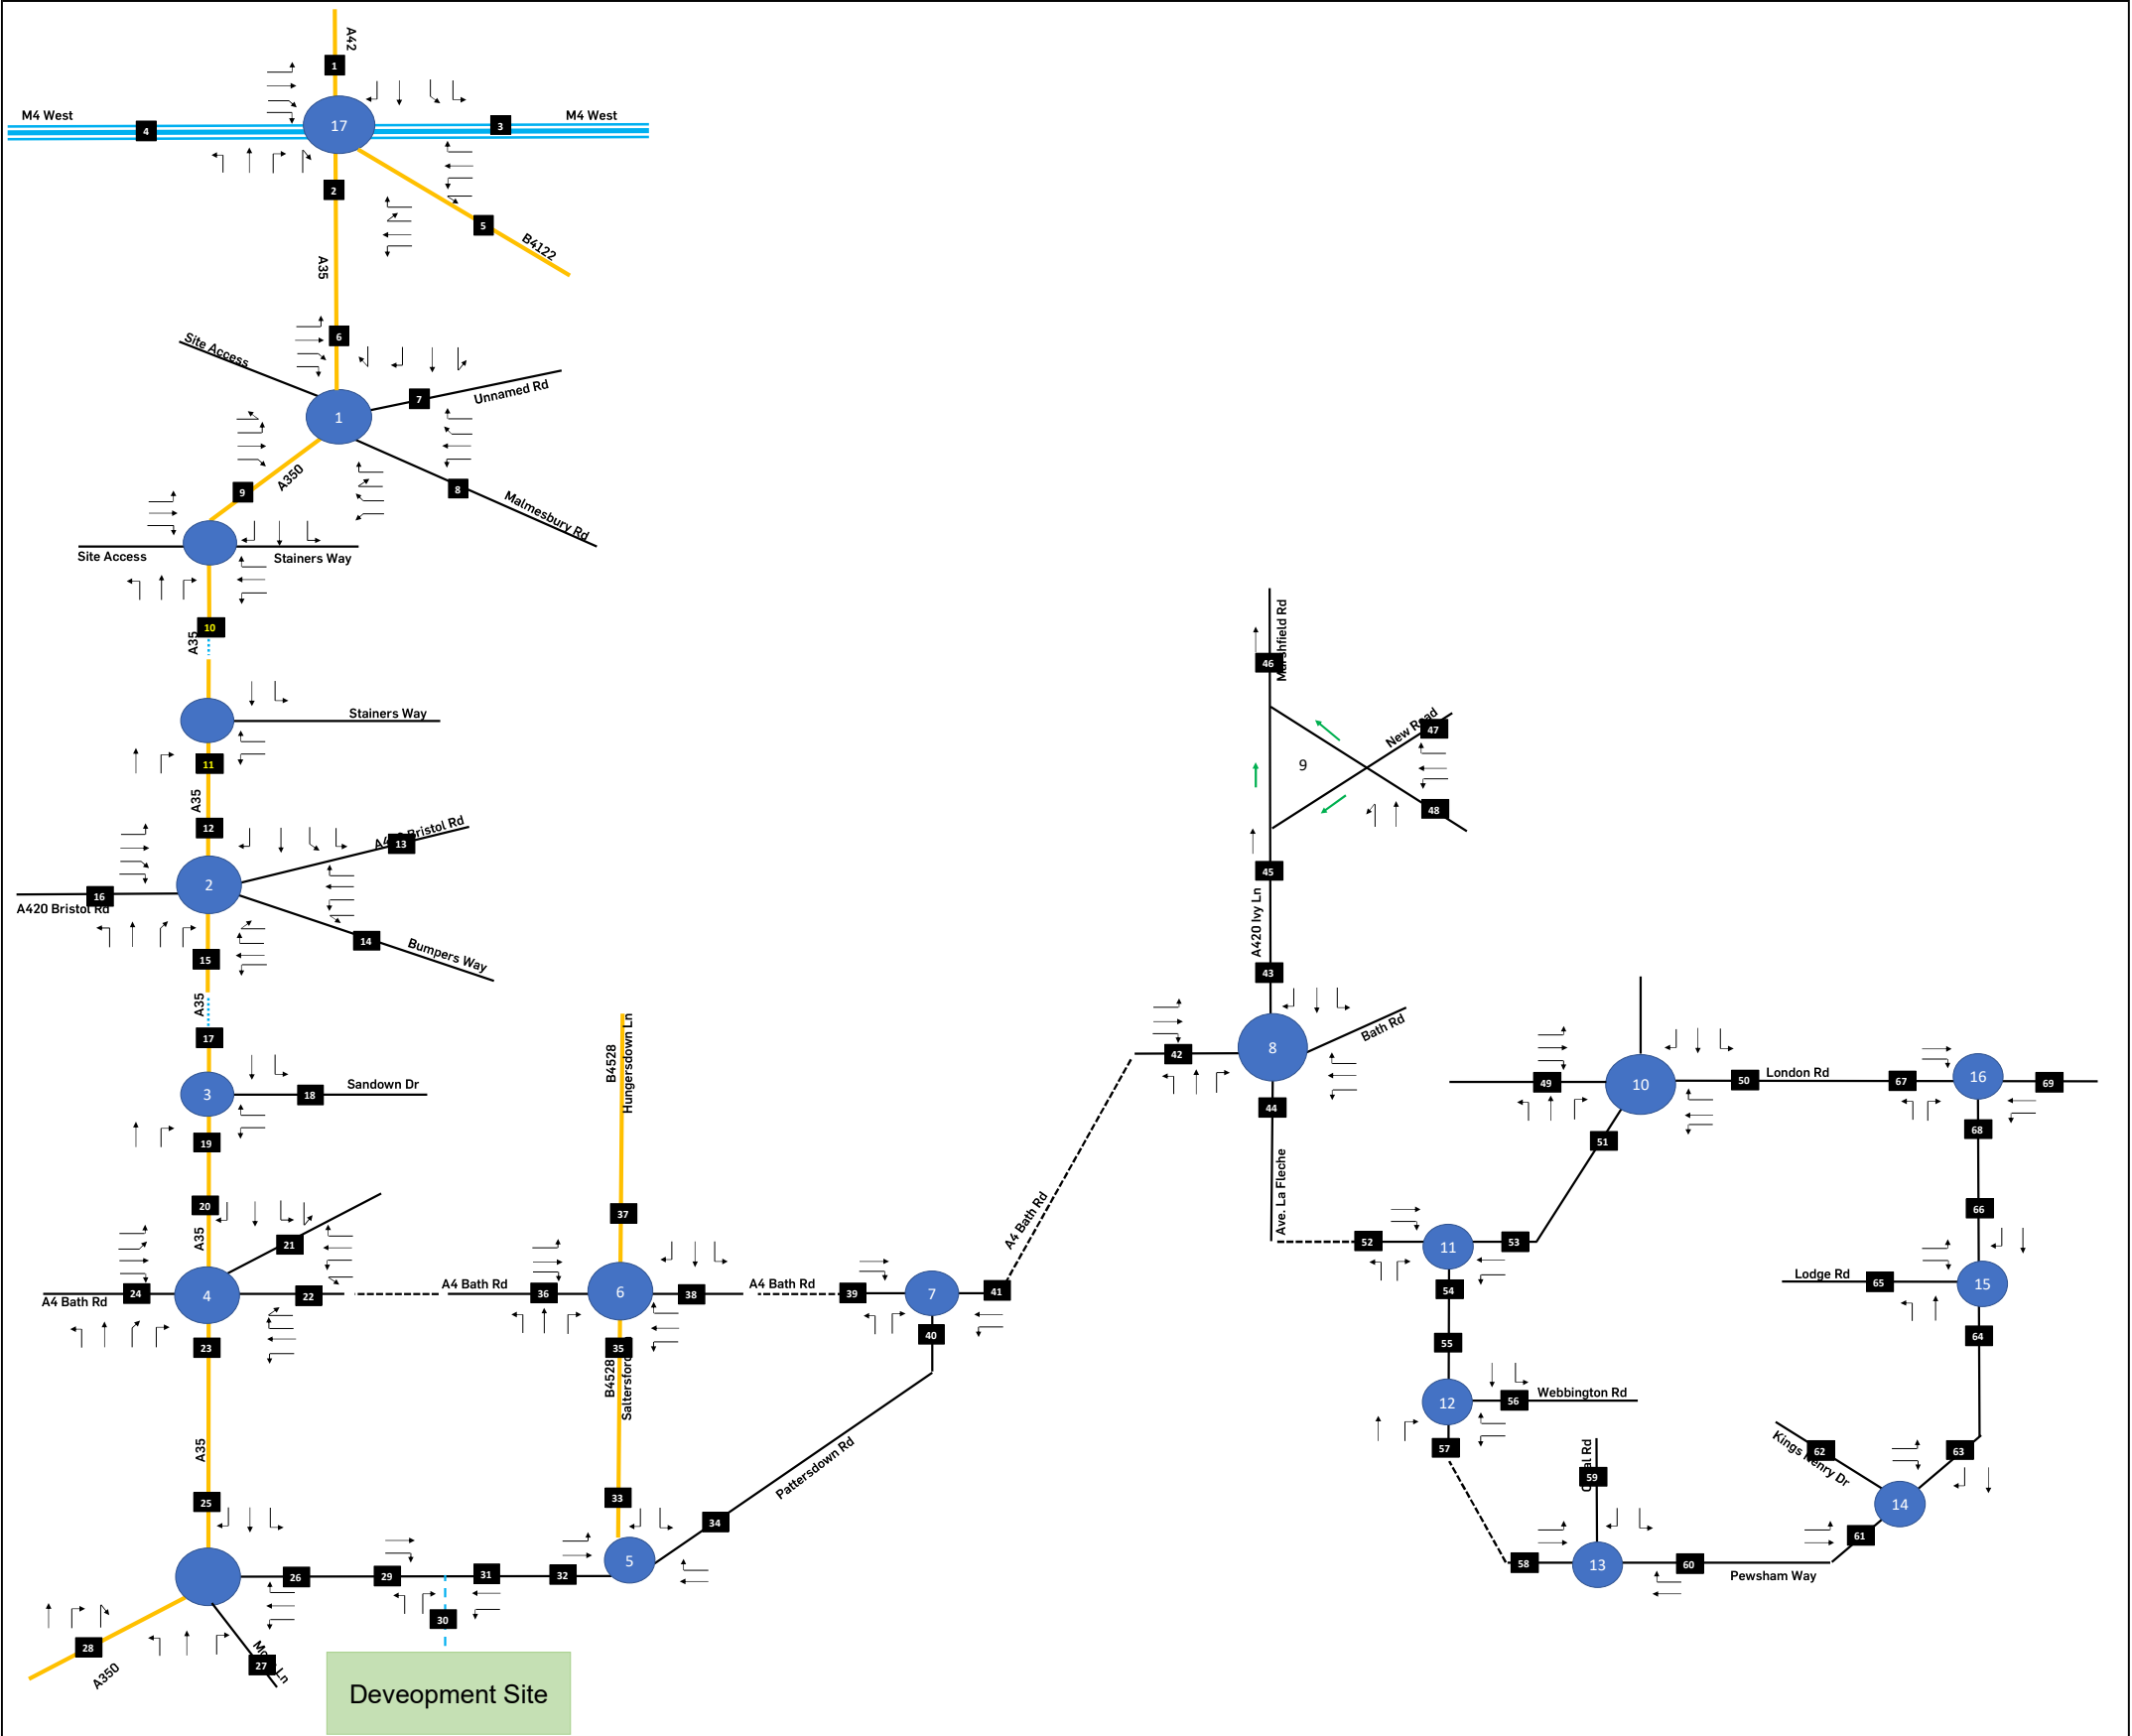

Notes:					Client			Hallam Land Management Ltd			Jubb Suite B Ground Floor West St James Court St James Parade Bristol BS1 3LH			
Project No.		File name			Project									
14133		Chippenham Traffic Diagram_A Working.xlsx			Chippenham Wiltshire									
Date		Drawn	Checked	Approved	Title									
30-11-2022		SR	AW	MD	Link Diagram									