


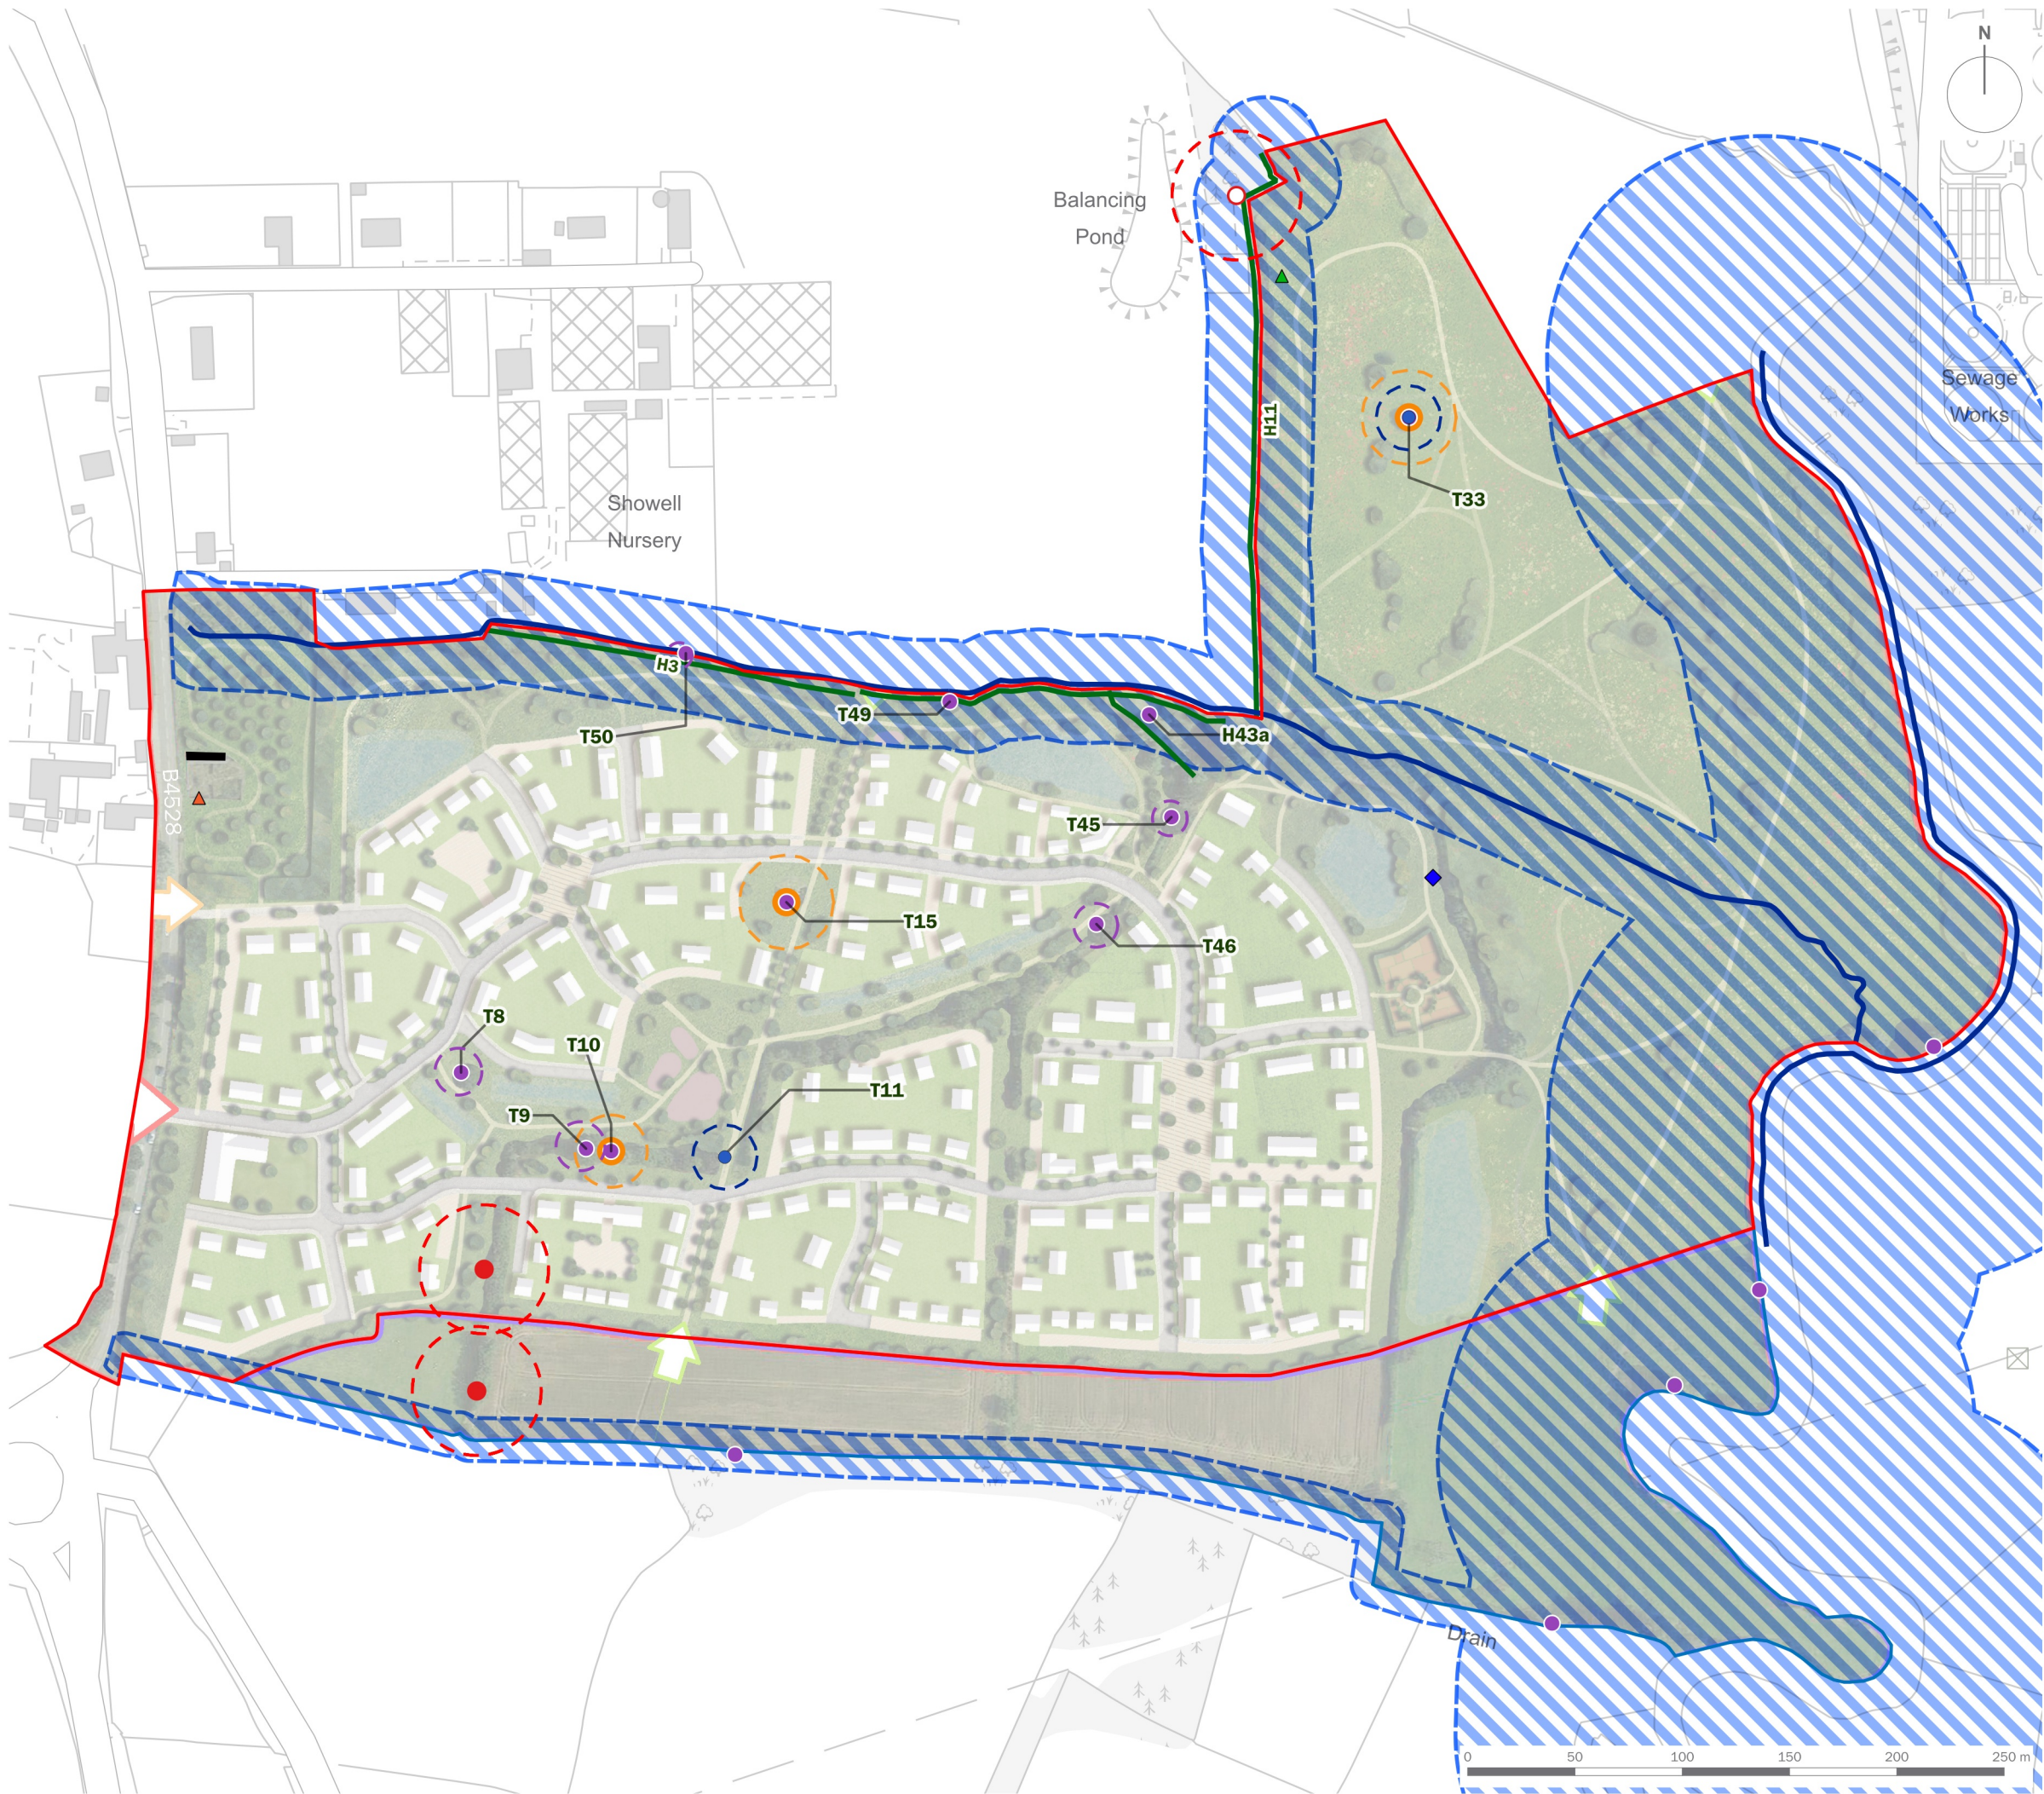

- Site Boundary
- Additional Survey Area
- Dark Corridor
- Hedgerow
- Other Rivers and Streams
- Possible Dormouse Nest Recorded in 2021
- Female Slow Worm Recorded in 2025
- Juvenile Grass Snake Recorded in 2021
- Retained Trees with Bat Suitability
- Buffer from Tree (RPA)
- Building with Barn Owl Roost
- Barn Owl Roost
- Buffer from Barn Owl Roost
- Veteran Tree
- Buffer from Veteran Tree
- Possible Outlier Badger Sett
- Off-site Badger Sett
- Buffer from Badger Sett
- T1 Tree/Hedgerow Number

client			
Hallam Land			
project title			
Land East of Showell Farm, Chippenham			
drawing title			
Ecological Parameters Plan			
date	30 APRIL 2026	drawn by	VMS
drawing number	edp2272_d081a	checked	PNe
scale	1:3,000 @ A3	QA	DJo