


Parcel ID	Location	Planning Application Ref.
1	Birds Marsh	N/12/00560/OUT
2	Rawlings Green	15/12351/OUT
3	Rowden Park	14/12118/OUT
4	Hunters Moon	16/12493/FUL
5	Langley Park	16/04269/FUL
6	Langley Park - Additional	16/03515/OUT
7	Land at Hungerdown Lane	17/09445/FUL
8	Land at Showell Farm	N/13/00308/OUT
9	Land at Patterdown Road	16/09277/OUT
10	Land at Showell Nurseries	17/08554/OUT
11	Land off the B4069 East of Barrow Farm, Langley Burrell	PL/2022/04681

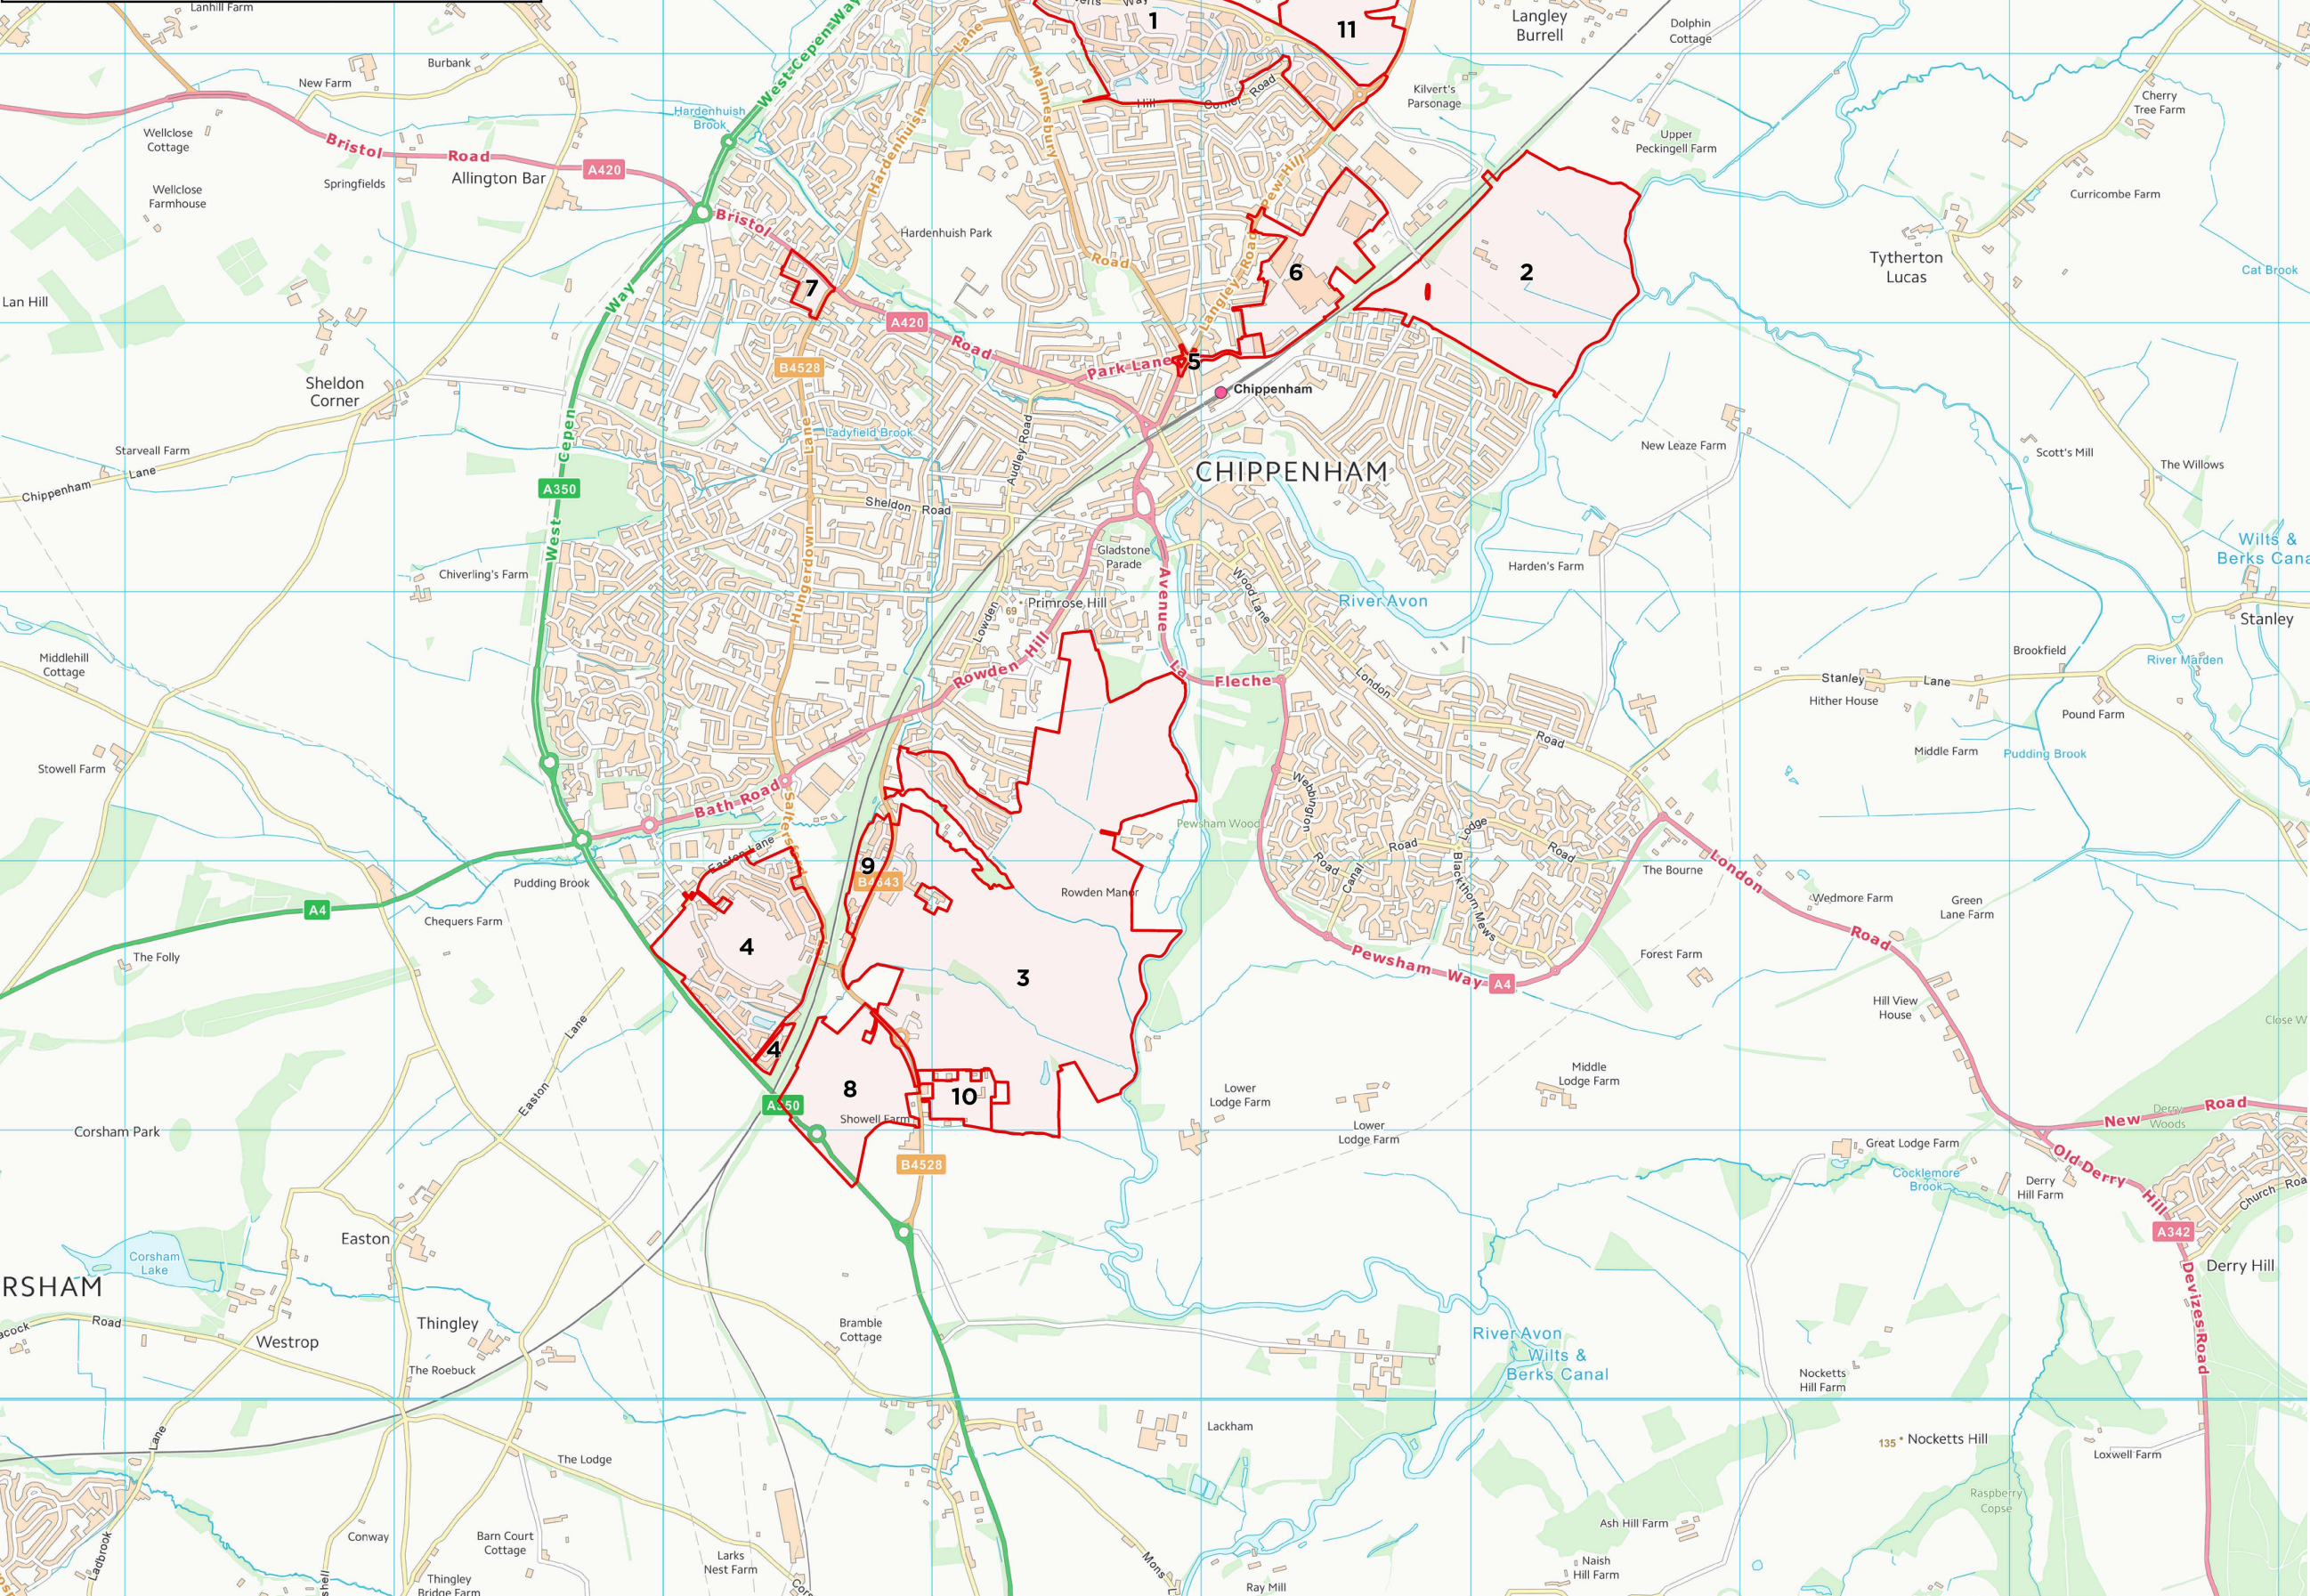

 Sites for Cumulative Assessment

All information is copyright protected and may not be used or reproduced without prior permission. Do not scale.
© Crown copyright and database right 2026. All rights reserved.
Ordnance Survey Licence number 100059809
Contains public sector information licensed under the Open Government Licence v3.0.

Notes:
This drawing is for information purposes only. It should not be relied upon for legal nor title purposes. Do NOT scale from this drawing or use in construction. Proper advice should be sought from relevant qualified entities regarding legal and construction issues. Any discrepancies should be immediately reported to the originator of the drawing.

Client:



PART OF HENRY BOOT

Land East of Showell Farm, Chippenham

Sites for Cumulative Assessment

Scale@A3: 1:25,000 Drawn: CE Designed: - Approved: ANC
0 1,000 m

Drawing Number: HLM074-004 Revision: C Date: 01/04/2026

50 North Thirteenth Street, Central Milton Keynes, MK9 3BP
01908 666276 mail@davidlock.com davidlock.com

