


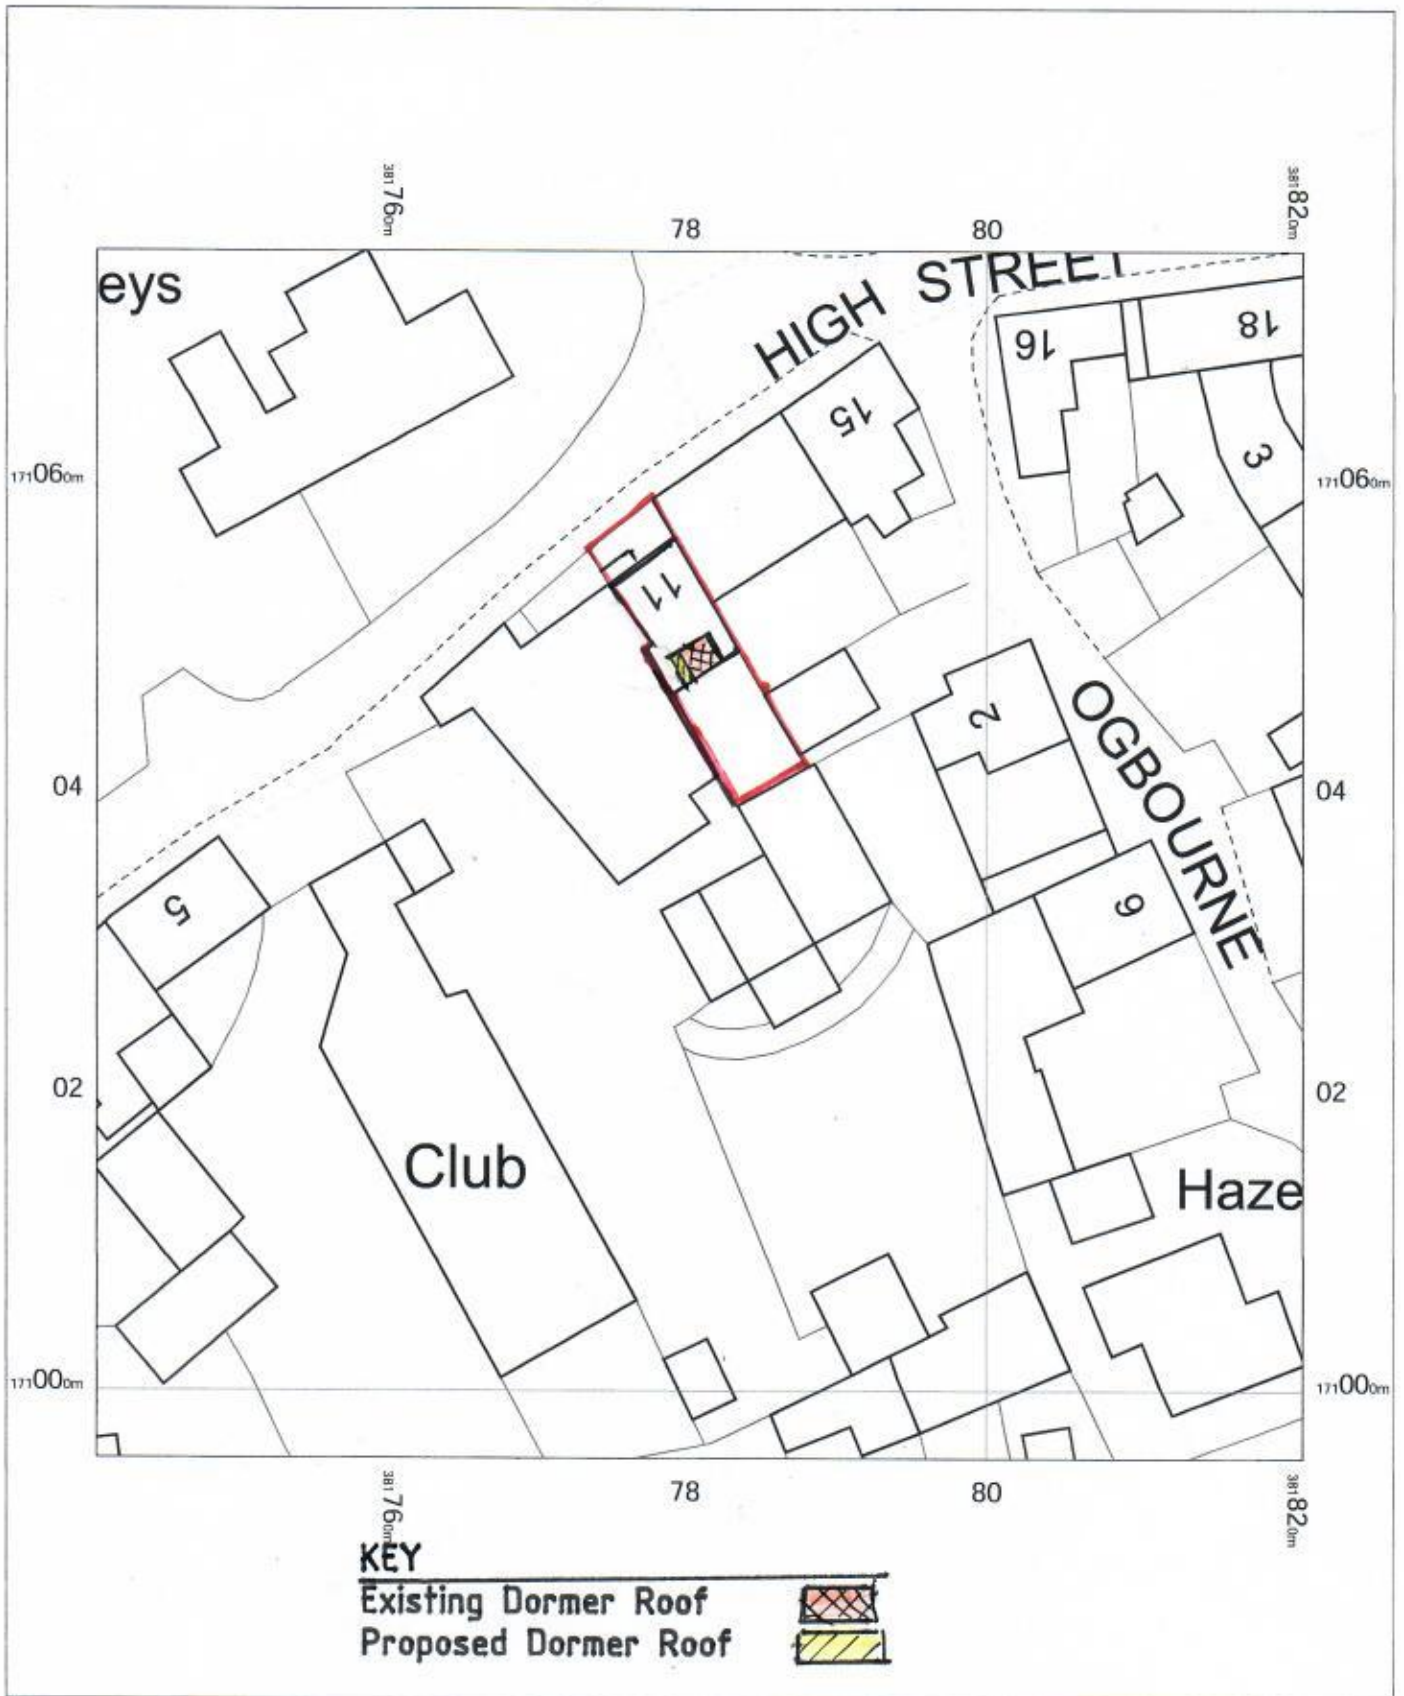

11 High Street,
Chippenham,
Colerne,
Wiltshire
SN14 8DB

OS MasterMap 1250/2500/10000 scale
Thursday, June 4, 2026, ID: BLJT-01281393
www.planningapplicationmaps.co.uk

1:500 scale print at A4, Centre: 381781 E, 171036 N

©Crown Copyright Ordnance Survey. Licence no.
100051661

