
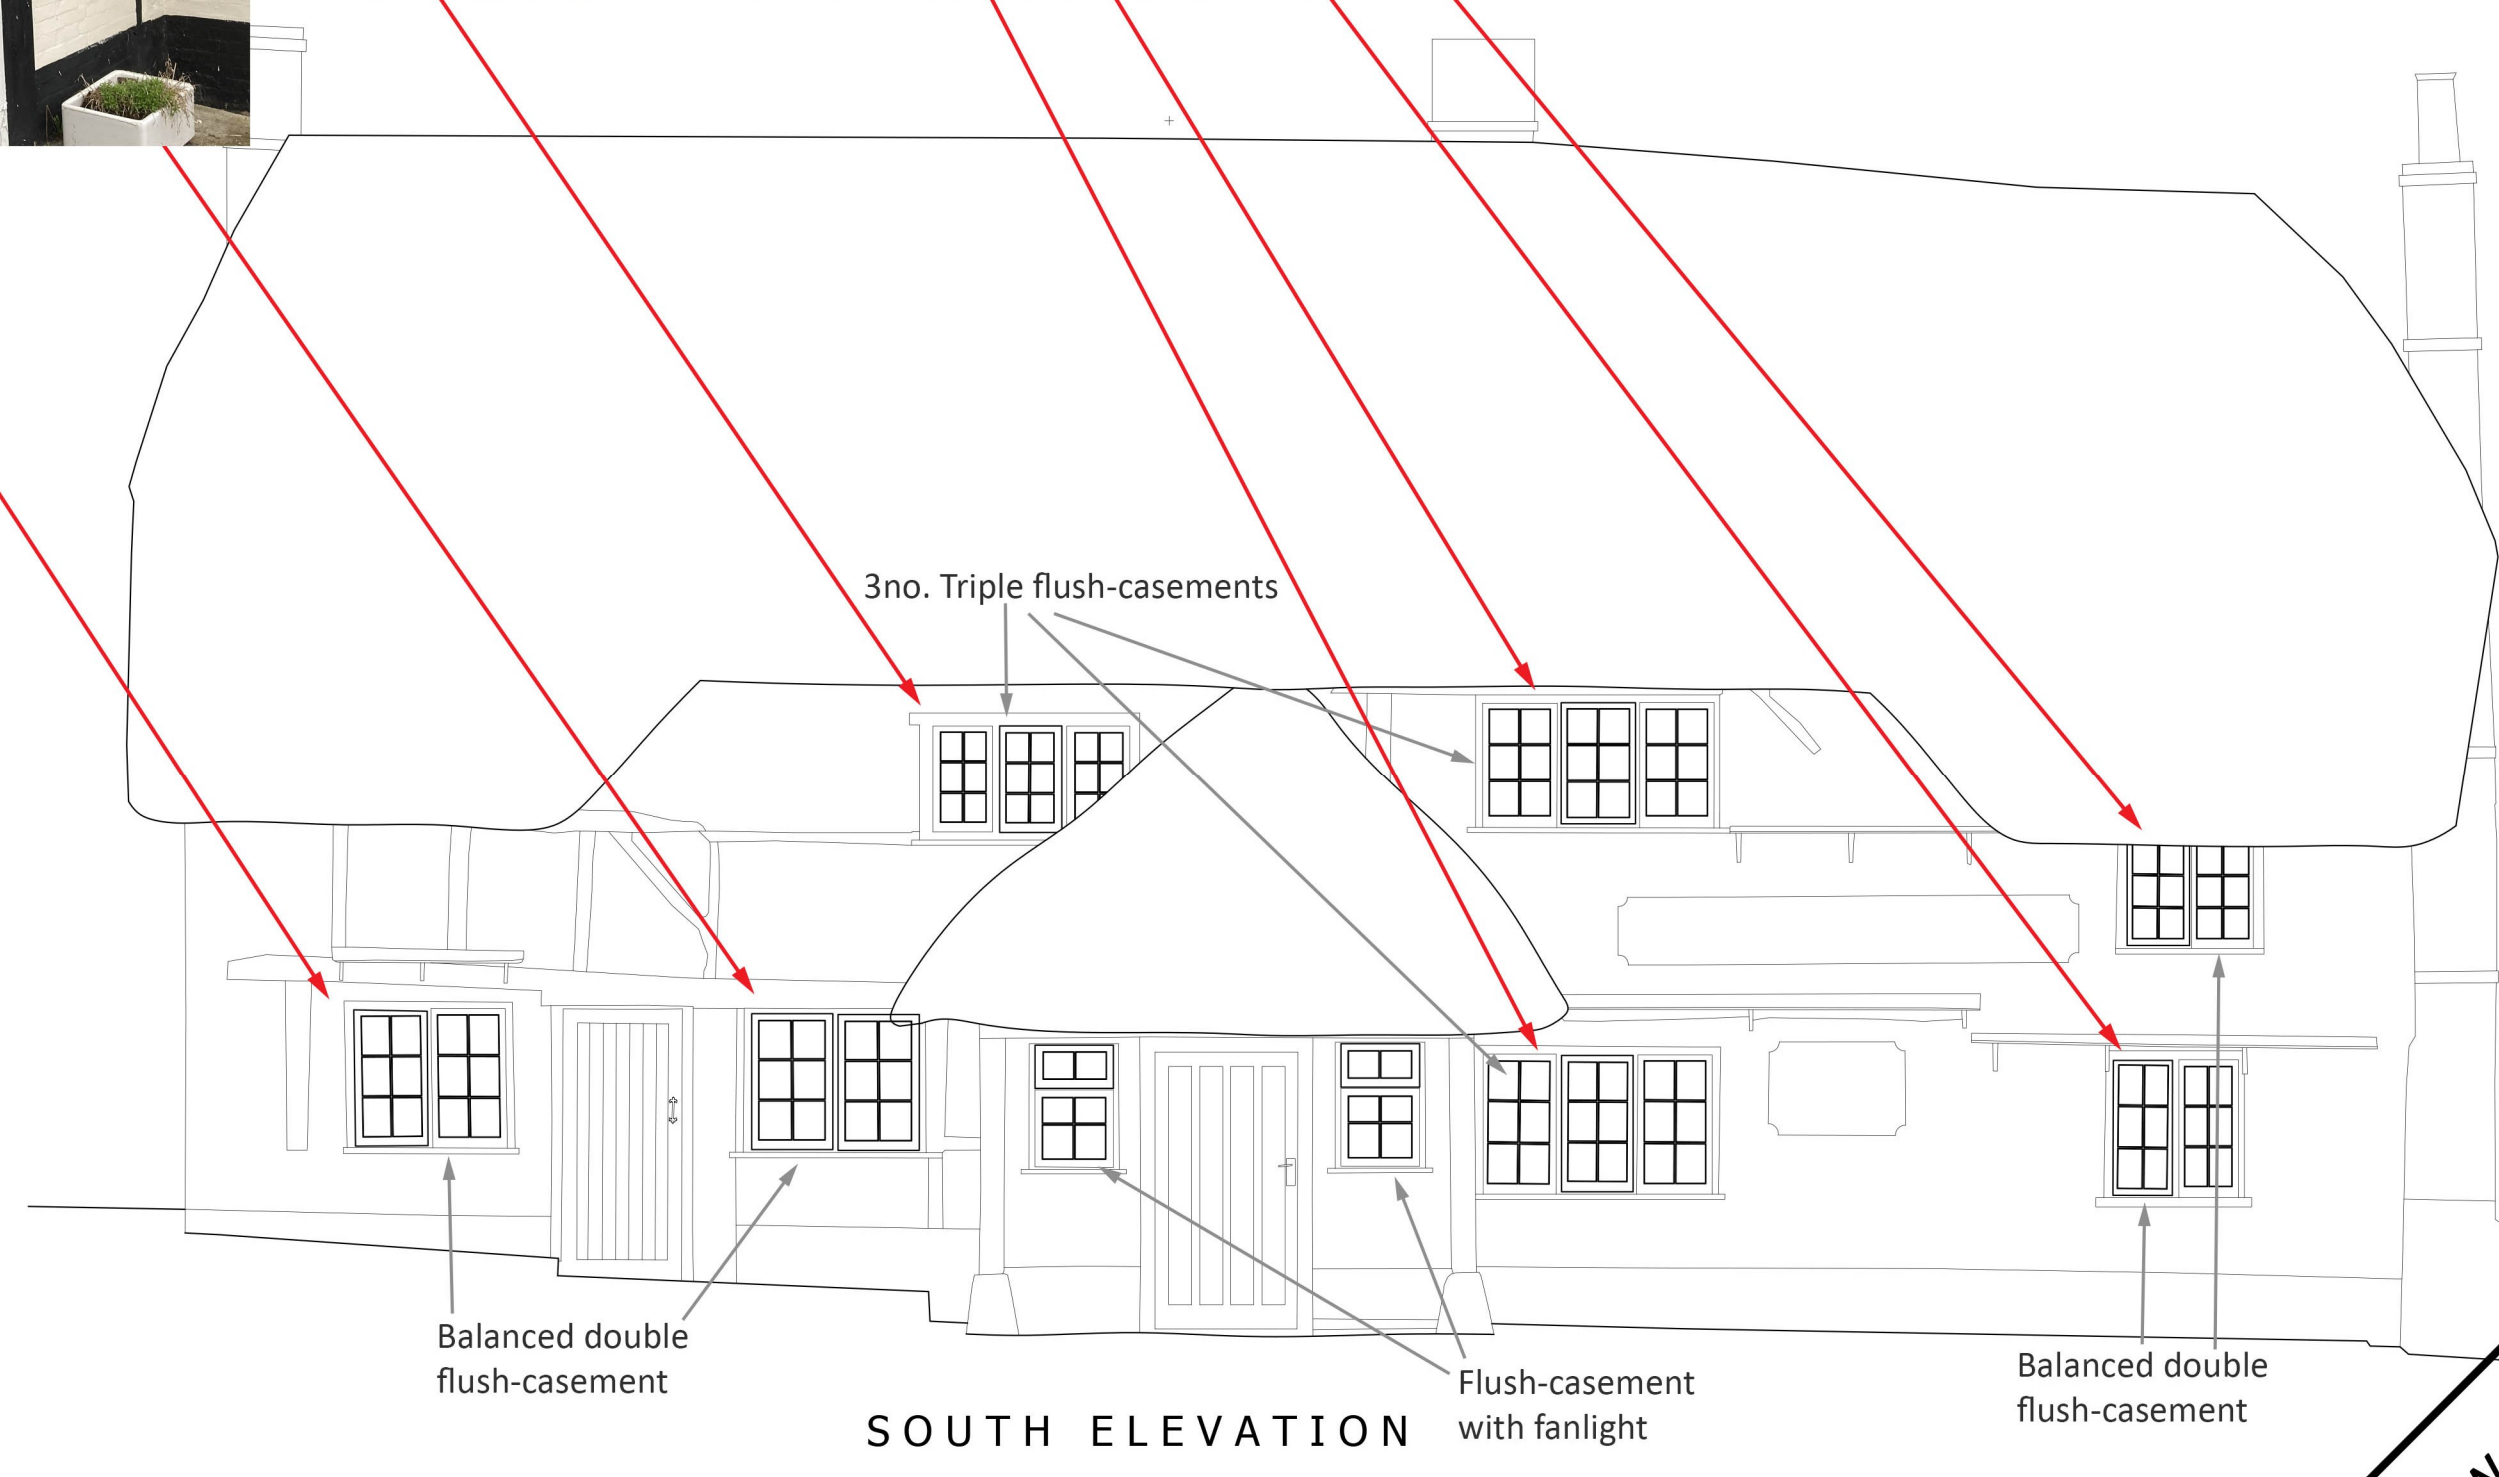
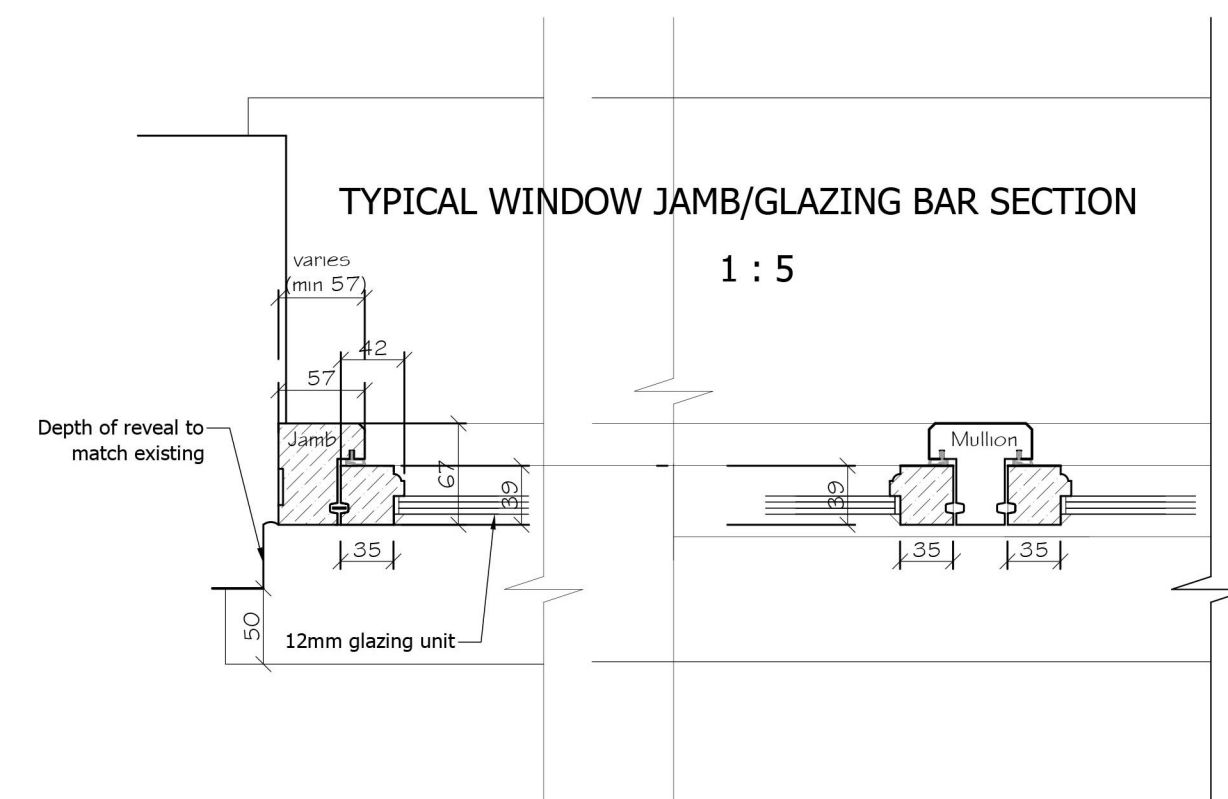
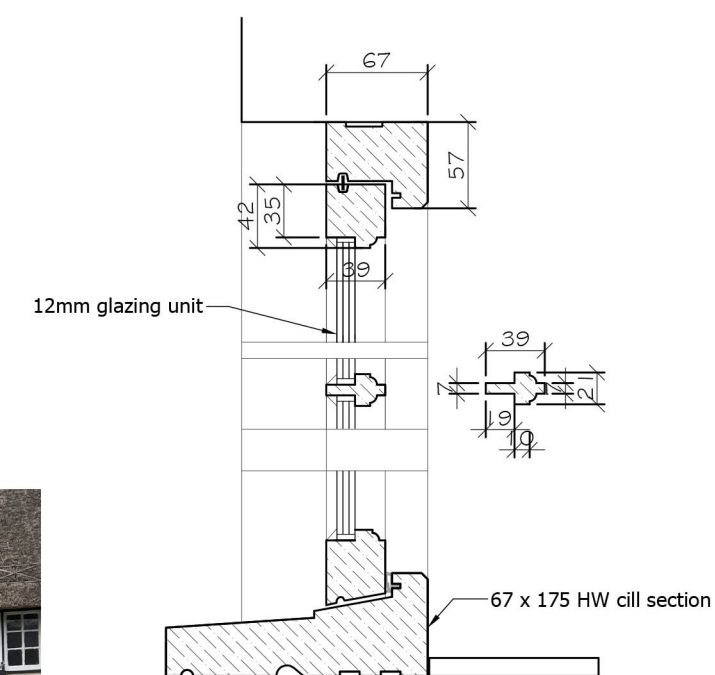
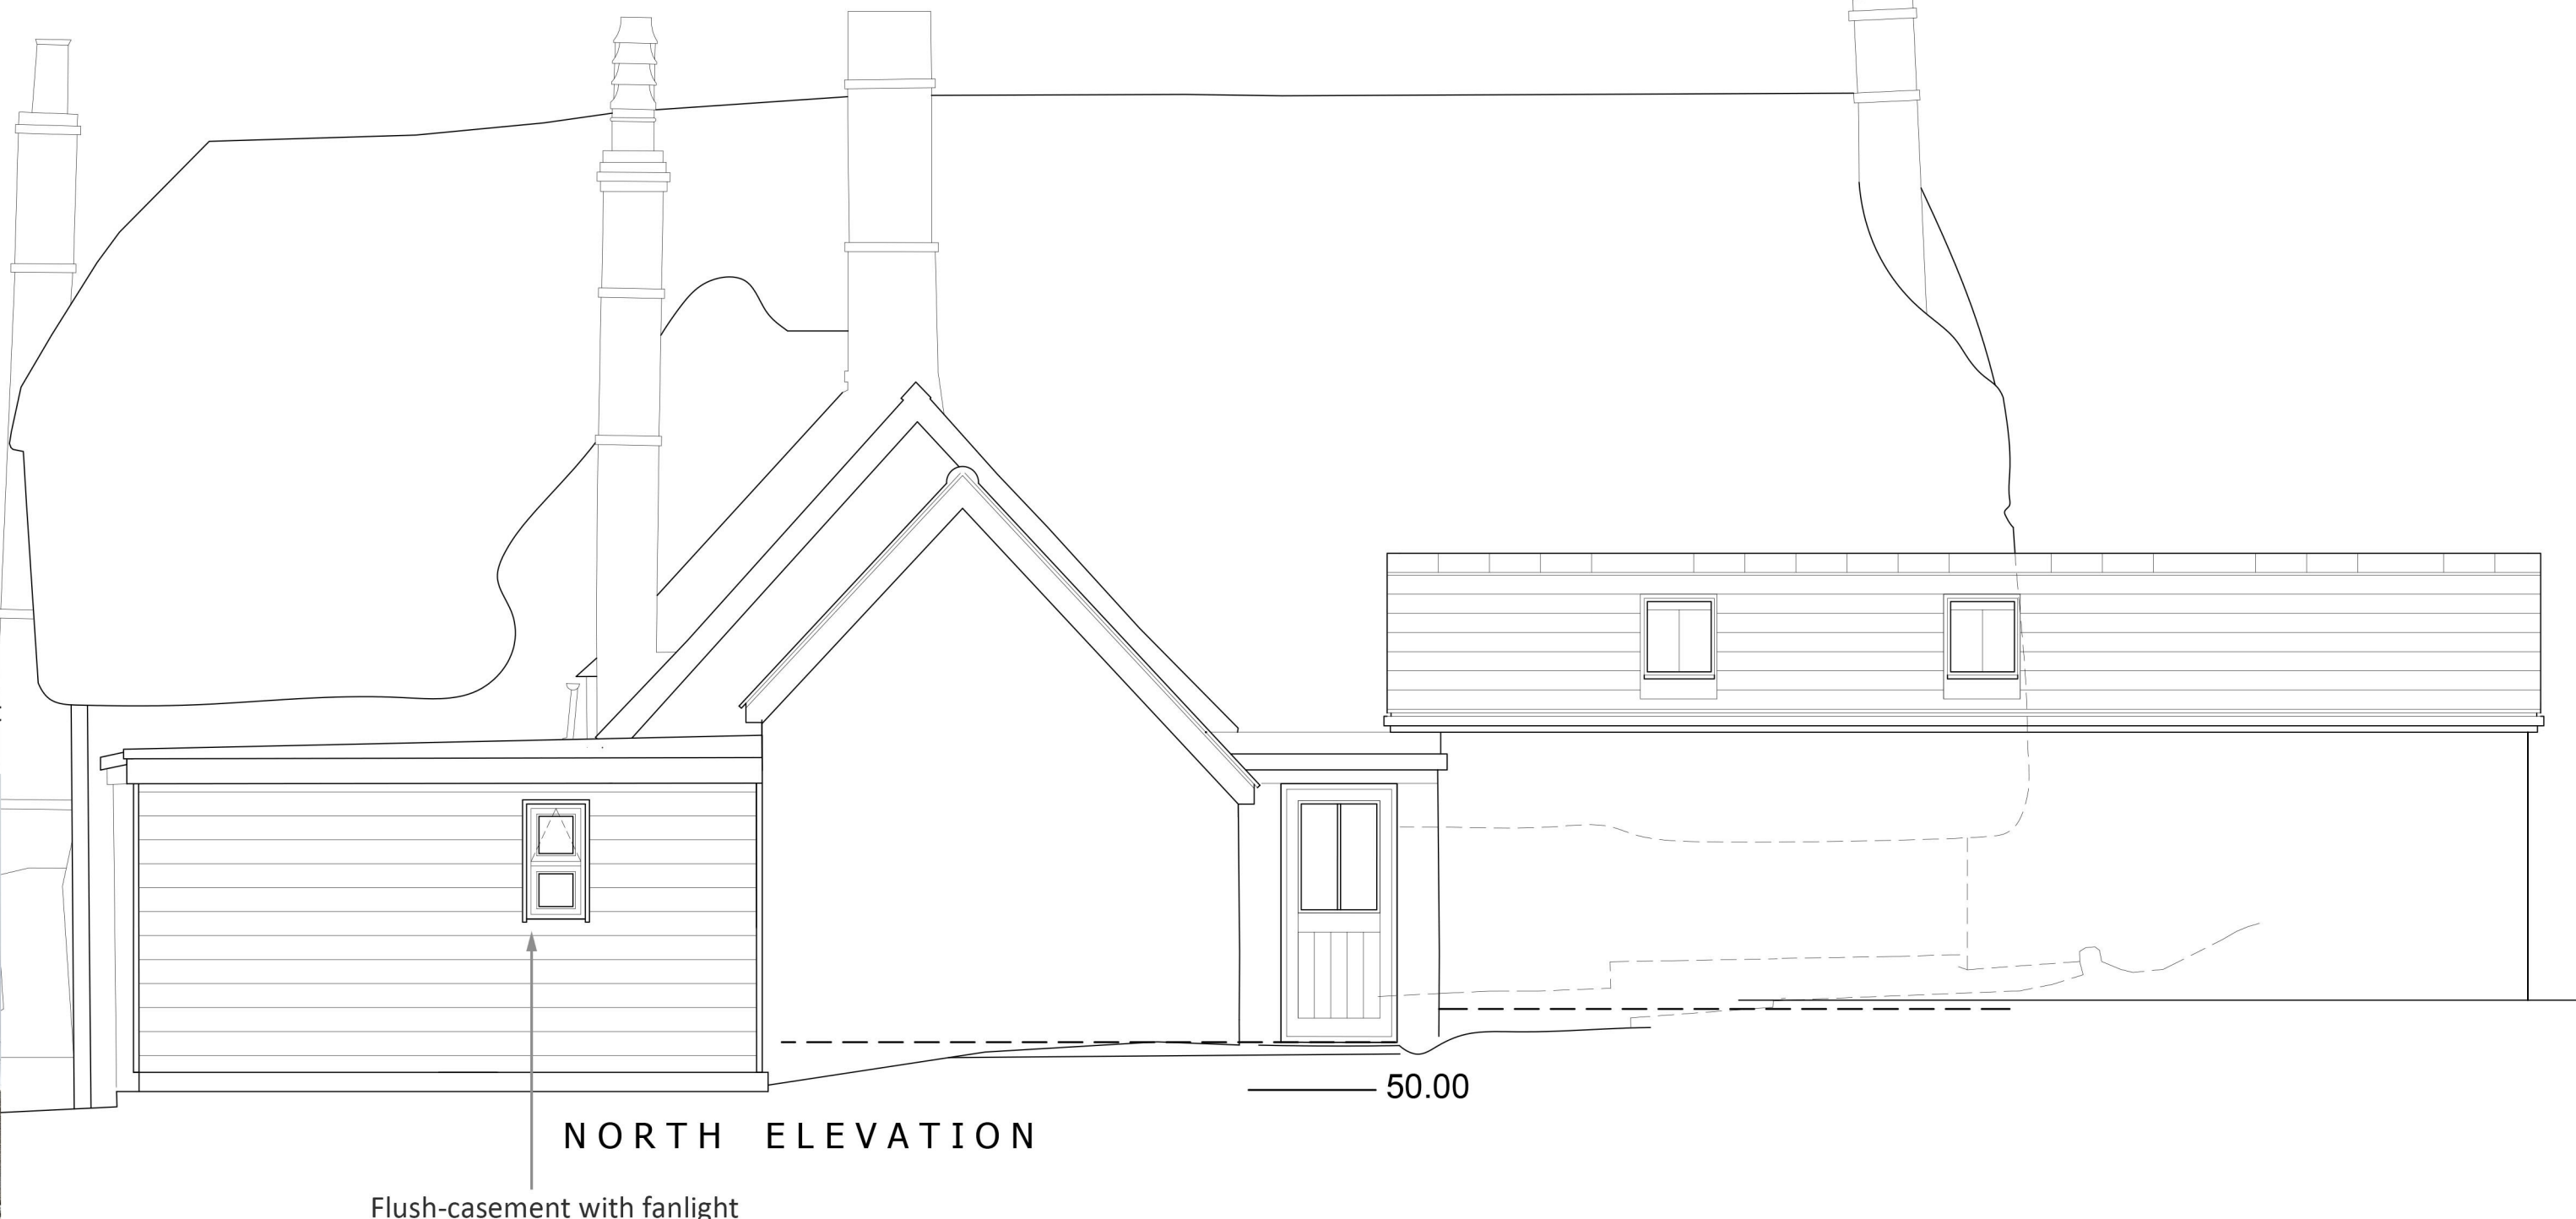


HW
15/05/2026

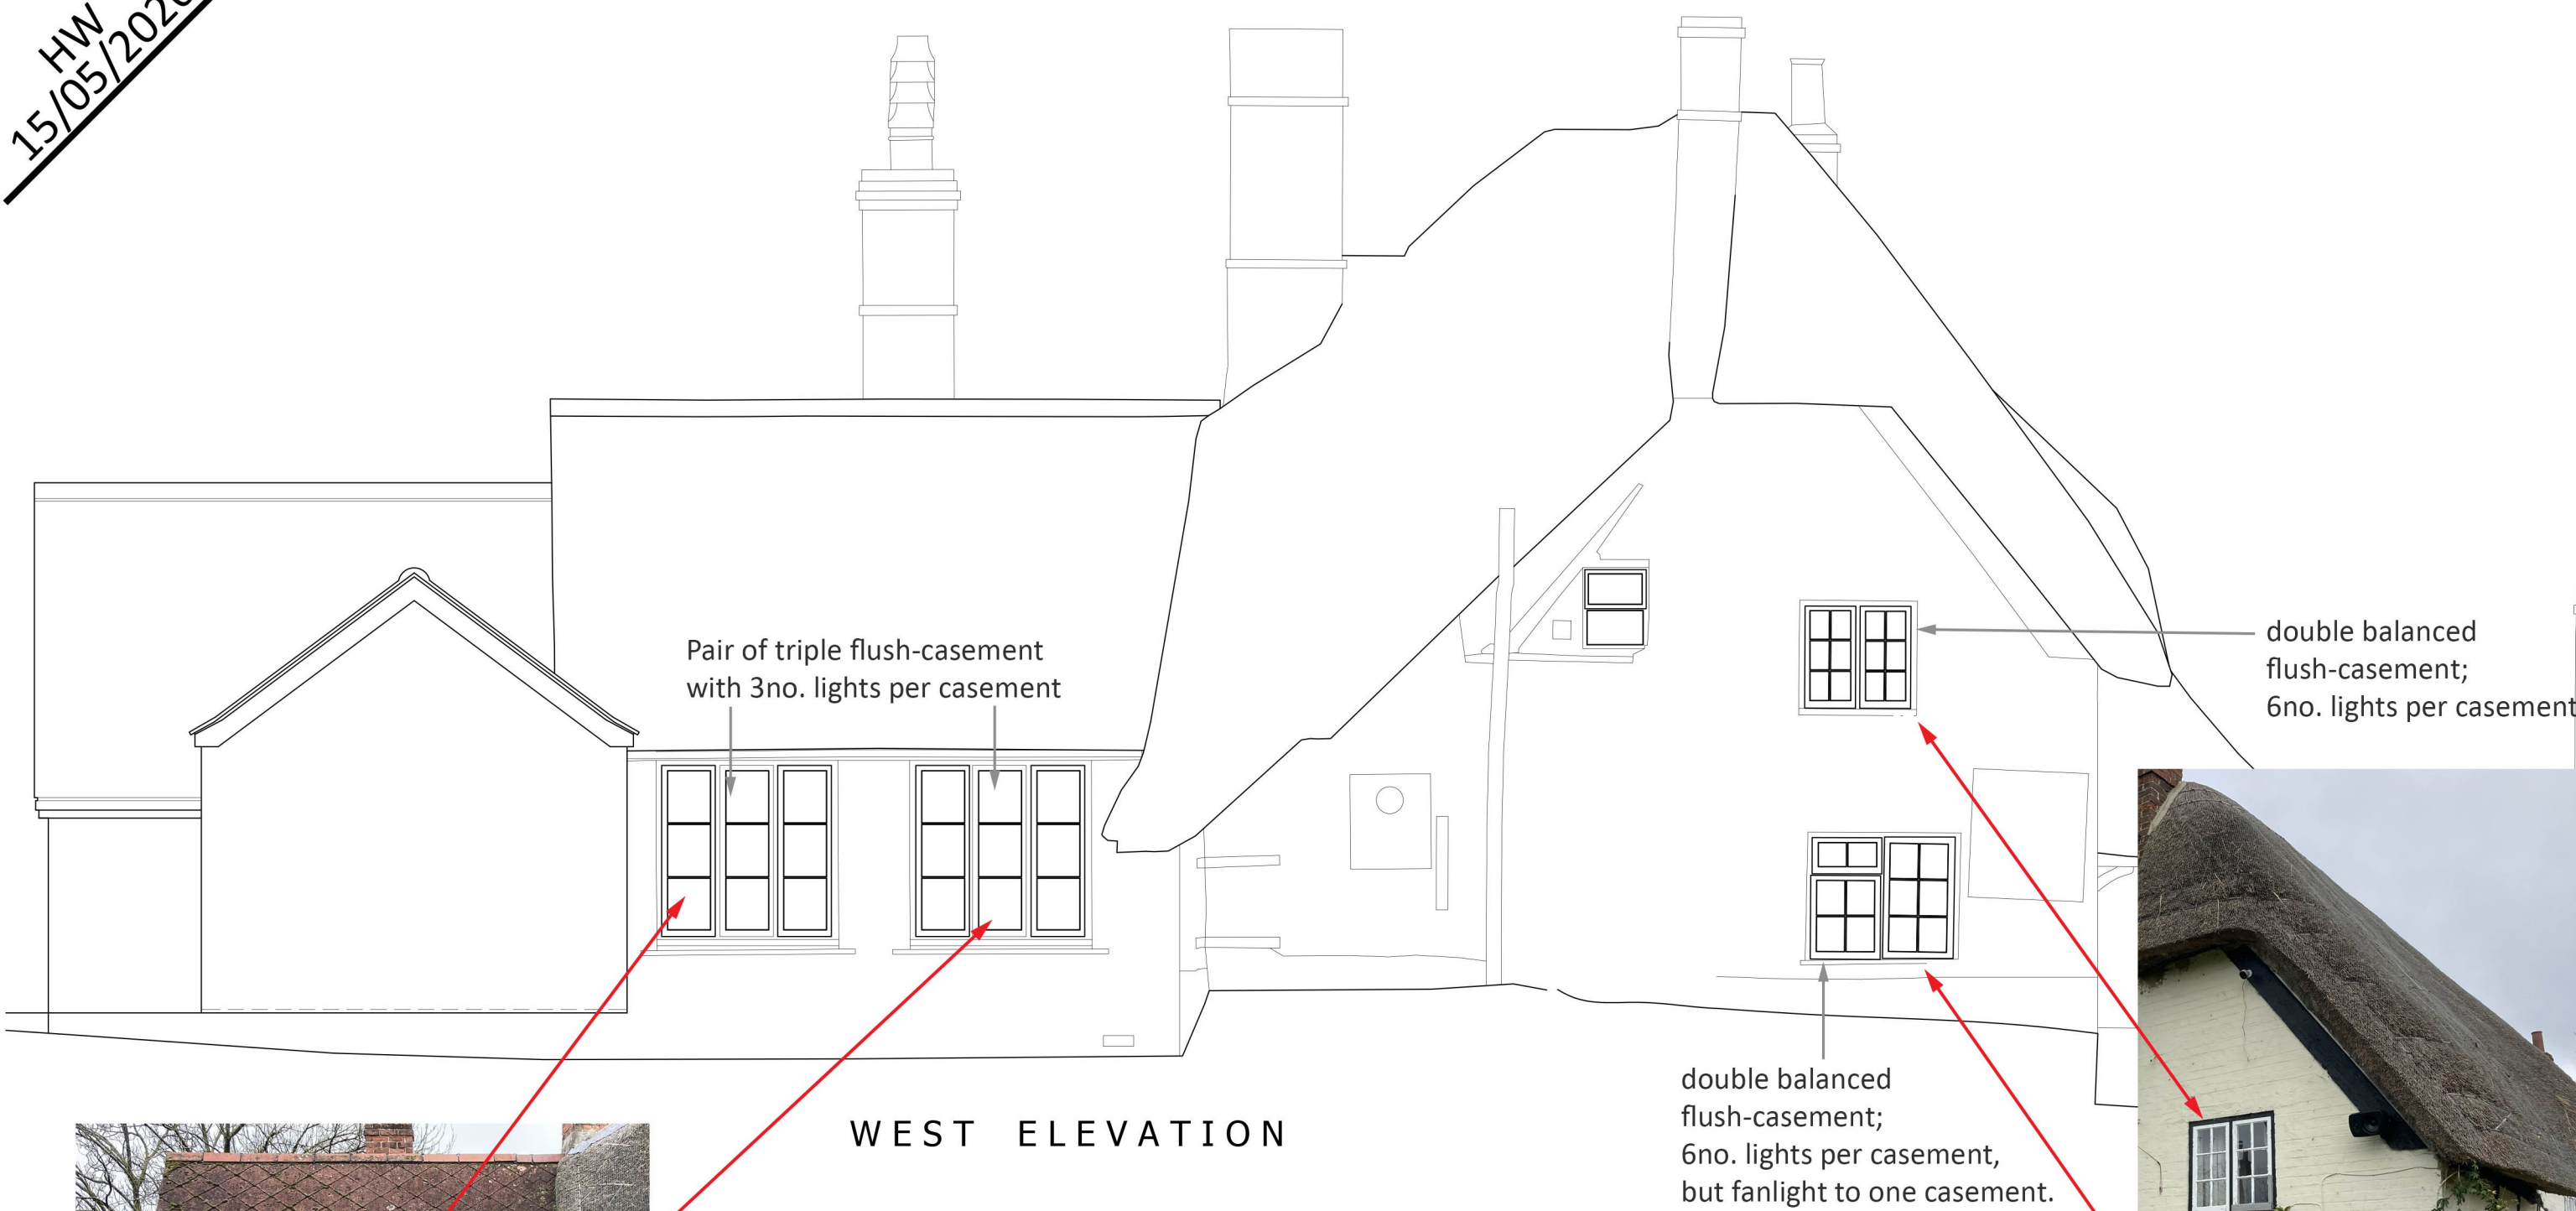

Window replacement

MATHEWSON WATERS ARCHITECTS

The Old Surgery
Crowle Road · Lambourn
Berkshire · RG17 8NR

enquiries@mw-architects.co.uk
www.mw-architects.co.uk
01488 731331

Whitehurst Studio:
07540 726892

RIBA  Chartered Practice

© MATHEWSON WATERS ARCHITECTS LTD



1:50/1:5 @ A1

25062-106



PROJECT

The Ivy P.H., Heddington

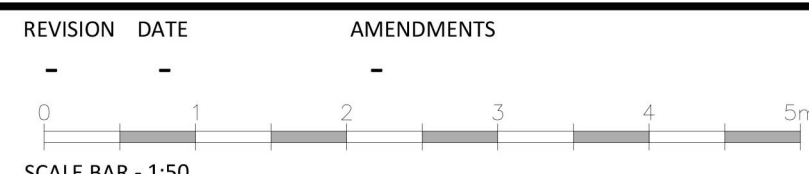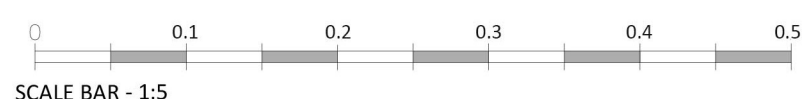

ALL FIGURED DIMENSIONS ARE TO BE TAKEN IN PREFERENCE TO SCALED DIMENSIONS AND ANY INACCURACIES ARE TO BE REPORTED TO THE ARCHITECT. DIMENSIONS TO BE CHECKED ON SITE BEFORE ANY WORK IS PUT IN HAND OR PREFABRICATED. COPYRIGHT OF THIS DRAWING IS RETAINED BY THE ARCHITECT AND IT MUST NOT BE REPRODUCED WITHOUT THEIR WRITTEN CONSENT.