

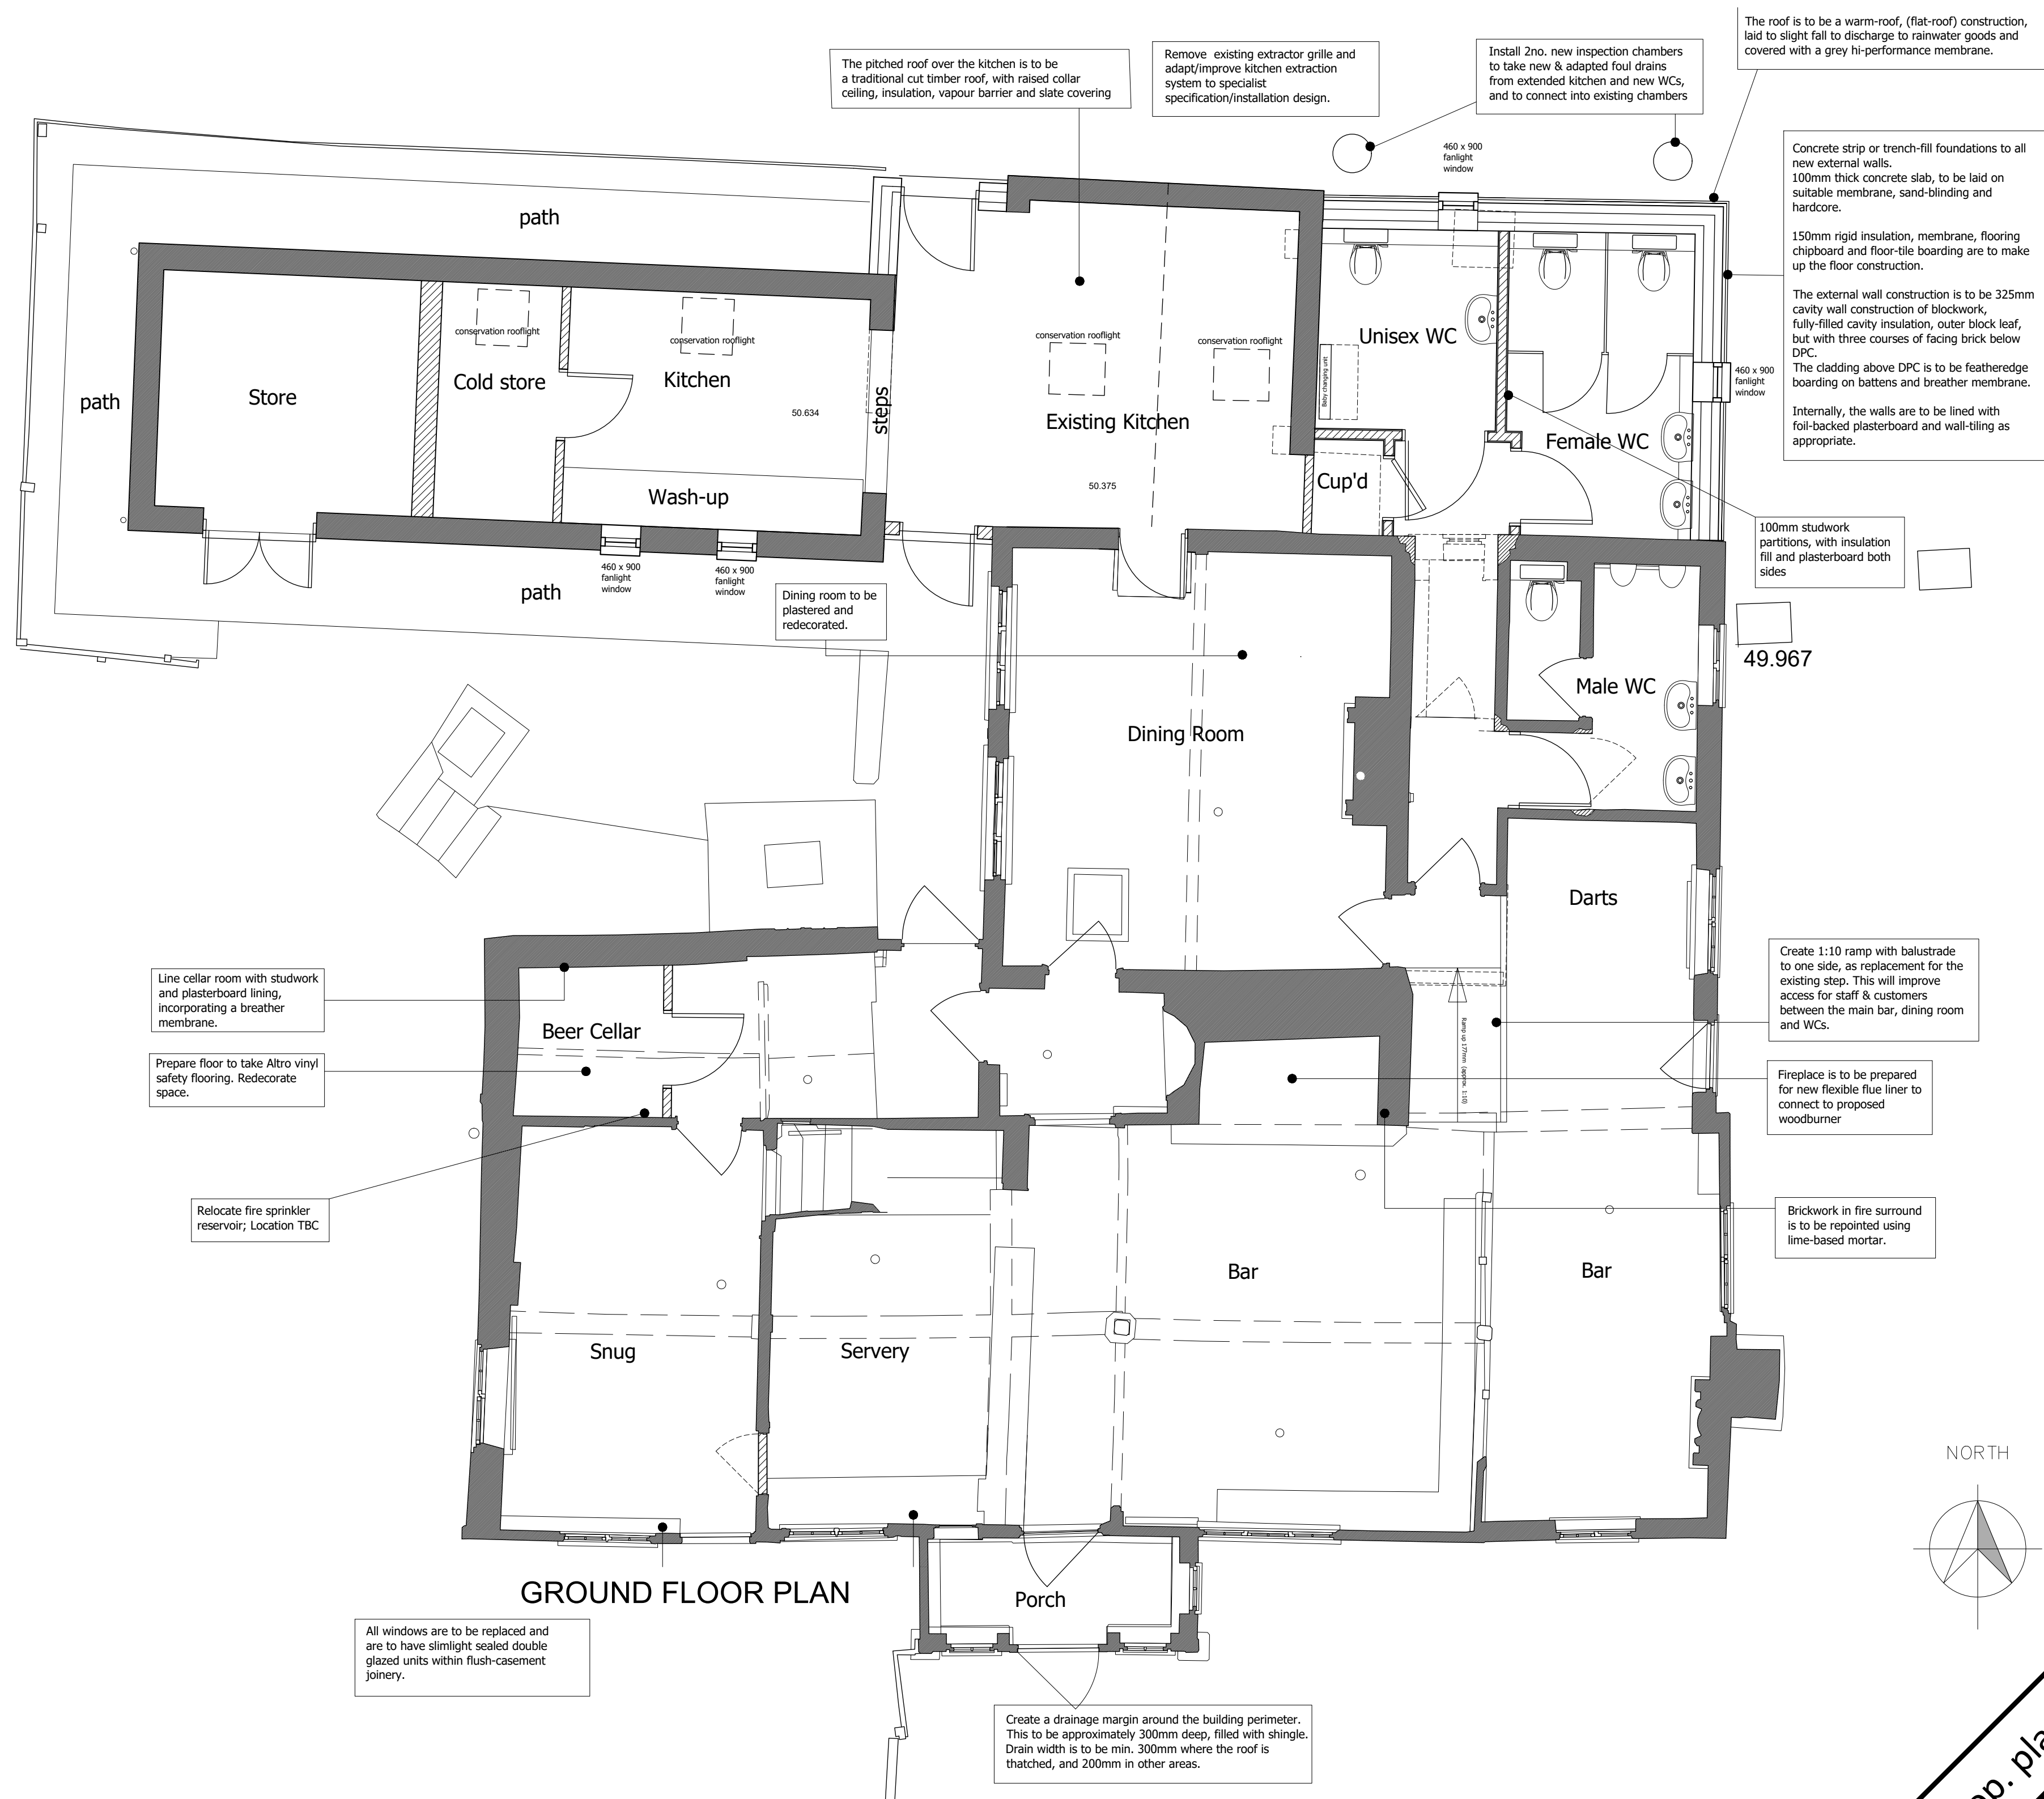
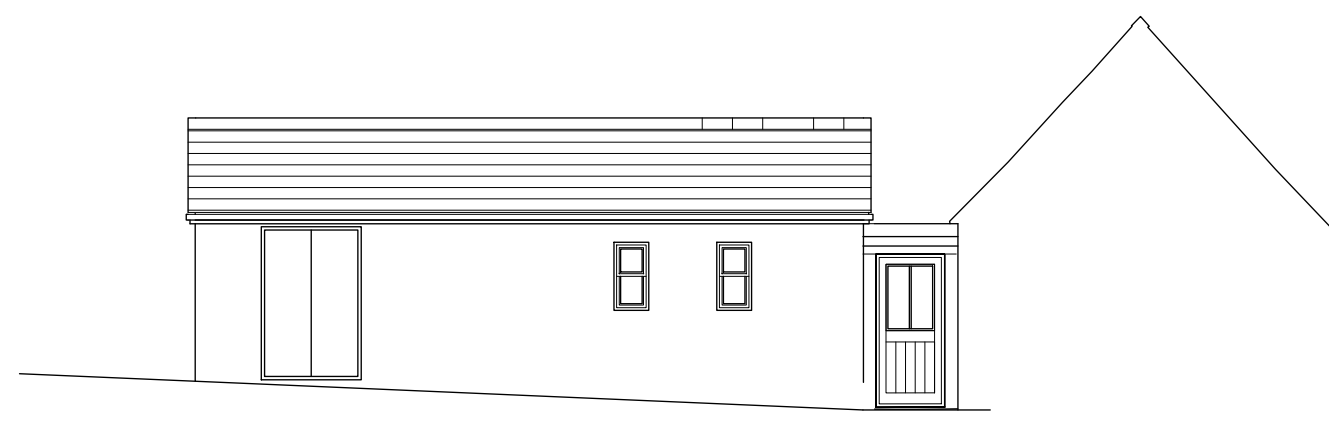
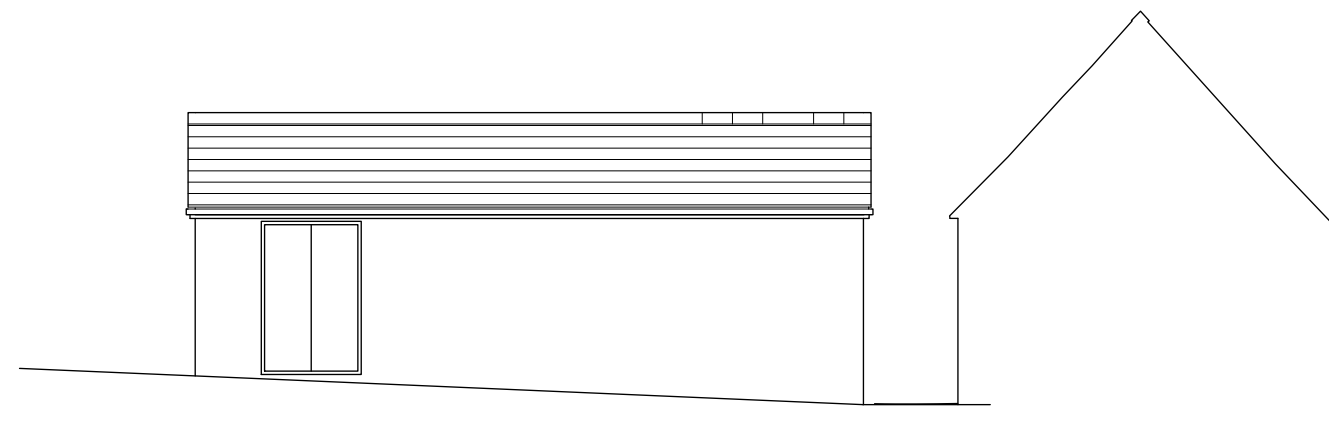
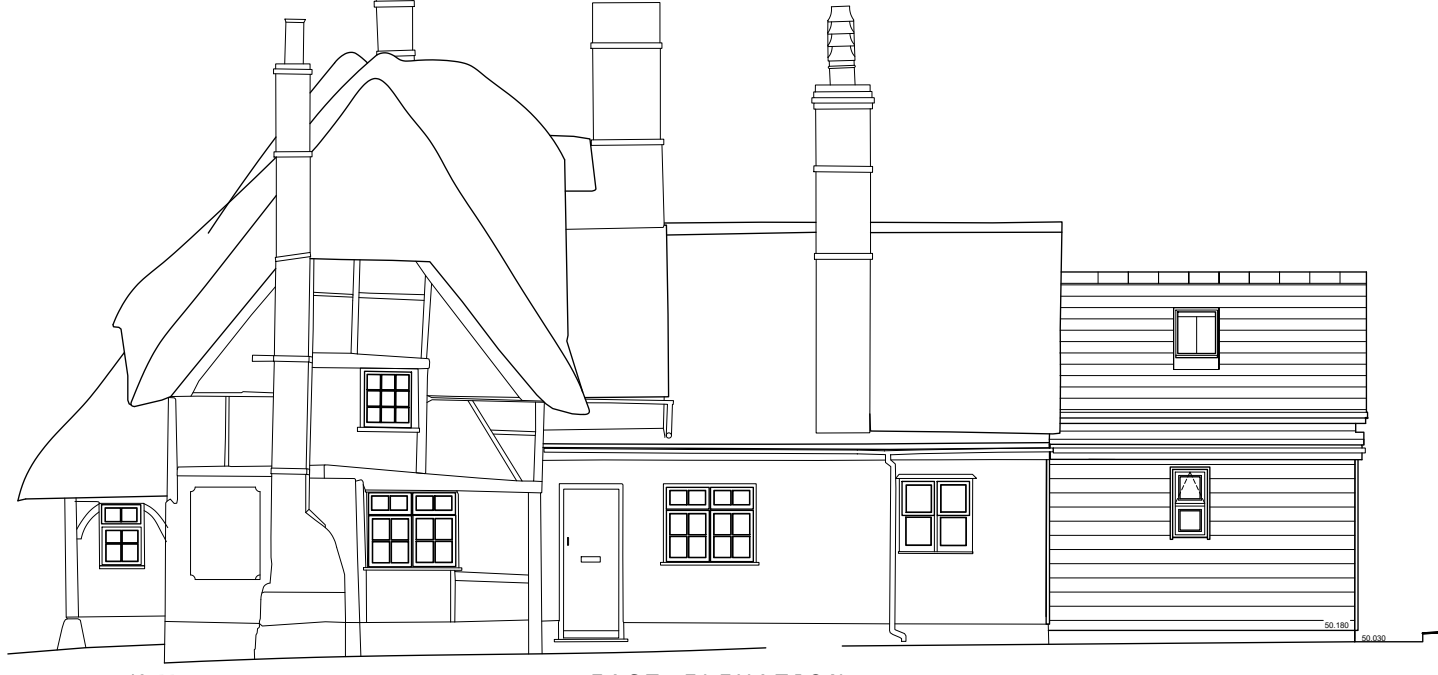


HW
23/04/2026

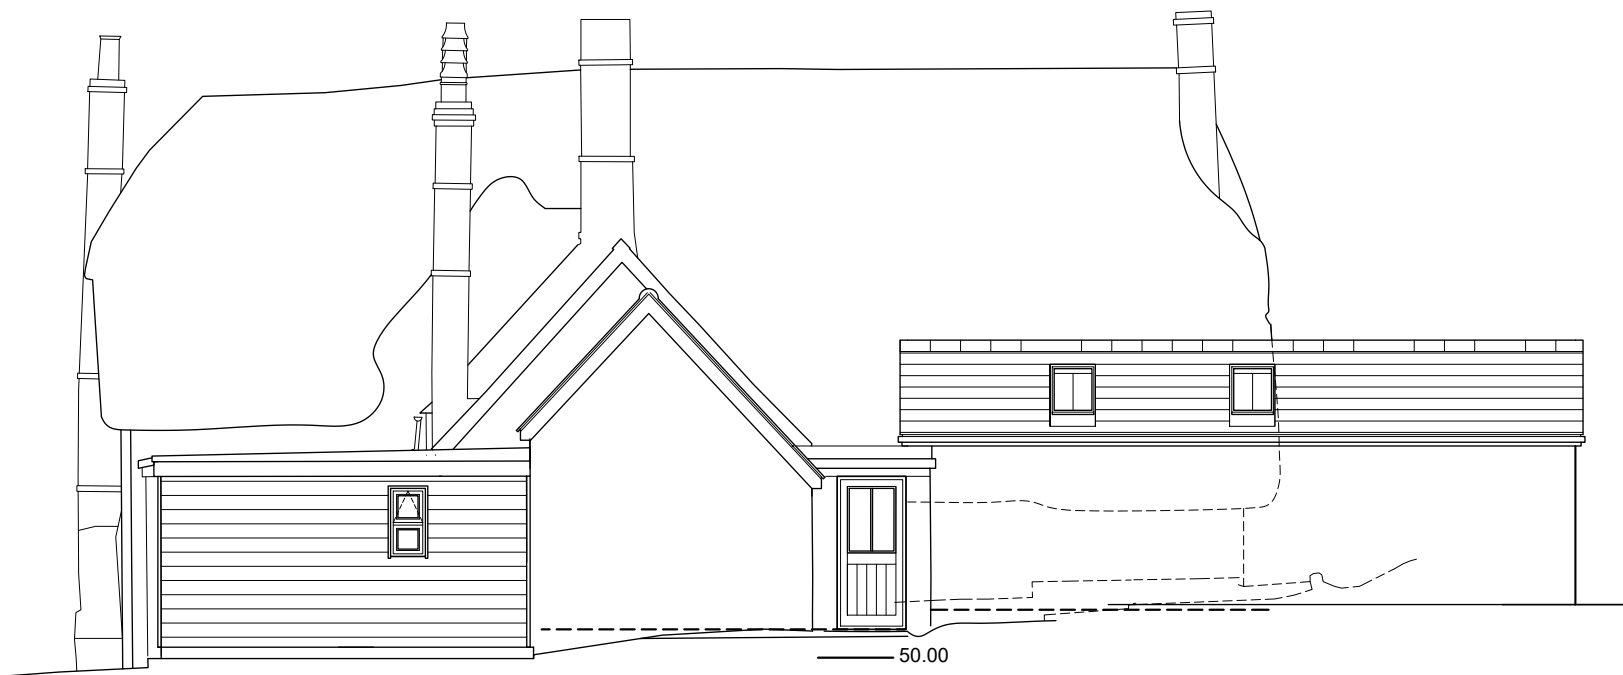


PROJECT

The Ivy P.H., Heddington

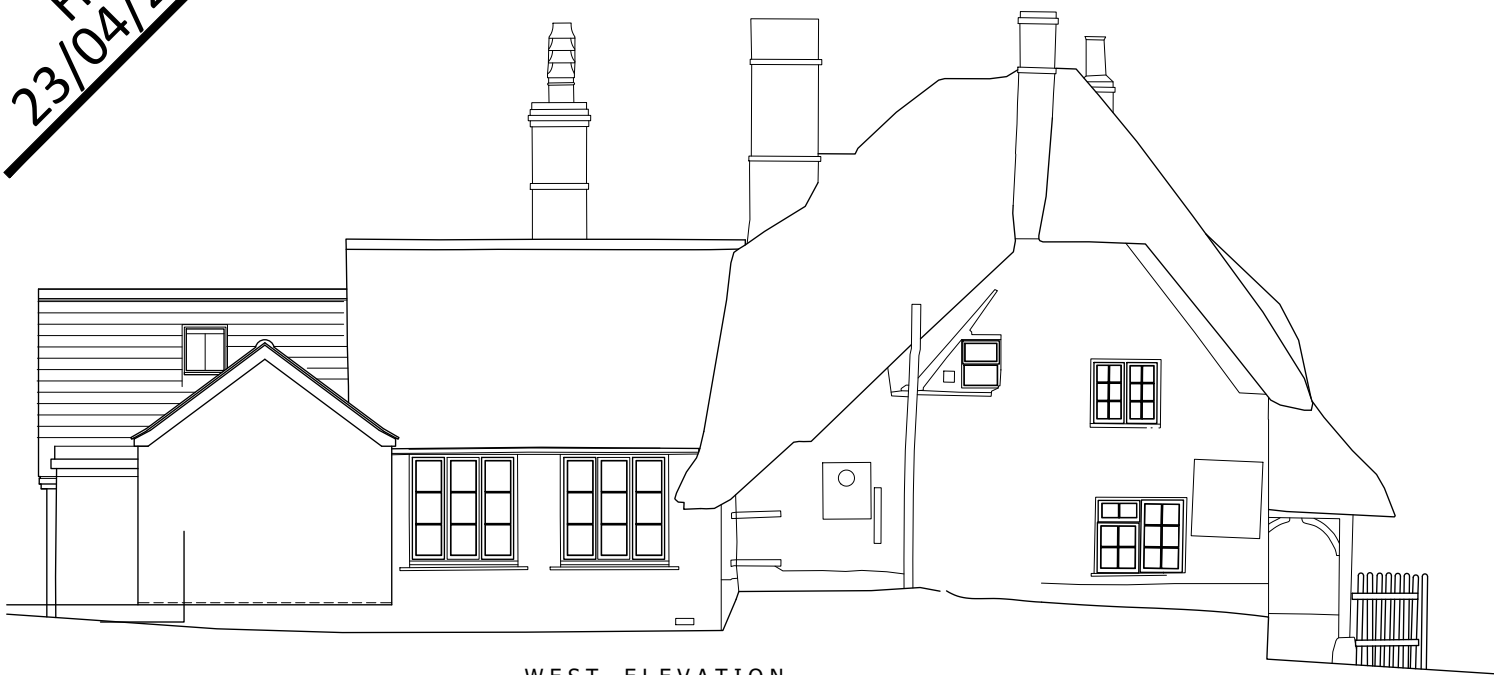

ALL FIGURED DIMENSIONS ARE TO BE TAKEN IN PREFERENCE TO SCALED DIMENSIONS AND ANY INACCURACIES ARE TO BE REPORTED TO THE ARCHITECT. DIMENSIONS TO BE CHECKED ON SITE BEFORE ANY WORK IS PUT IN HAND OR PREFABRICATED. COPYRIGHT OF THIS DRAWING IS RETAINED BY THE ARCHITECT AND IT MUST NOT BE REPRODUCED WITHOUT THEIR WRITTEN CONSENT.

NORTH

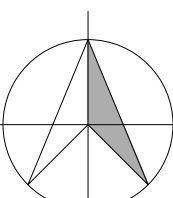

Prop. plans/elevations 1:50/1:100 @ A1

MATHEWSON WATERS ARCHITECTS

Whitchurch Studio
01490 726592

RIBA #1

Chartered Practice

The Old Surgery
Crowle Road, Lambourn
Berkshire RG17 8NR

enquiries@mw-architects.co.uk
01498 74151

© MATHEWSON WATERS ARCHITECTS LP

25062-105-B