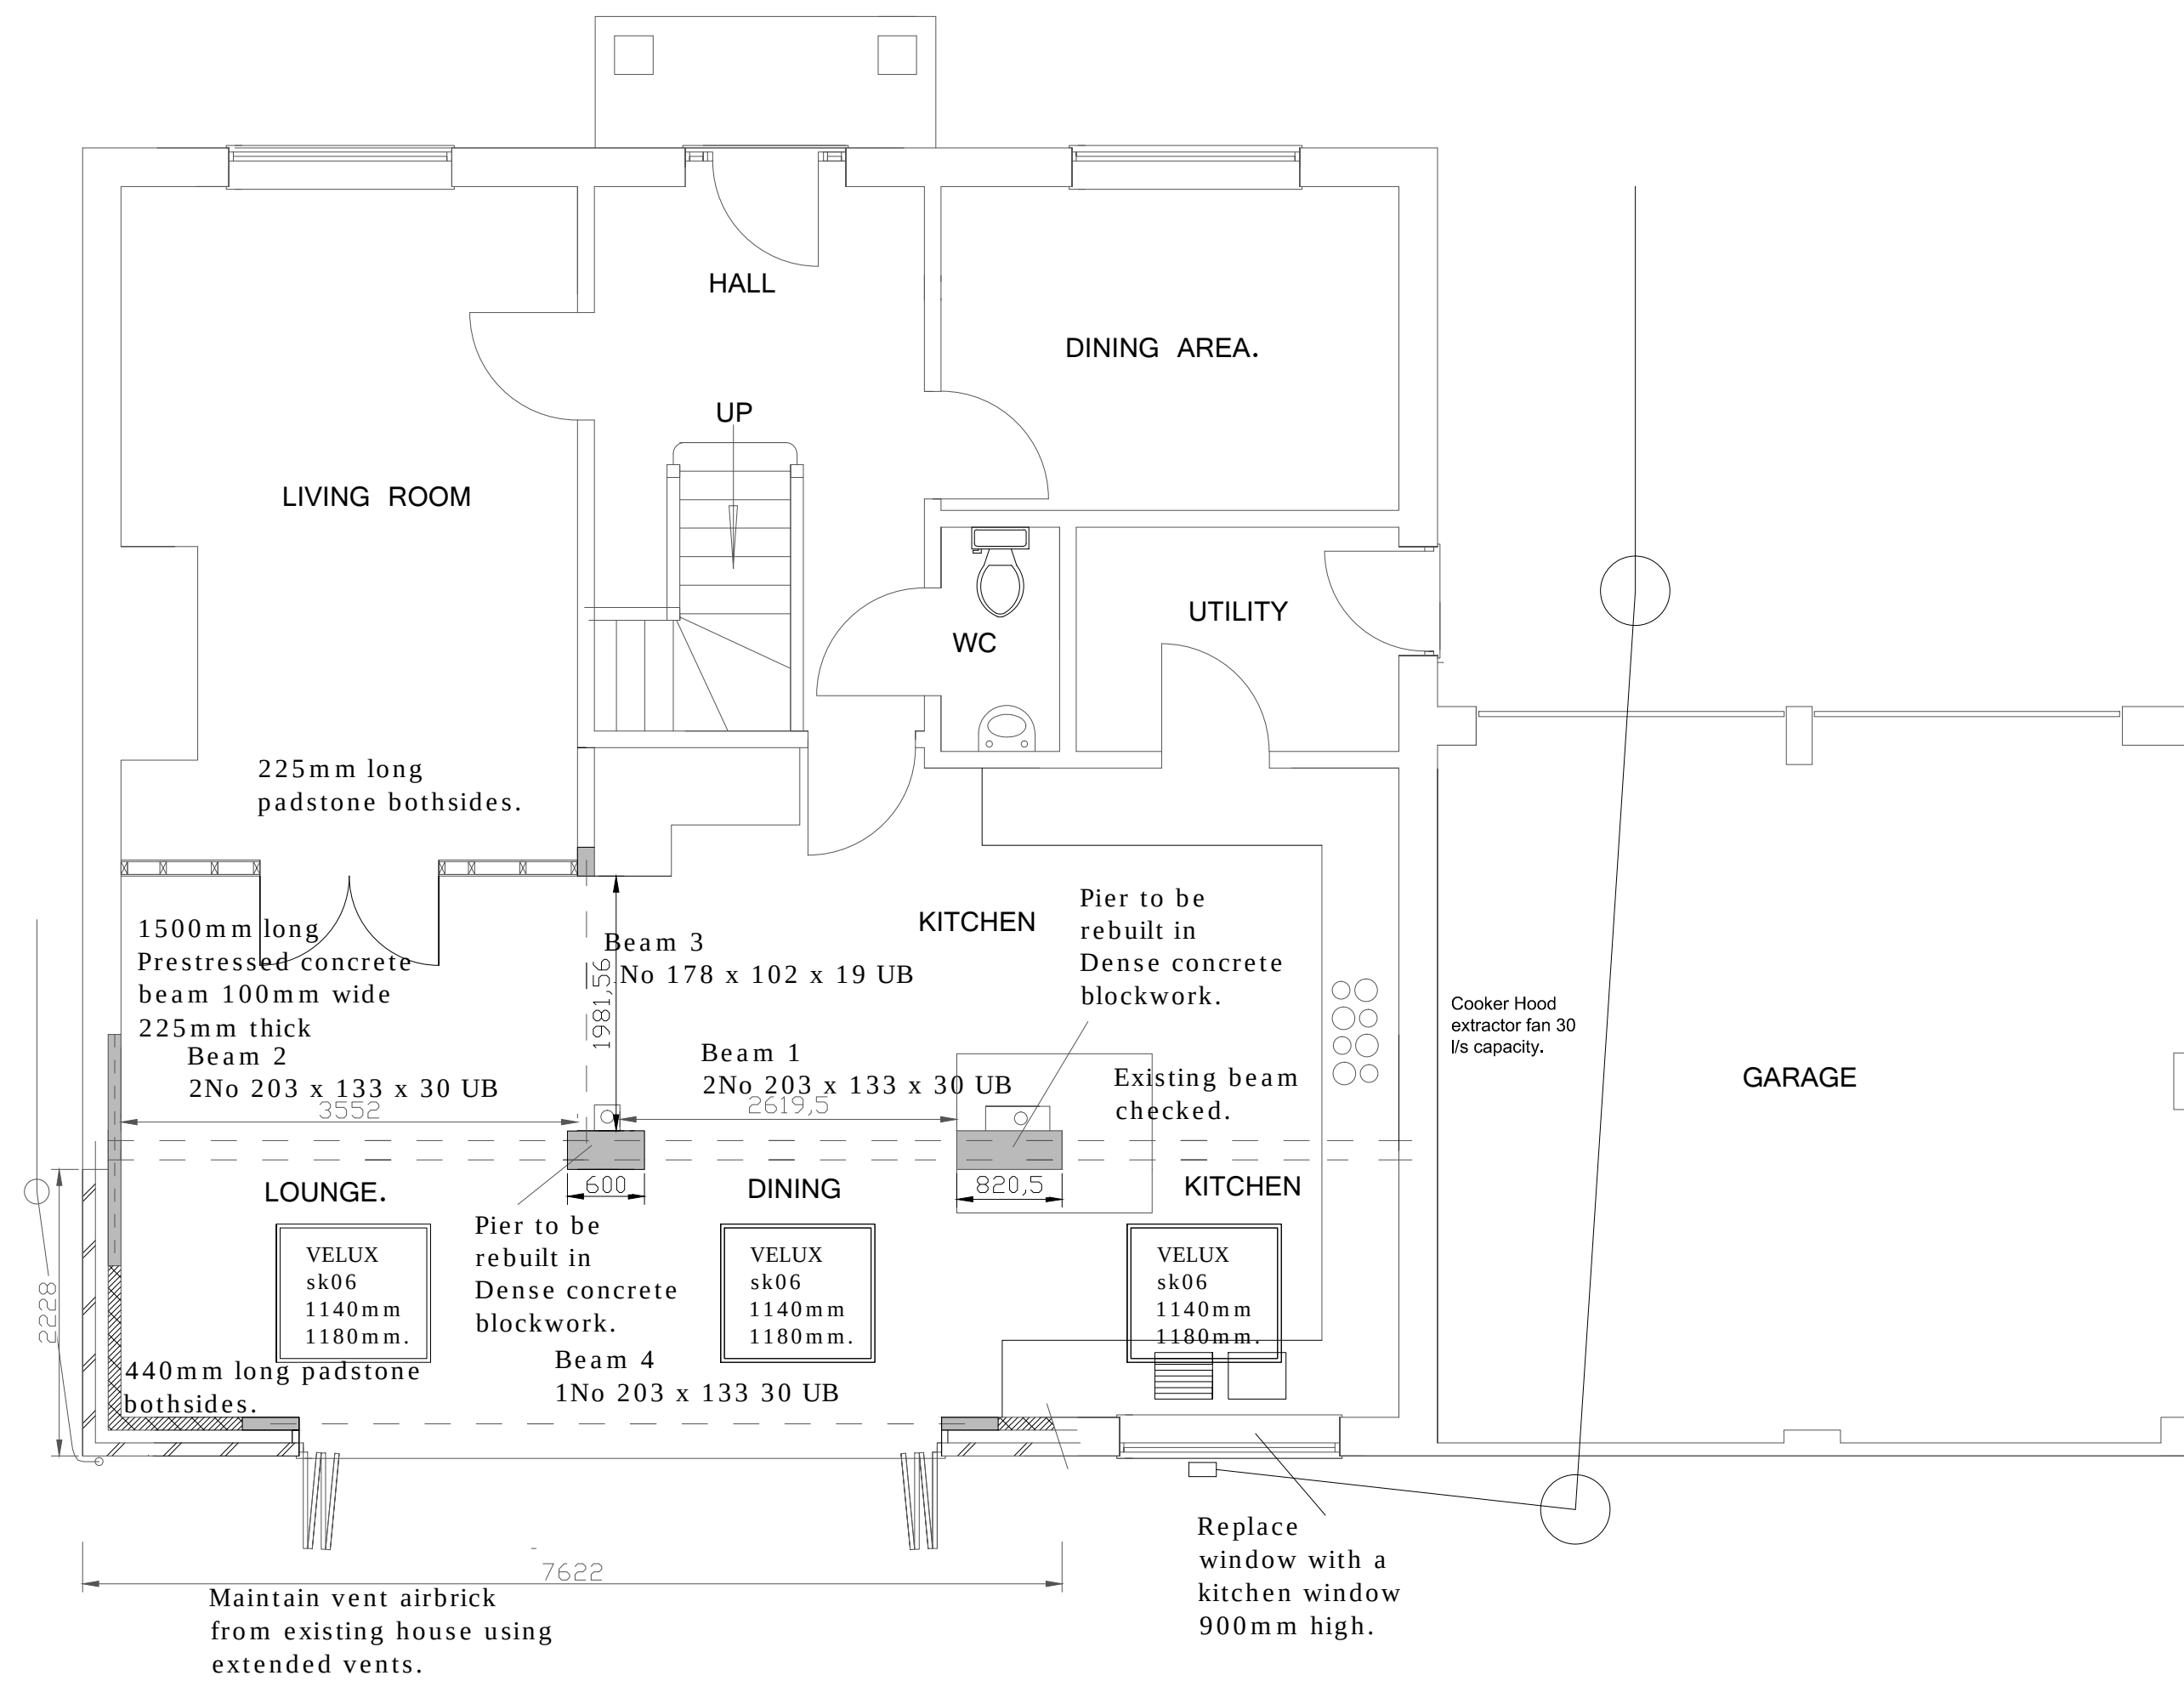


client	Mr and Mrs Fisher.
SITE ADDRESS	1 Glen Avon Court Hornbury Hill Minety SN16 9QH
PROJECT	Proposed 34 Solar Panels and single storey rear extension.
Drawn by	Phil Rand
Scales	1:500 1:100 1:50
Drawing No	01
Date	8th April 2026
Phil Rand Cherry Tree House Clardon lane Purton, Wiltshire SN5 4HN TEL 01793 771128	