


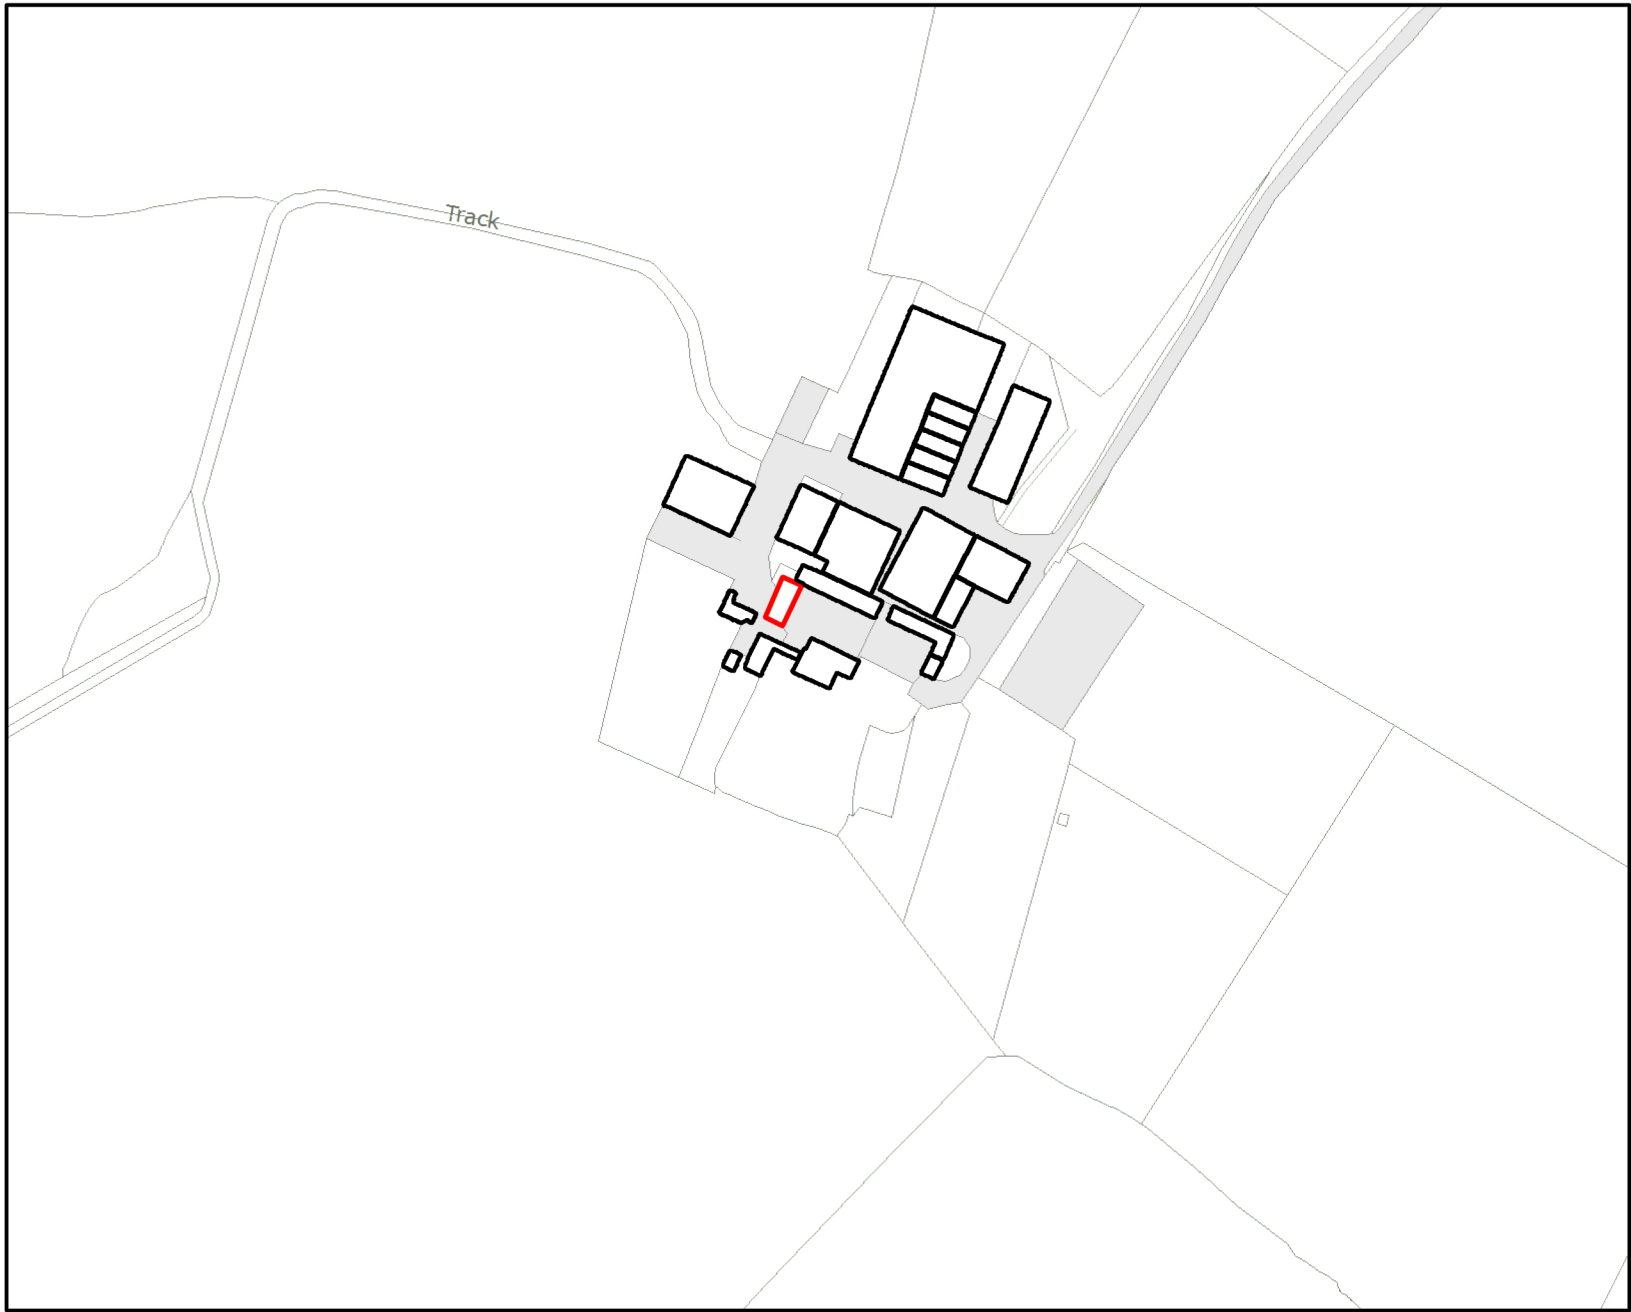

Smithwick Farm Cottage

Location Plan

Scale: 1:2500



Scale: 1:2500 @ A4

04th June 2026