


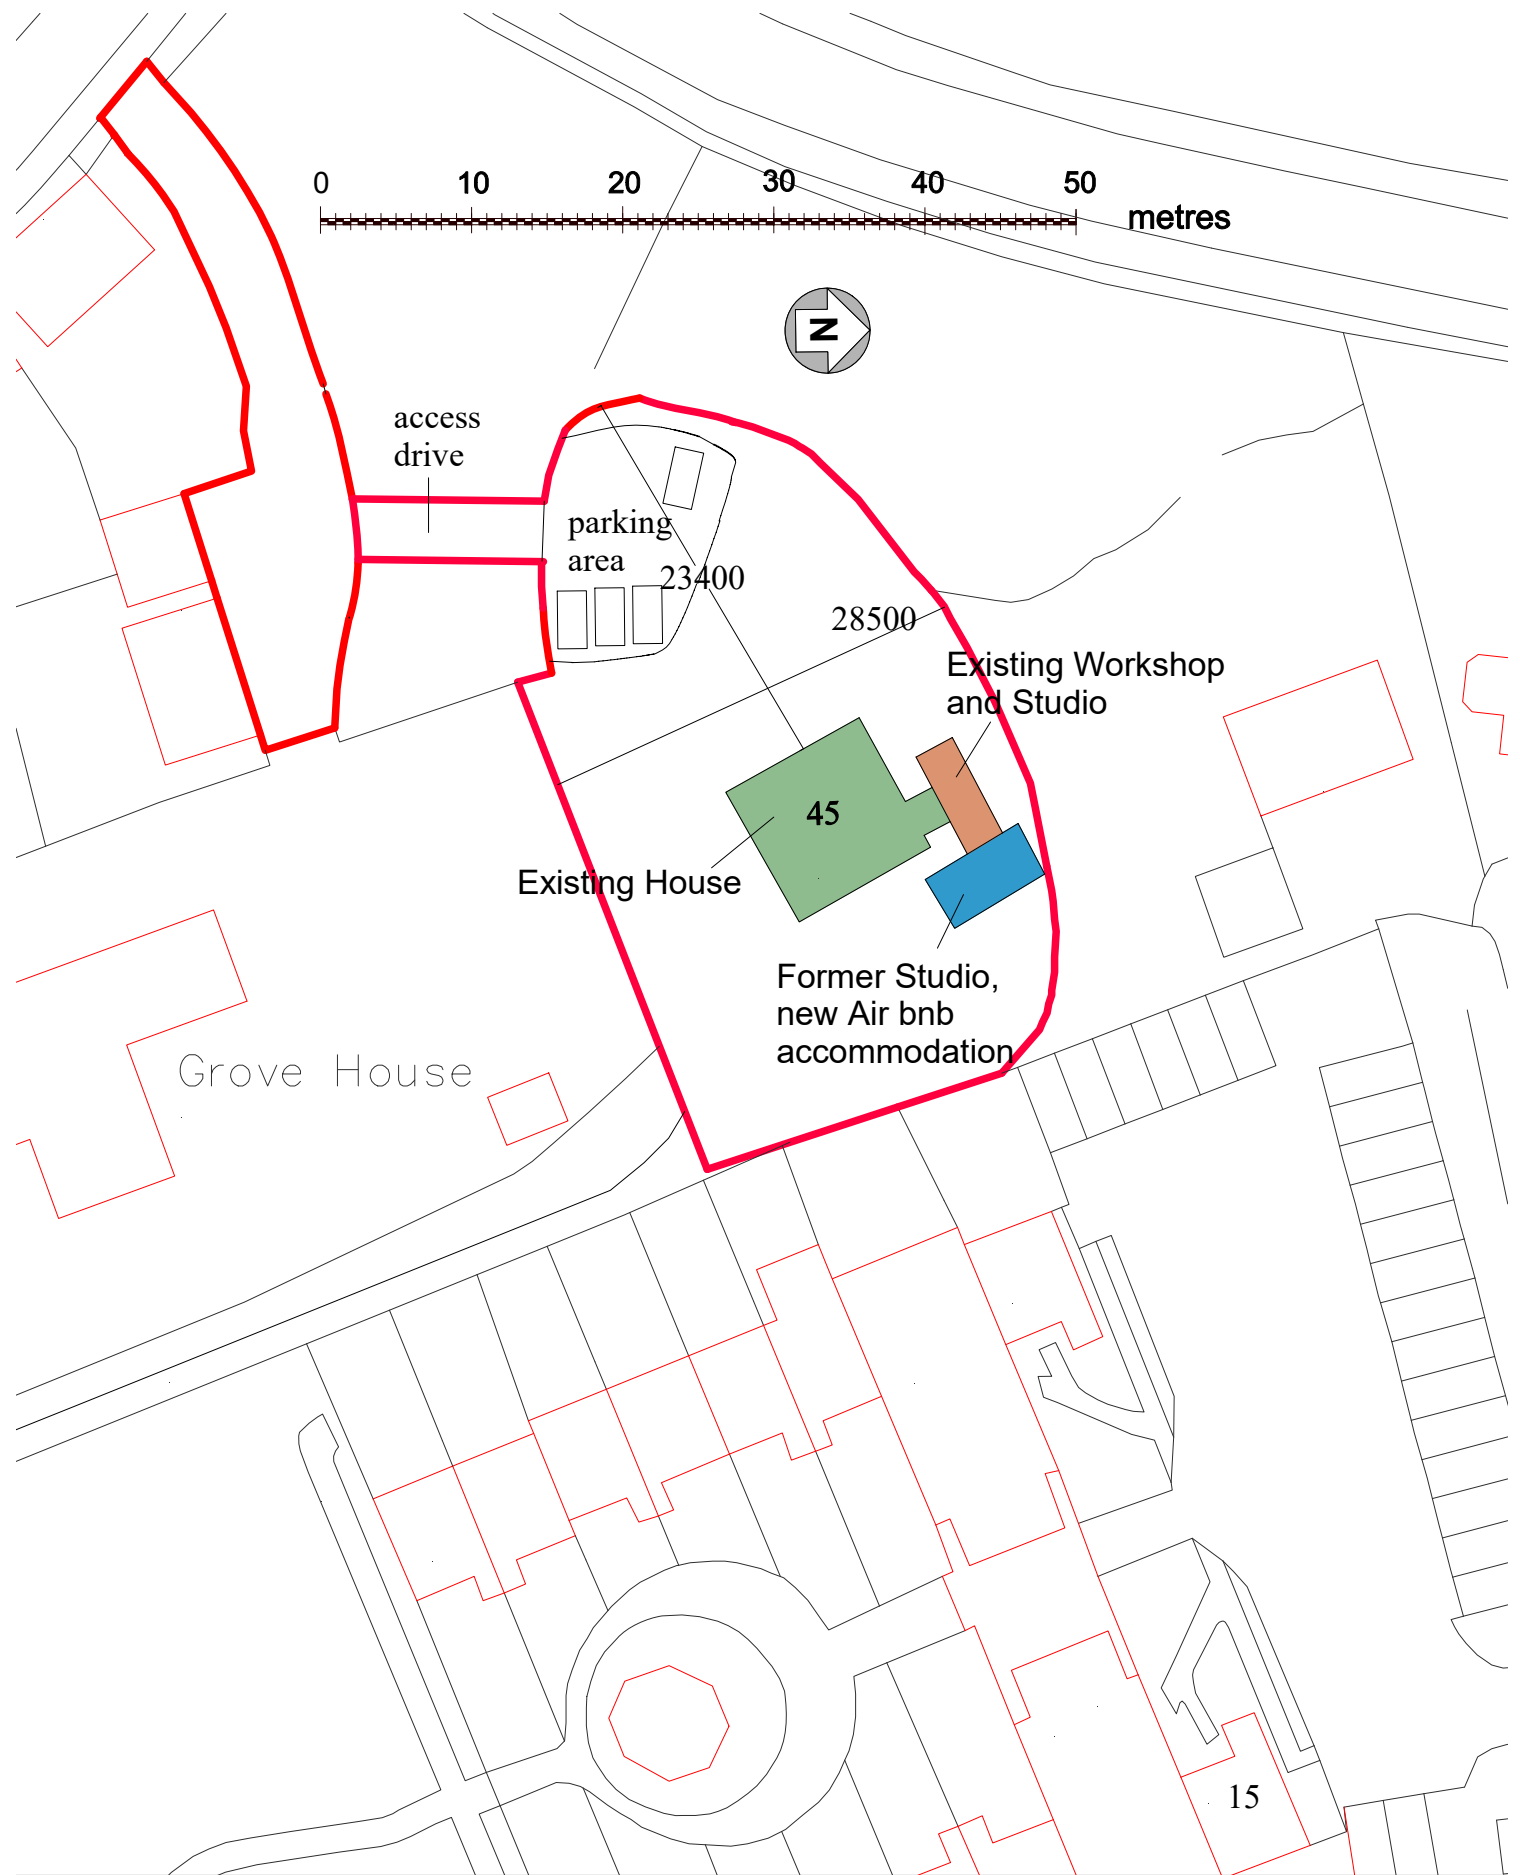

Client	Mr. and Mrs. Fred Baier, 45 High Street, Pewsey, SN9 5AF			
Project	Proposed Air bnb and modification to chimney			
Drawing Title	Block Plan			
Drawing No.	607/02	Revision E	Date 3/06/26	Scale 1:500 at A4
Smith Associates.46 Wilcot, Pewsey, Wilts. SN9 5NS. Tel/Fax: 01672 562029				