



PROPOSED SOUTH-WEST ELEVATION  
1 : 100




PROPOSED NORTH-EAST ELEVATION  
1 : 100



PROPOSED SOUTH-EAST  
1 : 100



PROPOSED NORTH-WEST ELEVATIONS 1  
1 : 100

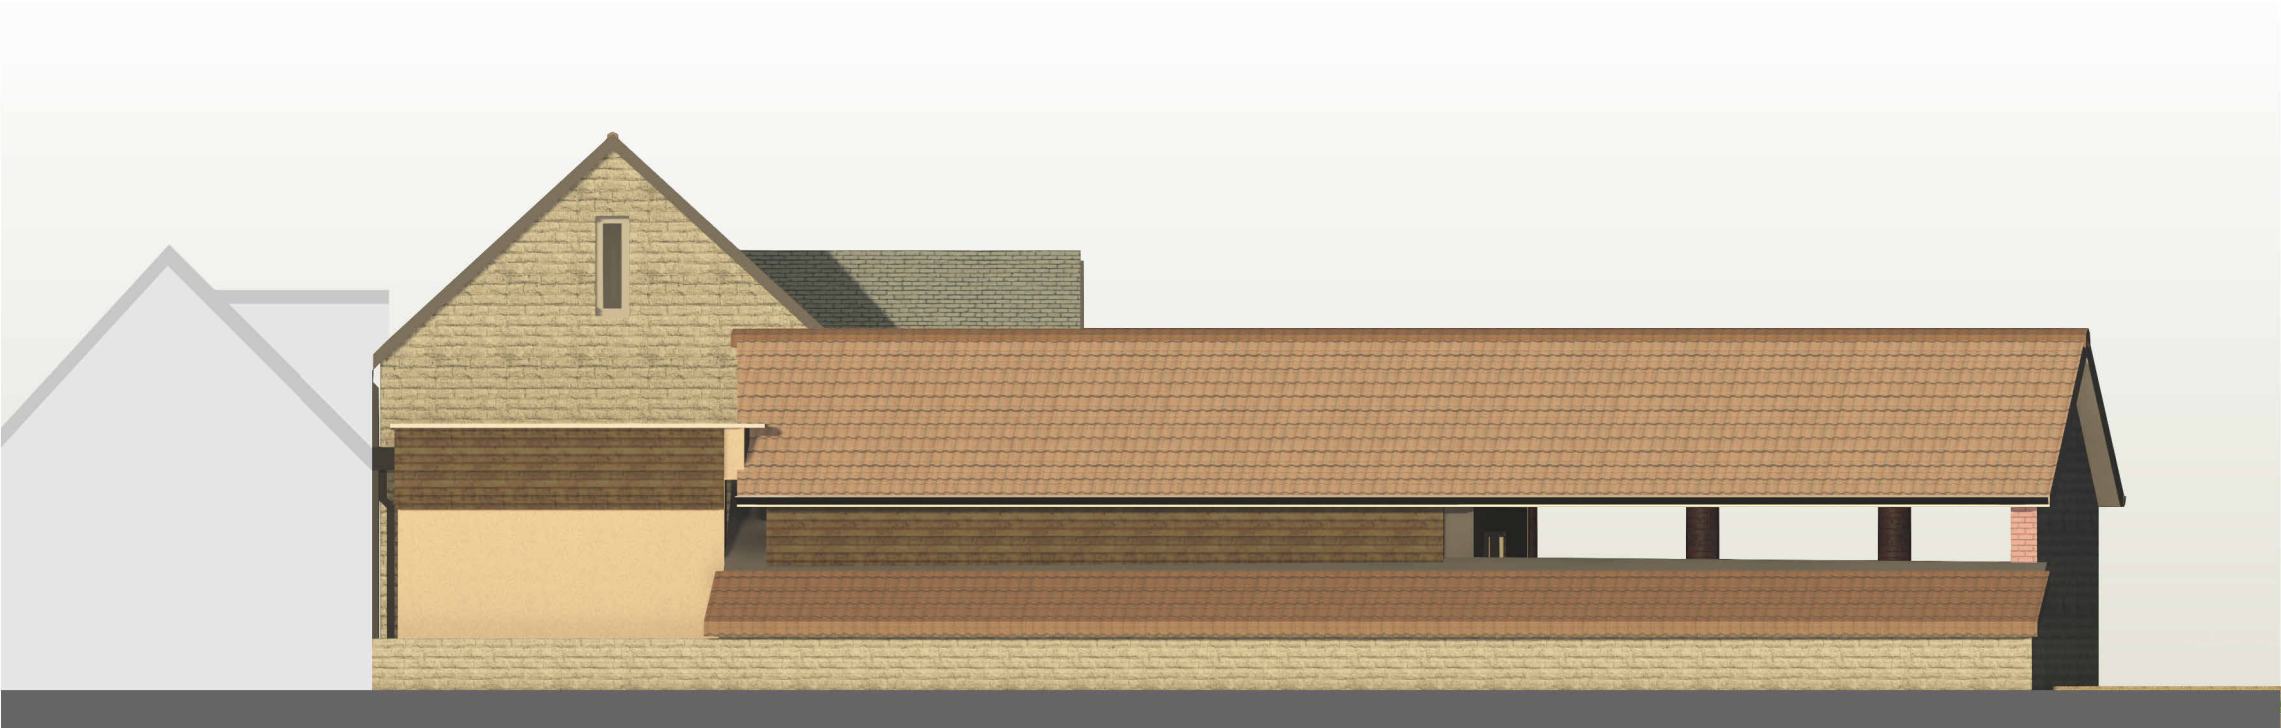

PROPOSED NORTH-WEST ELEVATIONS 2  
1 : 100

PROJECT

# MANOR HOUSE FARM, MALMESBURY

ALL FIGURED DIMENSIONS ARE TO BE TAKEN IN PREFERENCE TO SCALED DIMENSIONS AND ANY INACCURACIES ARE TO BE REPORTED TO THE ARCHITECT. DIMENSIONS TO BE CHECKED ON SITE BEFORE ANY WORK IS PUT IN HAND OR PREFABRICATED. COPYRIGHT OF THIS DRAWING IS RETAINED BY THE ARCHITECT AND IT MUST NOT BE REPRODUCED WITHOUT THEIR WRITTEN CONSENT

| REV. | DESCRIPTION          | APP. | DATE     |
|------|----------------------|------|----------|
| D    | MATERIAL ANNOTATIONS |      | JUNE 26  |
| C    | WINDOW AMENDMENTS    |      | APRIL 26 |

SCALE BAR

PROPOSED ELEVATIONS

**PLANNING ISSUE**

**MATHEWSON WATERS ARCHITECTS**

Deepest Studio  
01300 721904

The Old Surgery  
Crowle Road · Lambourn  
Berkshire · RG17 8NR

enquiries@mw-architects.co.uk  
www.mw-architects.co.uk

Whitehurst Studio  
01540 726562

RIBA Chartered Practice

© MATHEWSON WATERS ARCHITECTS LLP

23041 PL109 D