


416400m

416500m

416600m

160400m

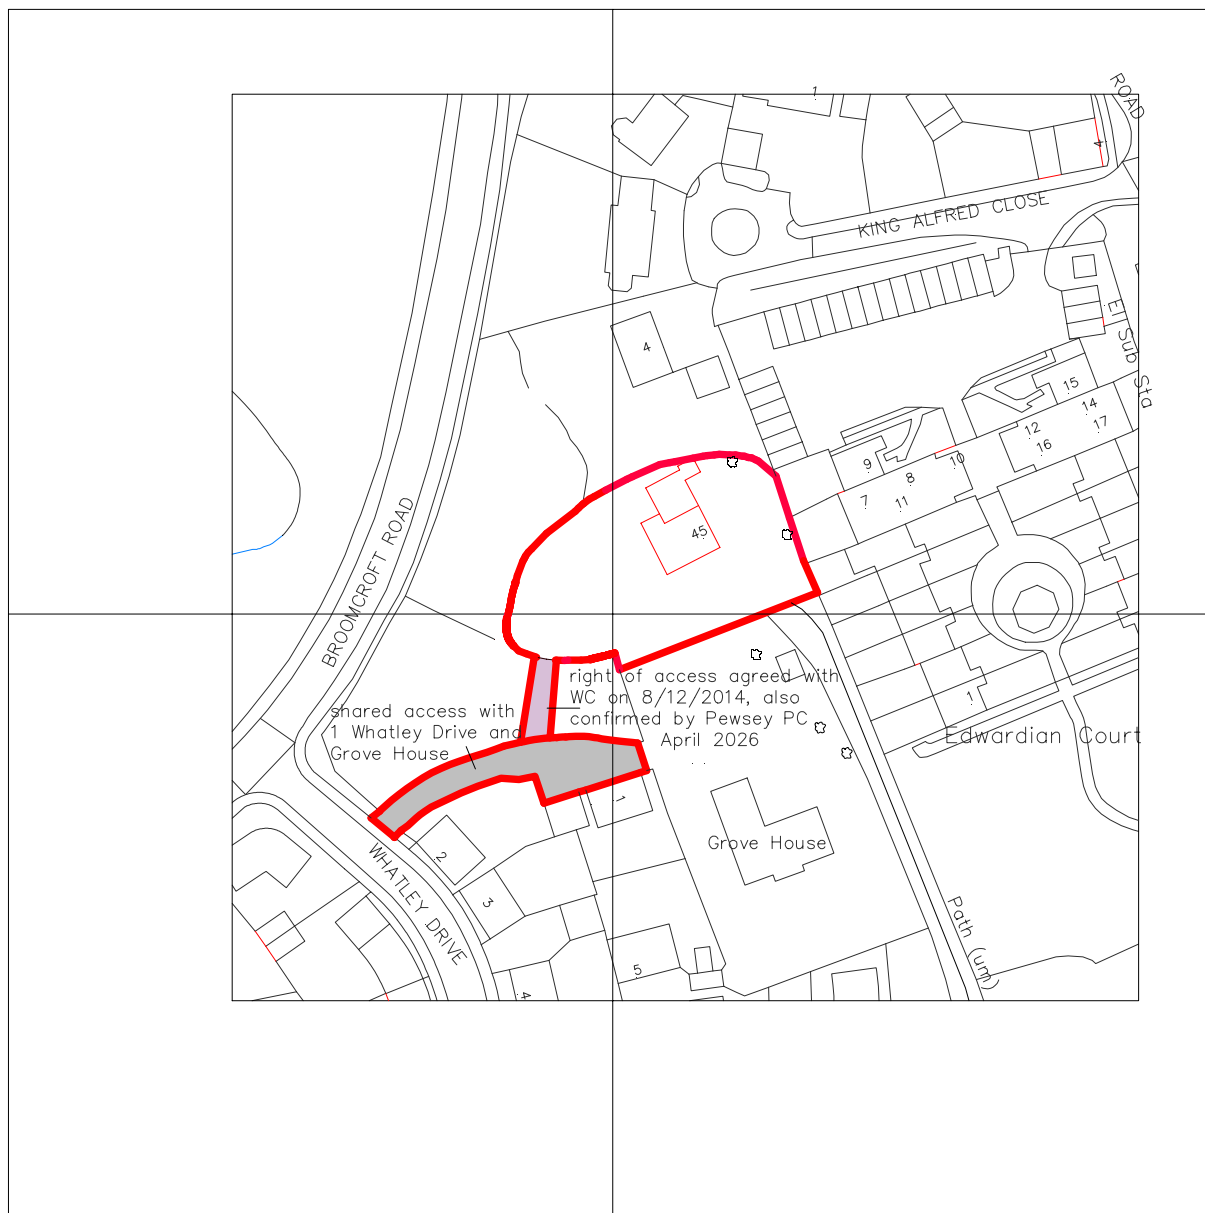

160300m

160200m

416400m


416500m

416600m

©Crown Copyright and database rights 2023 OS Licence no. 100041041



LOCATION PLAN 1:1250

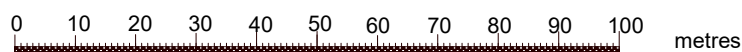

Client	Mr. and Mrs. Fred Baier, 45 High Street, Pewsey, SN9 5AF		
Project	Proposed Extension and Modification of Chimney		
Drawing Title	revised location plan		
Drawing No.	607/01	Revision H	Date 28/04/26 Scale 1:1250 at A4
Smith Associates.46 Wilcot, Pewsey, Wilts. SN9 5NS. Tel/Fax: 01672 562029			