




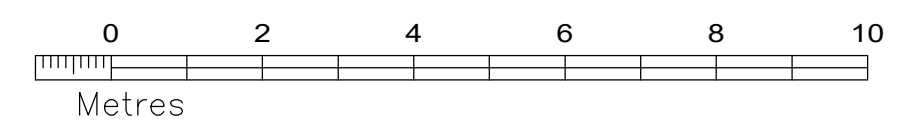

NOTES

All levels, dimensions and construction details to be checked on-site by the contractors before work commences. All construction details to comply with the latest Building Regulations, British Standard Specifications and Codes of Practice.

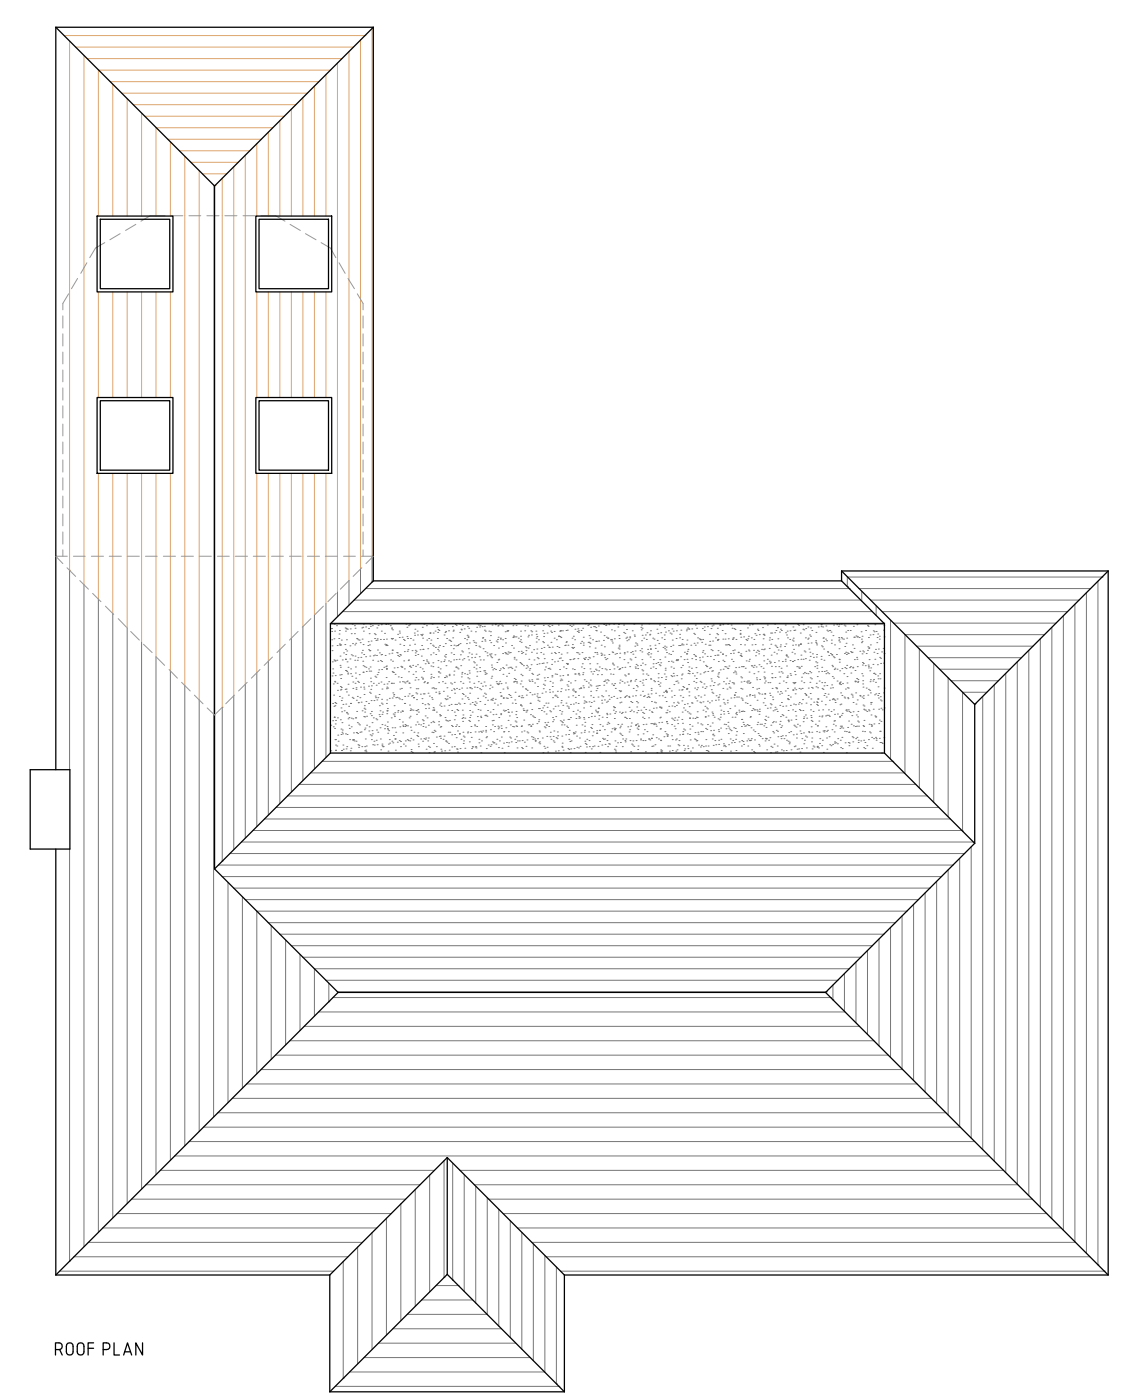

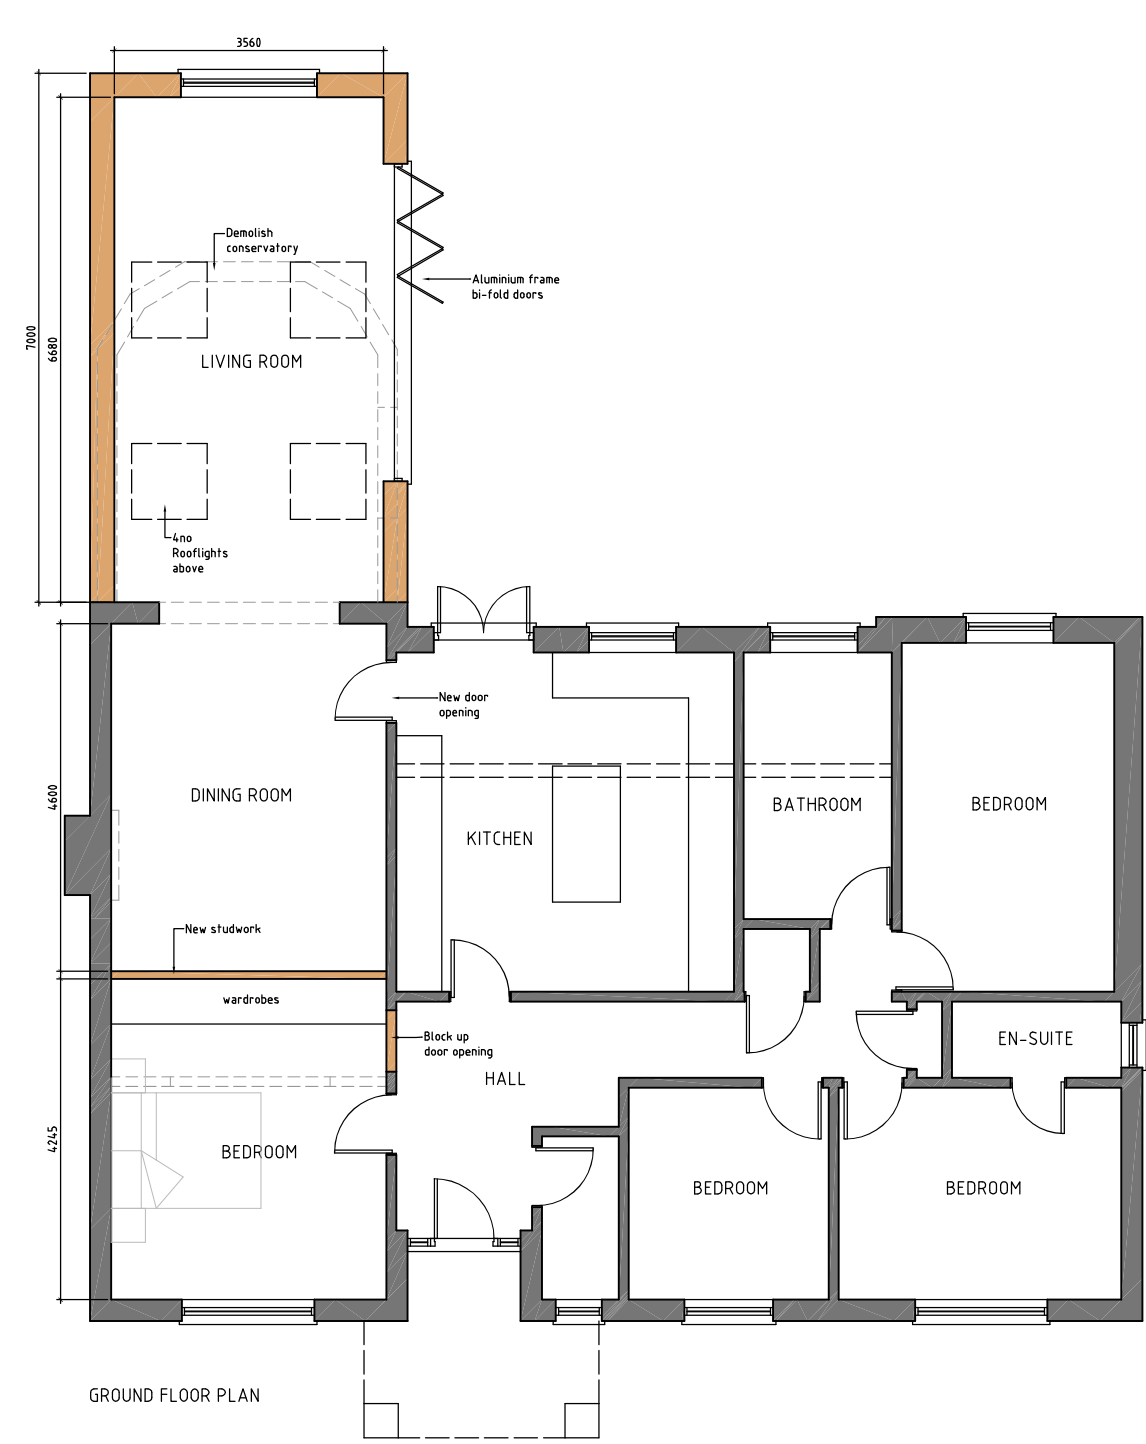

**HUNGERFORD
DESIGN**
ARCHITECTURAL AND
BUILDING SURVEYORS

CHILTON HOUSE, CHARNHAM LANE
HUNGERFORD, BERKSHIRE. RG17 0EY
TEL :- 01488-683424 FAX :- 01488-683500

DRAWING TITLE
Proposed Extension & Alterations
Millstones, East Grafton,
Marlborough, SN8 3DH
for Mr & Mrs S. Smith

SCALE 1:100	DATE June 2026	DRAWN BY JS	APPROVED BY
----------------	-------------------	----------------	-------------

DRAWING NUMBER 3457-02B	REV
CAD REFERENCE Proposed	A2