


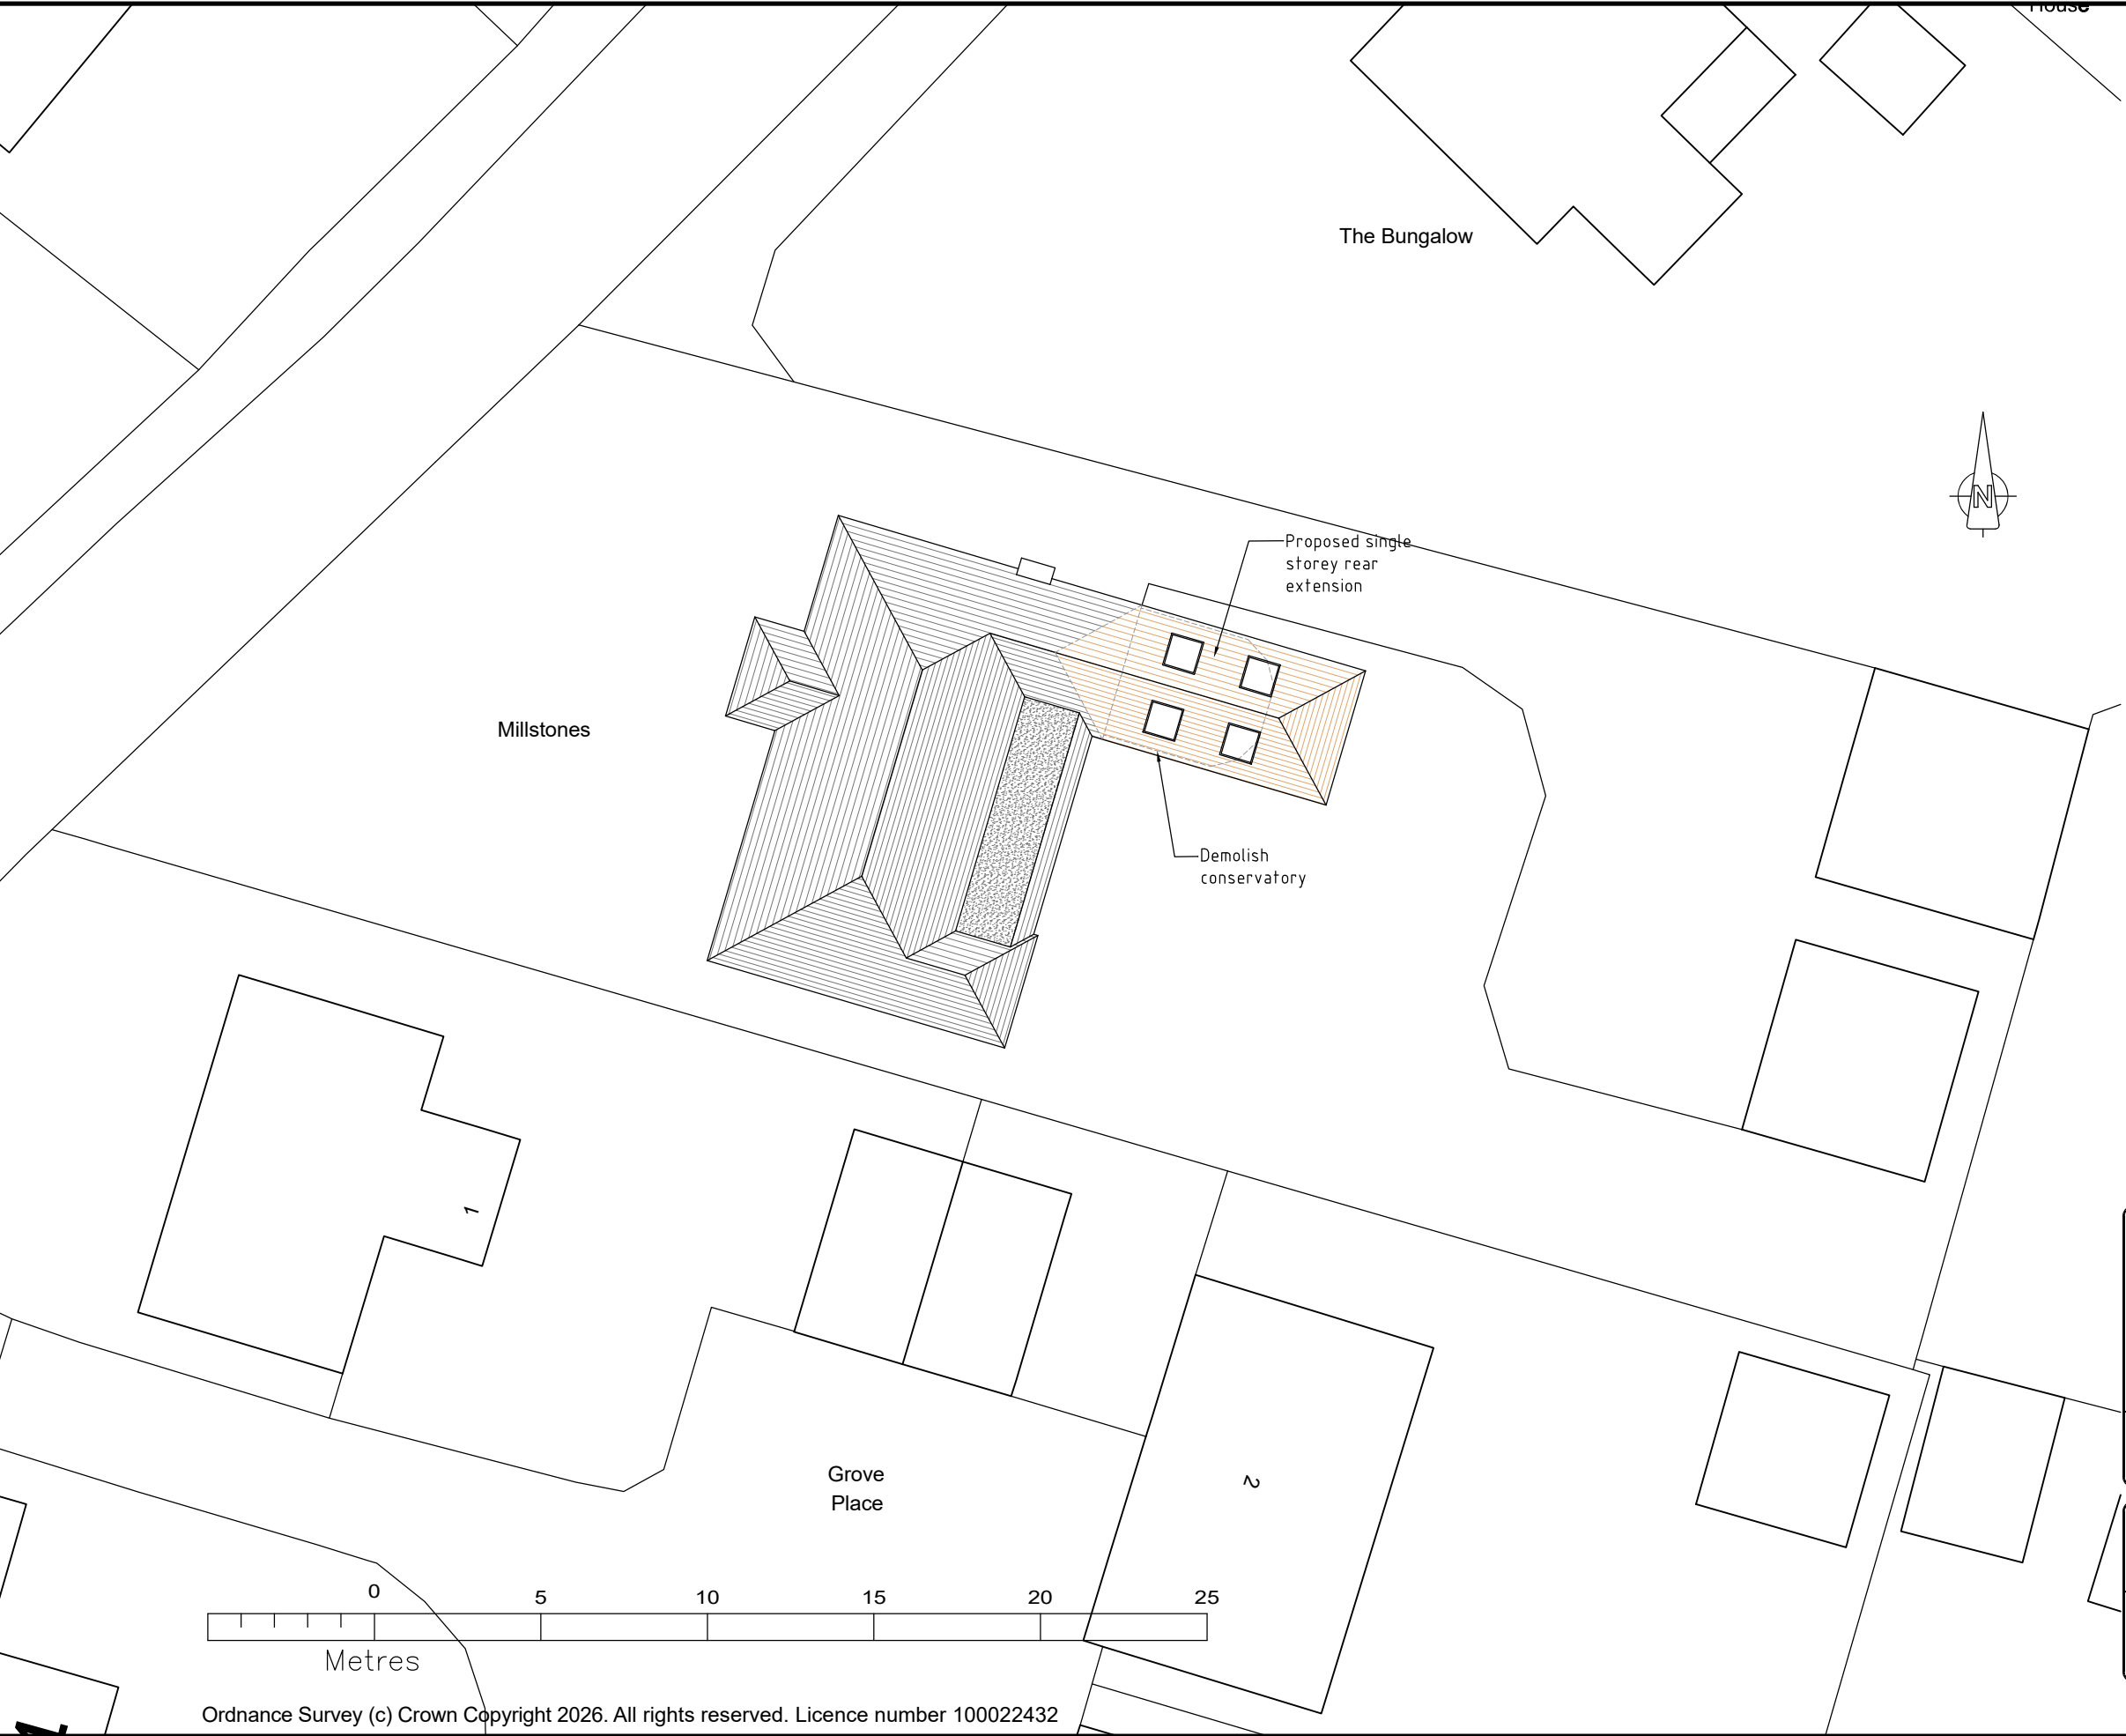

NOTES
All levels, dimensions and construction details to be checked on-site by the contractors before work commences. All construction details to comply with the latest Building Regulations, British Standard Specifications and Codes of Practice.



CHILTON HOUSE, CHARNHAM LANE
HUNGERFORD, BERKSHIRE. RG17 0EY
TEL :- 01488-683424 FAX :- 01488-683500

DRAWING TITLE			
Proposed Extension & Alterations Millstones, East Grafton, Marlborough, SN8 3DH for Mr & Mrs S. Smith			
SCALE	DATE	DRAWN BY	APPROVED BY
1:200	June 2026	JS	
DRAWING NUMBER			REV
3457-02B			
CAD REFERENCE			
Block Plan			A3