

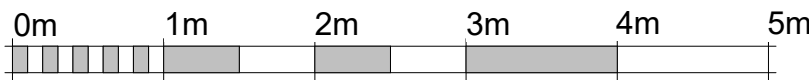


Responsibility is not accepted for errors made by others in scaling from this drawing.
All construction information should be taken from figured dimensions only.

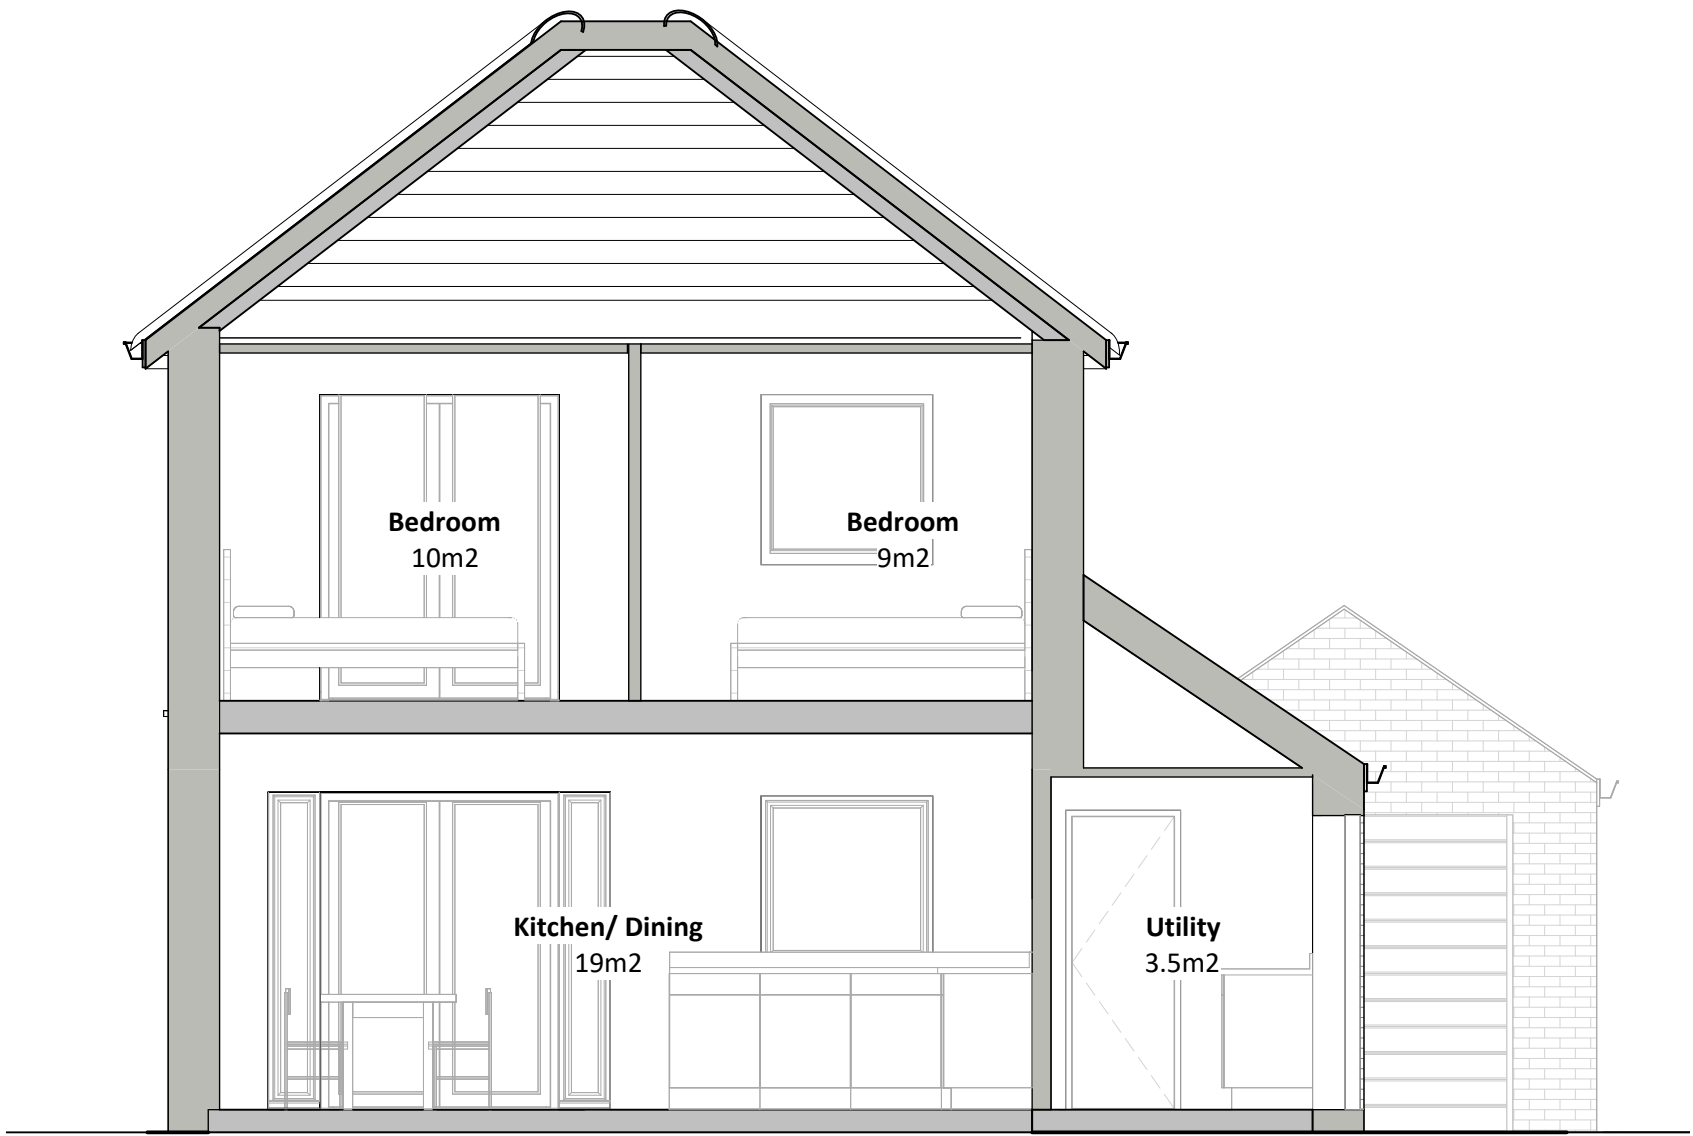


NOTE

BUILDING SURVEY OF EXISTING IS NON CONCLUSIVE, PLEASE ENSURE THAT ALL MEASUREMENTS ARE TAKEN FROM SITE. CONTRACTOR TO CHECK ALL DIMENSIONS AND REPORT ALL ERRORS AND OMISSIONS TO THE ENGINEER. ANY DIMENSIONS SHOWN ARE IN MM.

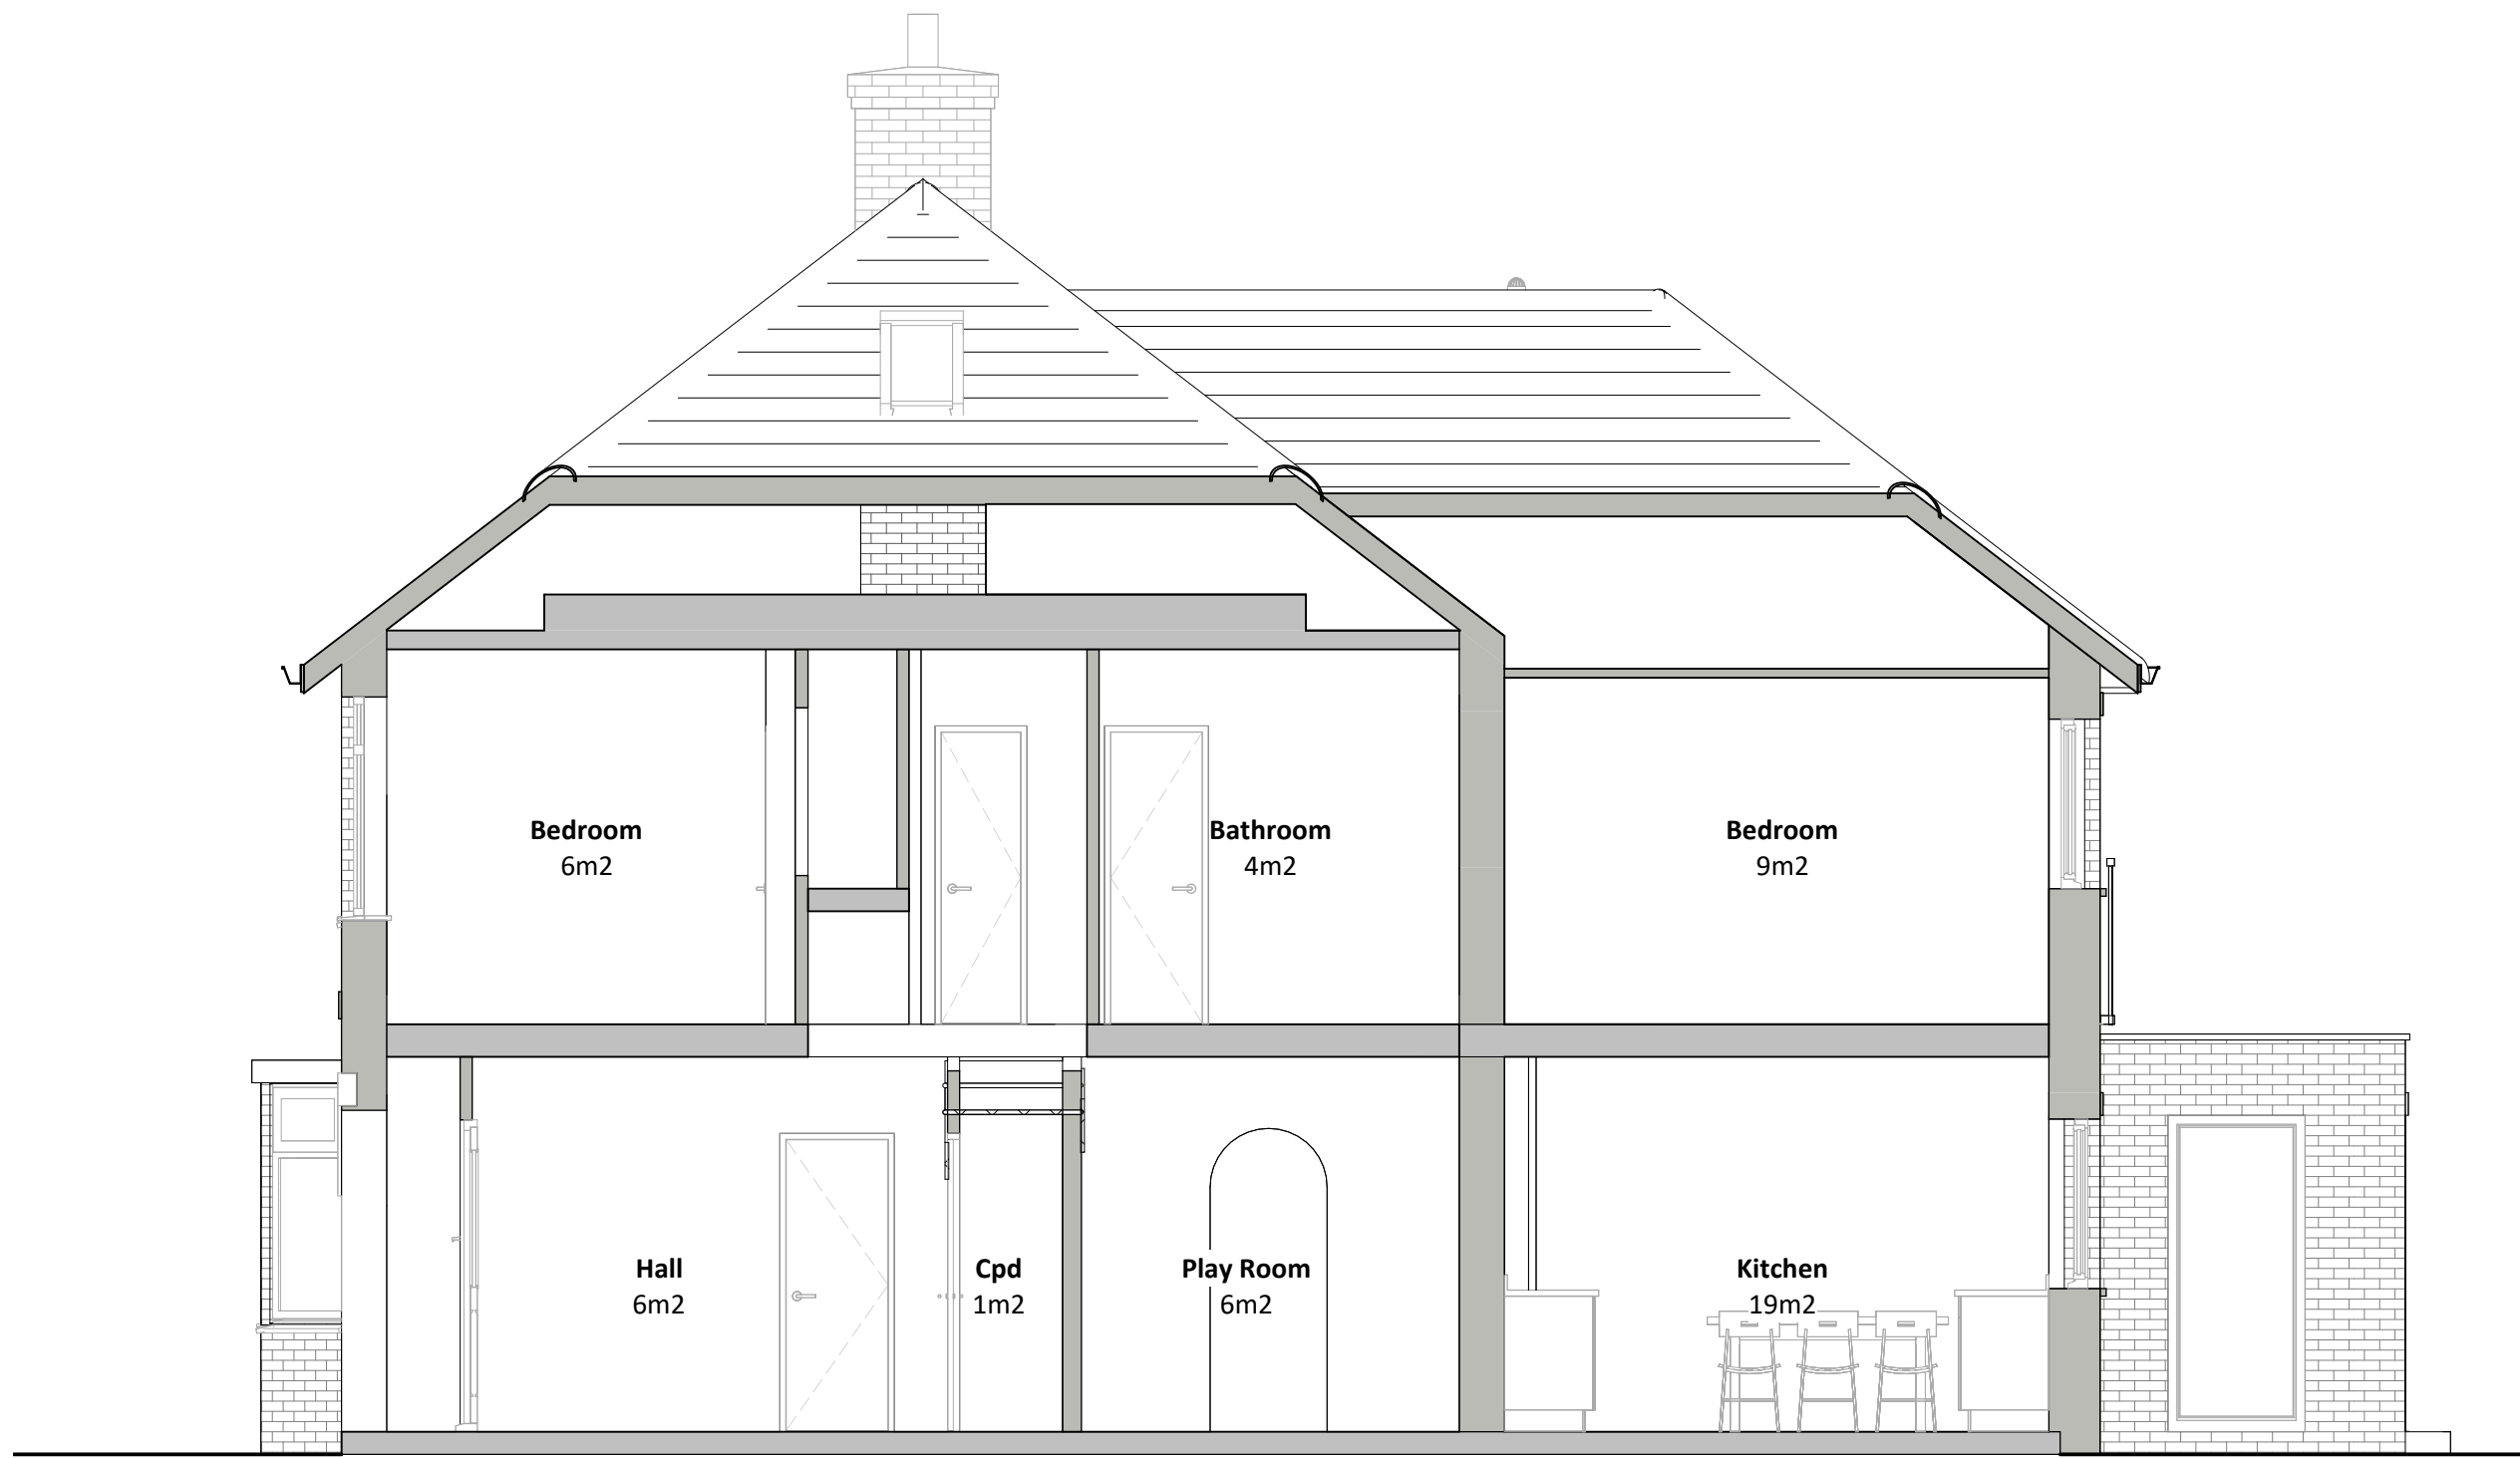

S1 Proposed Section 01
1 : 50

S2 Proposed Section 02
1 : 50

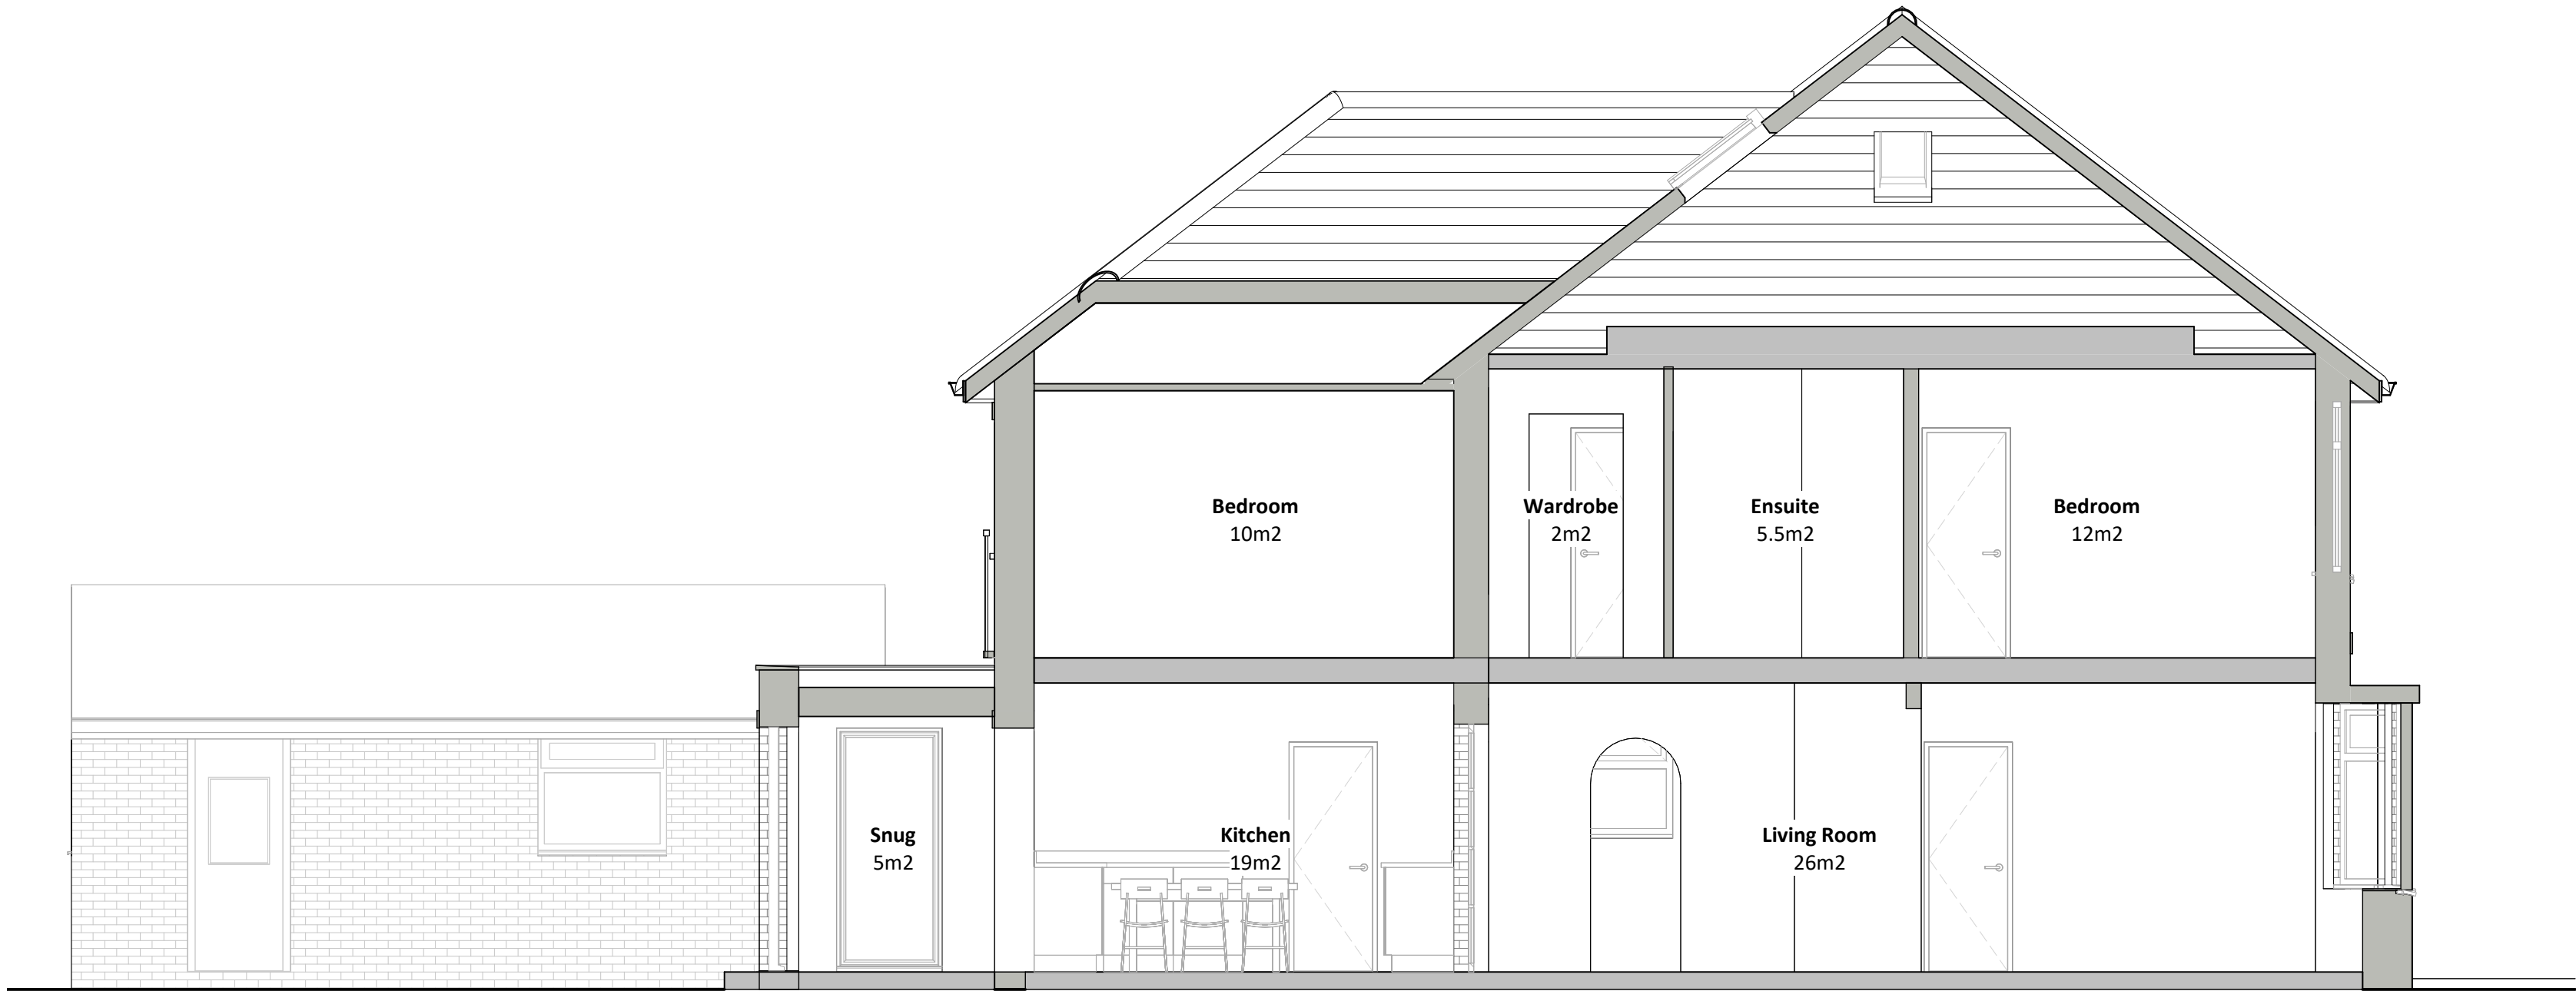

S3 Proposed Section 03
1 : 50

PL	PL1	05.06.26	Planning Issue	
STATUS	REV	DATE	DESCRIPTION	REVISED BY
CLIENT				MC
Mr and Mrs Nash				CHECKED BY
				ZW
30 Eastleigh Close, Devizes, Wiltshire, SN10 3EF.				ORIGINATOR NO
CONSULTANT				255Z710



21 Langley Road Trowbridge Wiltshire BA14 0LL
Tel: 01225 342837
Mobiles: 07831 817906 & 07789 744420

PROJECT
Two Storey & Single Storey Rear Extension +
Single Storey Side Extension
30 Eastleigh Close, Devizes

DRAWING TITLE
Proposed Sections

SUITABILITY STATUS	SCALE
PL : PLANNING	1 : 50 @ A1
YEAR DESIGNER PROJECT NUMBER SHEET NUMBER	REVISION
25-SZ-710-3000	PL1