
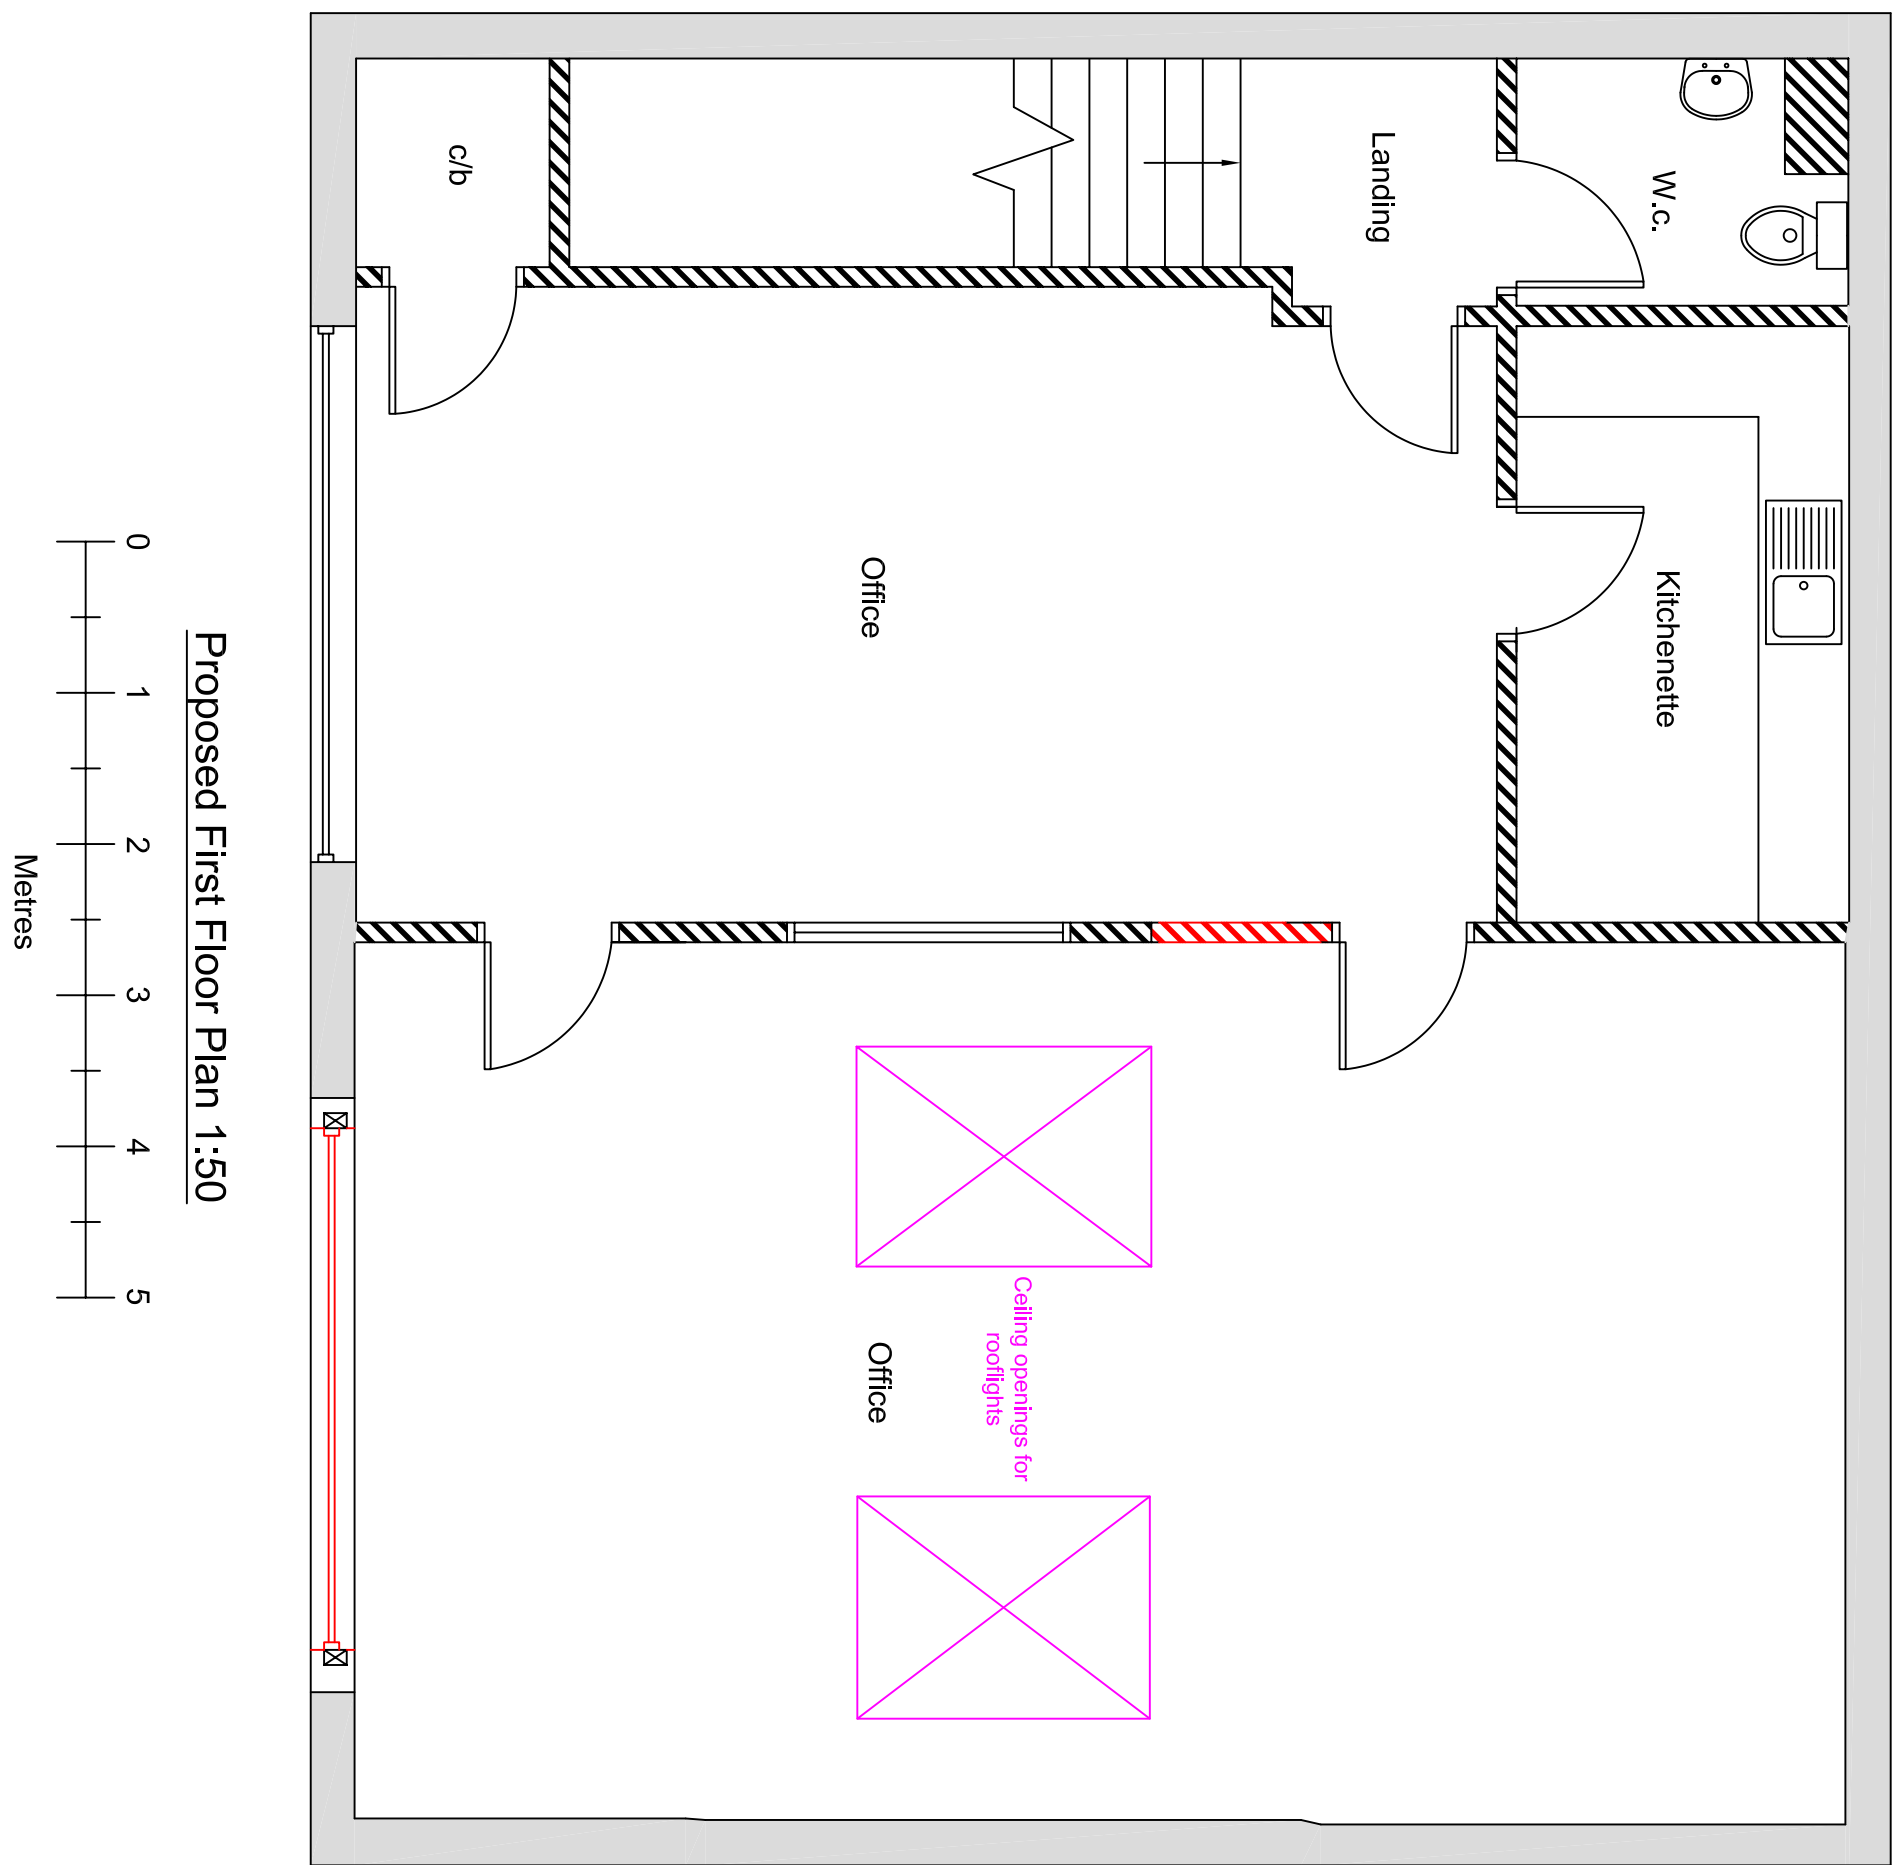
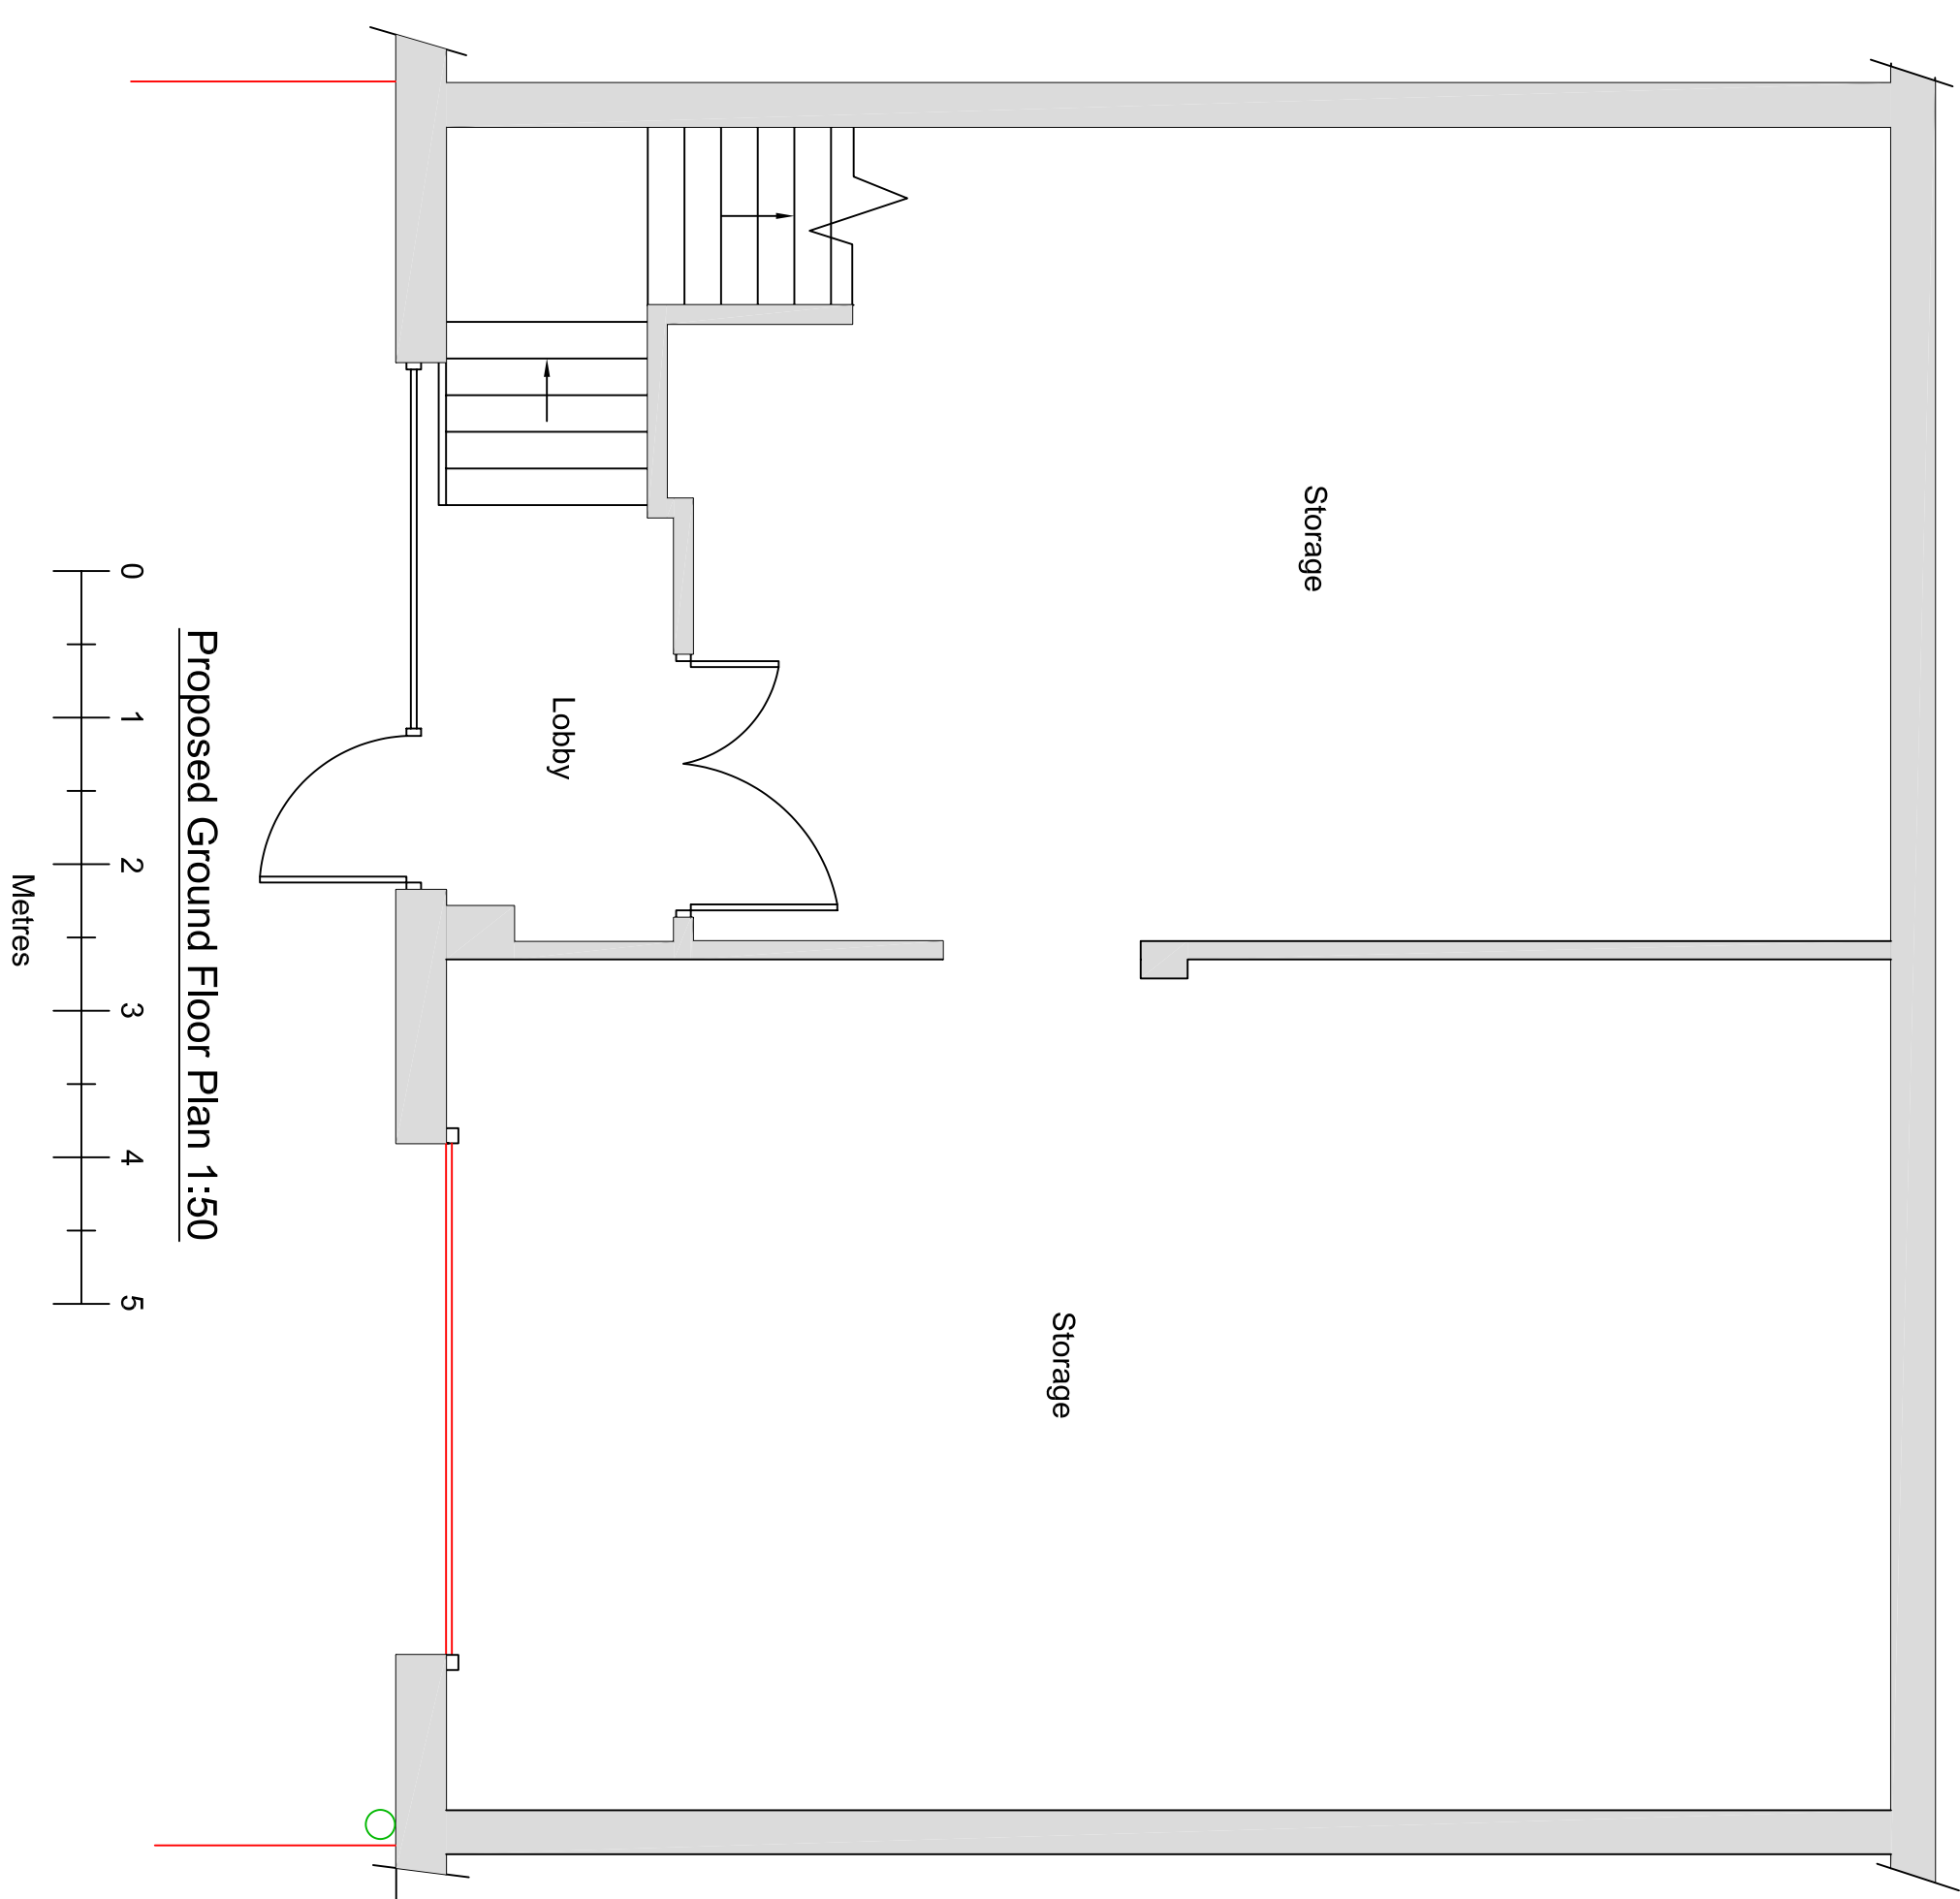


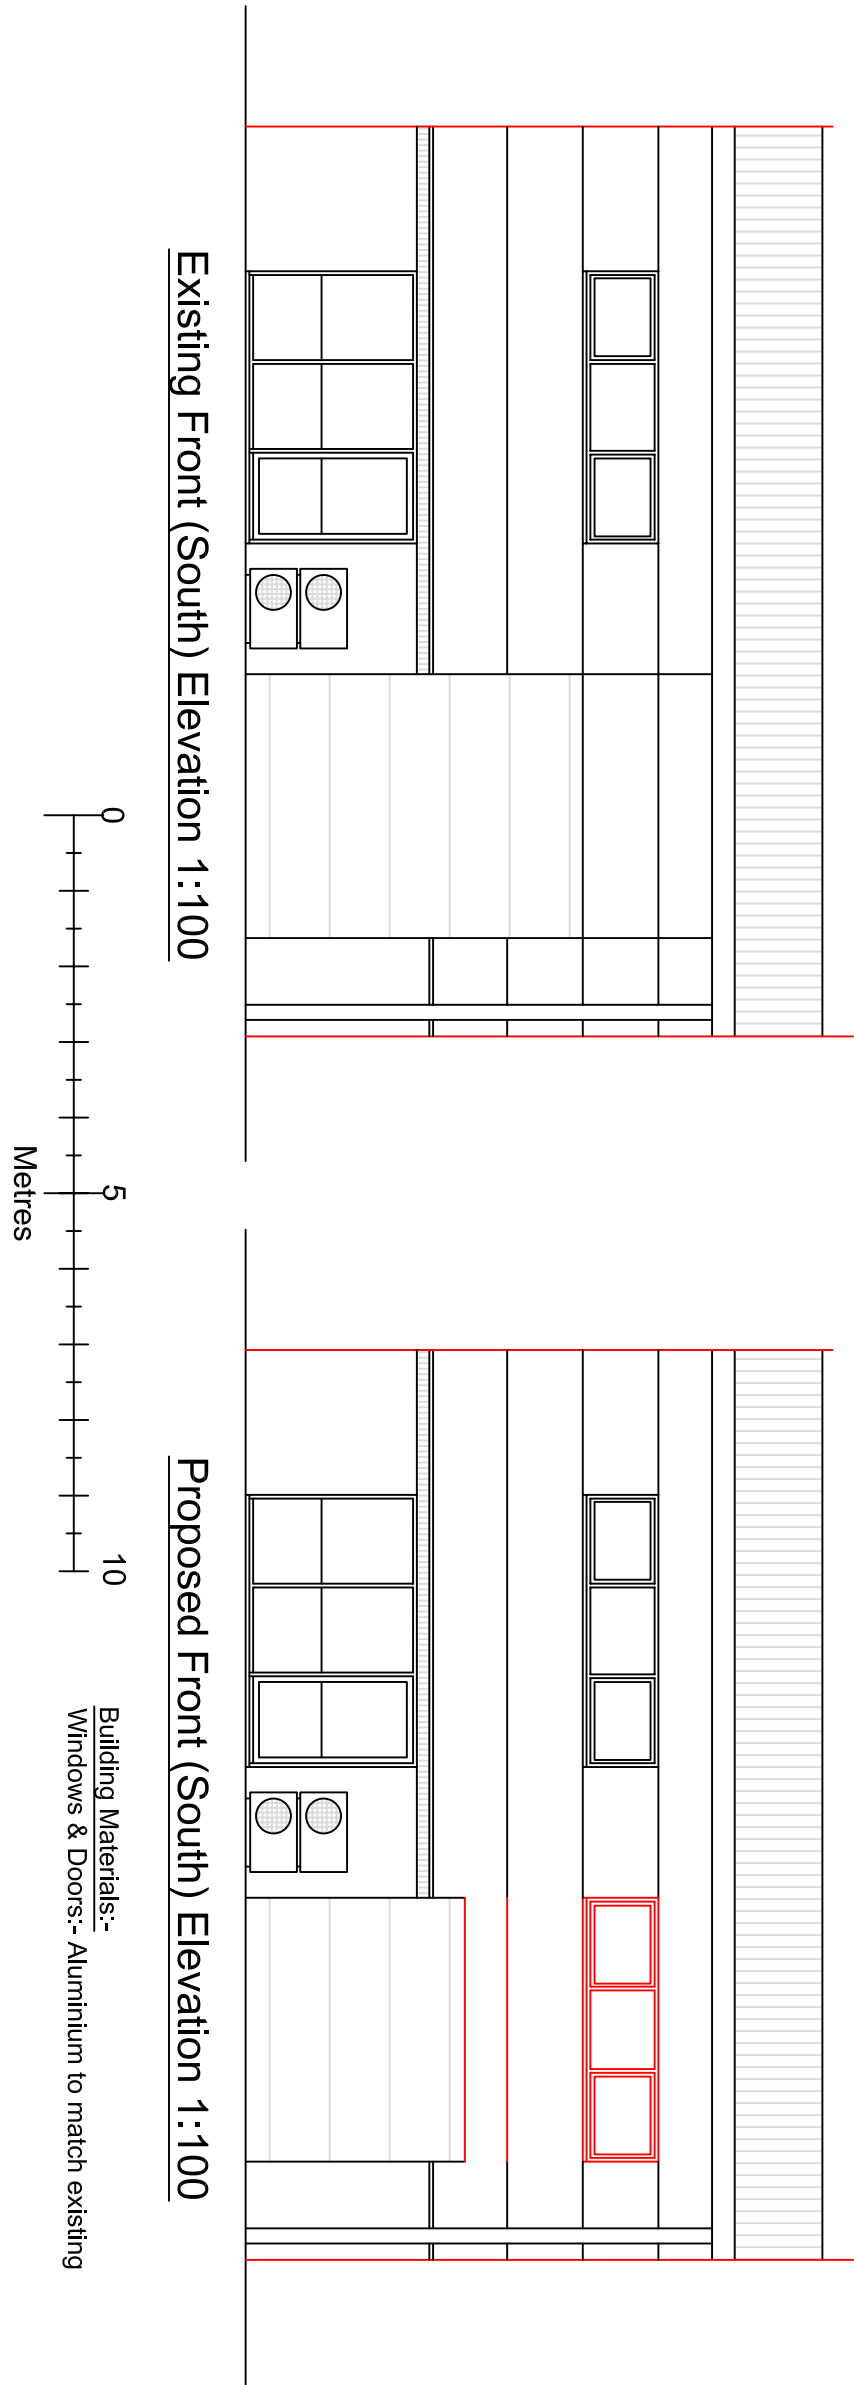

A1 Papersize		A Harlow & Son 01225 938329	
Drawn by			
Proposed Office Layout at			
Unit B3			
Ashville Centre			
Commerce Way			
Melksham			
Wiltshire			
SN12 6ZE			
Scale		1:50, 1:100, 1:200	
Date		5th June 2026	
		Drawing No AH2026/47	
		Sheet 1 of 2	