
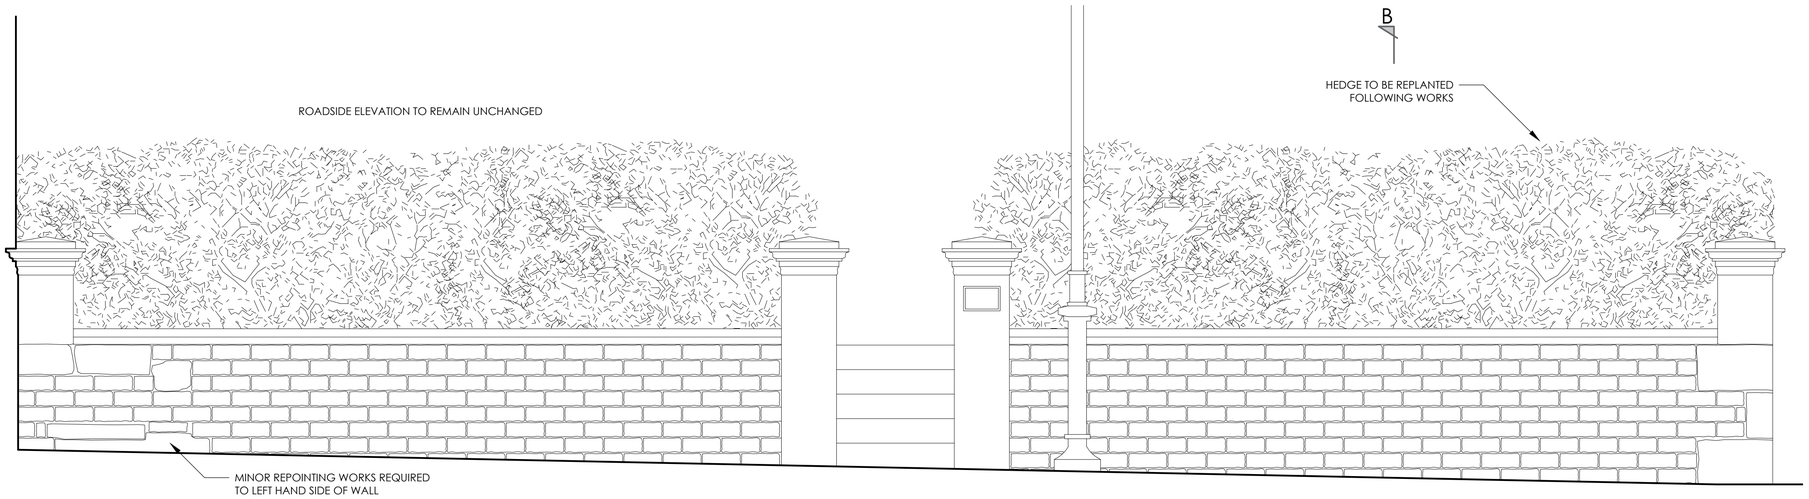


PROPOSED NE ELEVATION ON WALL

SCALE 1:25


0m 1m 2m 3m 4m 5m SCALE 1:25

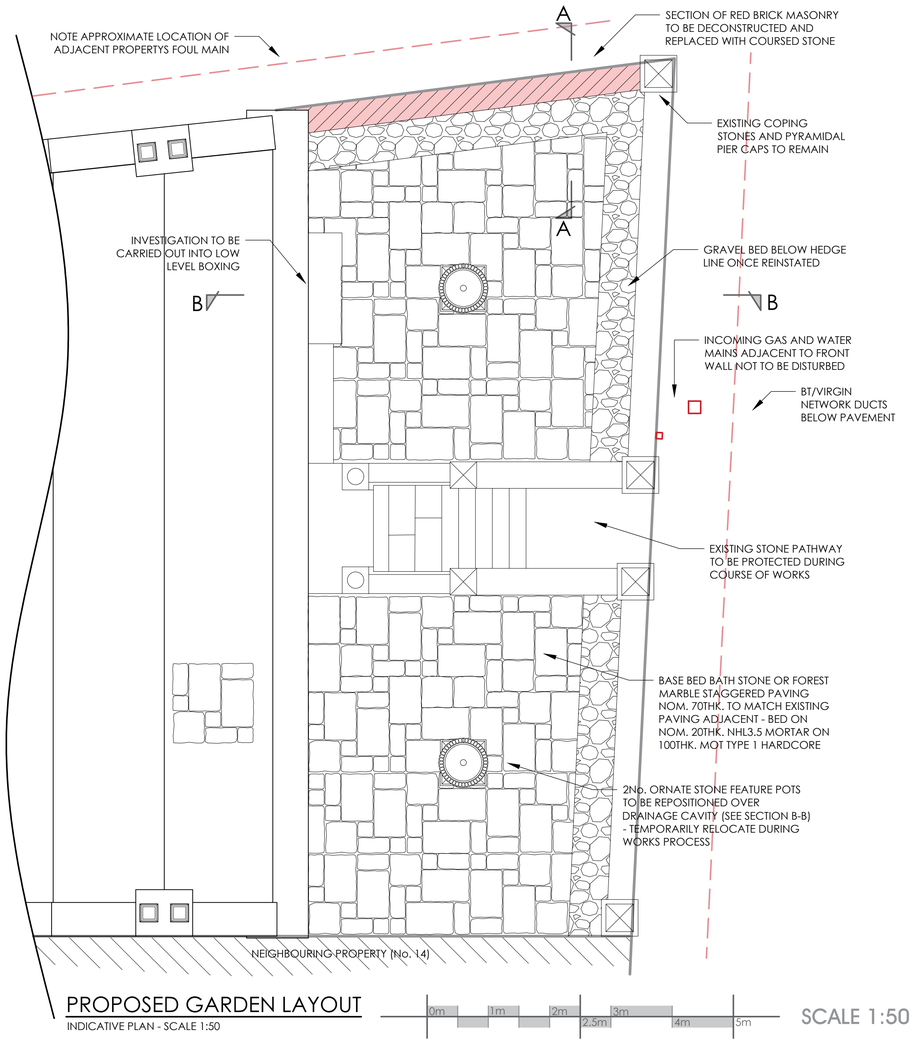

PROPOSED GARDEN LAYOUT

INDICATIVE PLAN - SCALE 1:50

0m 1m 2m 2.5m 3m 4m 5m SCALE 1:50

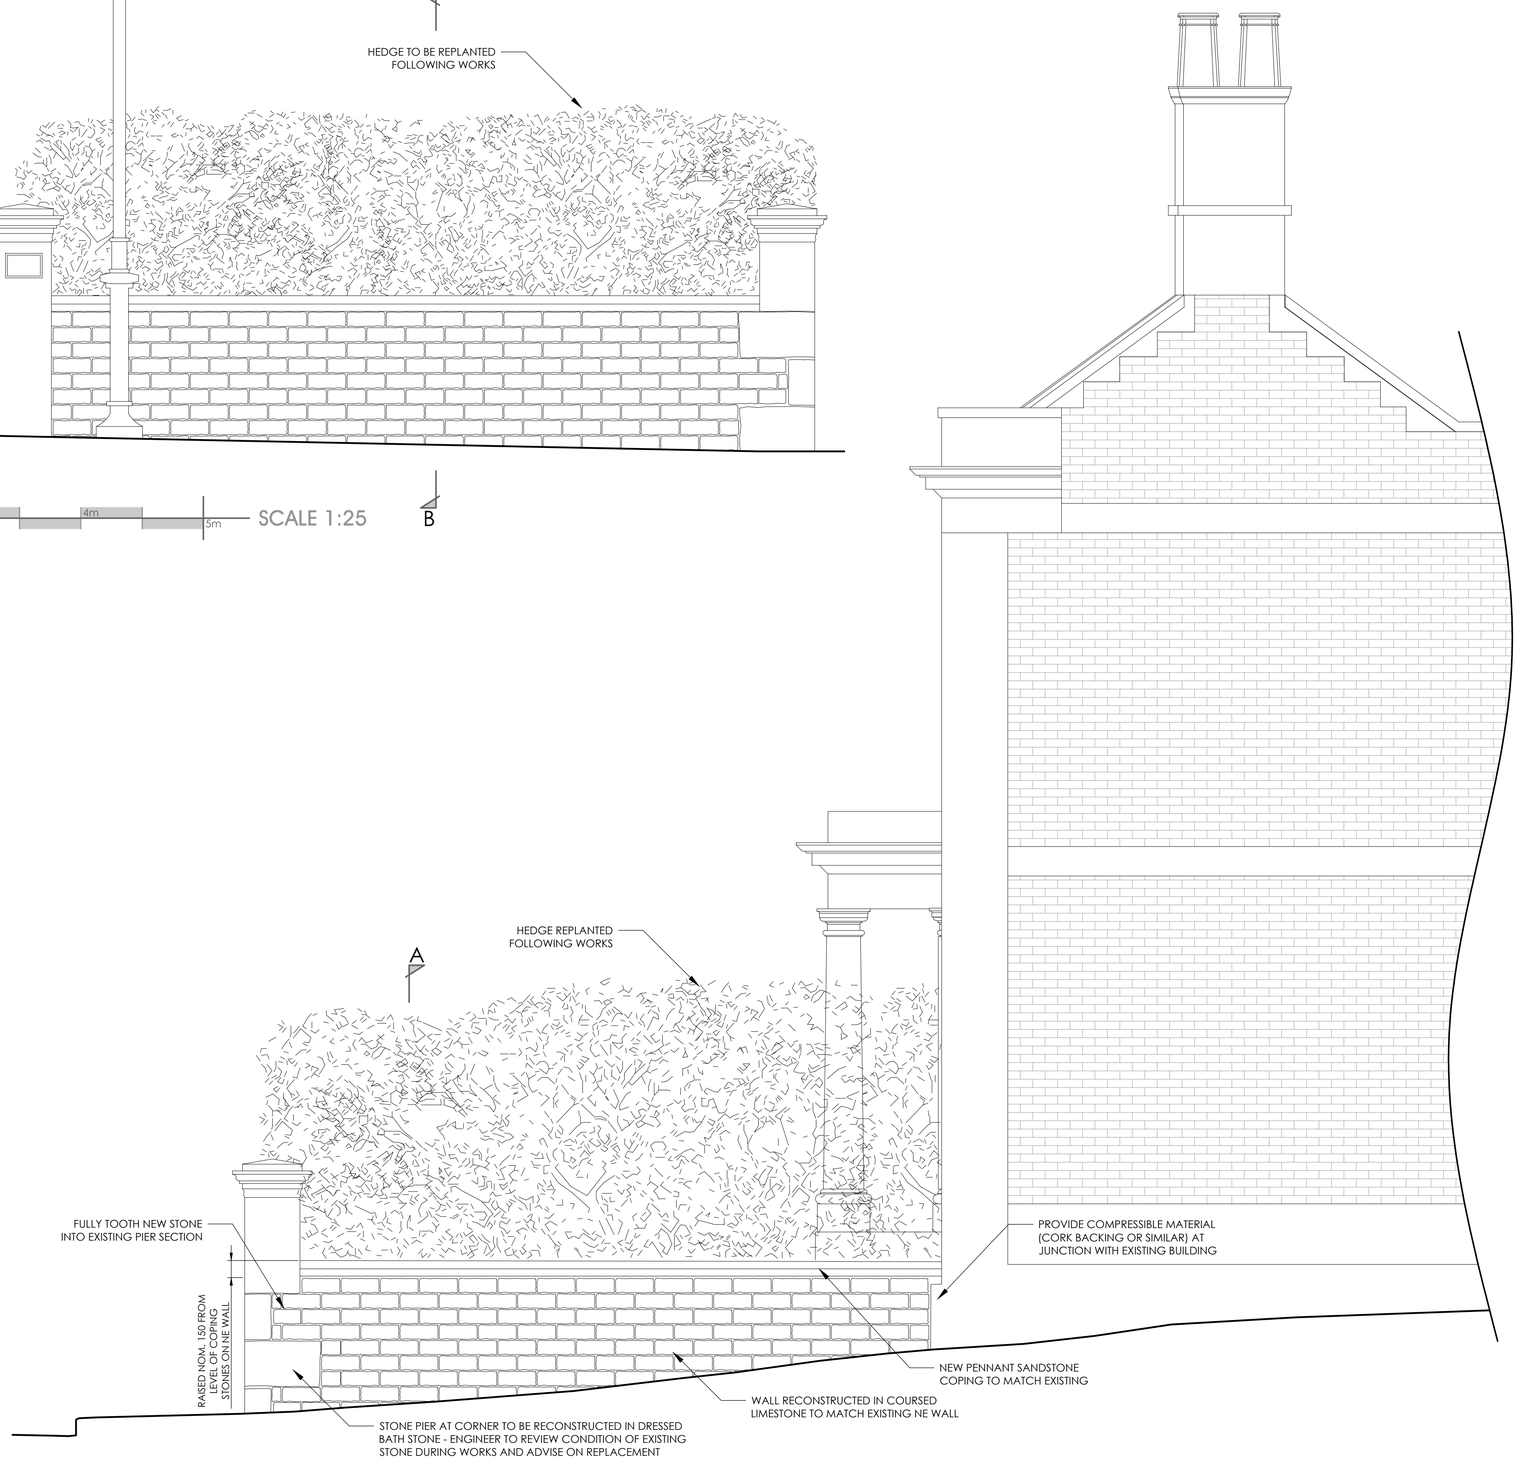

PROPOSED NW ELEVATION

SCALE 1:25

0m 1m 2m 3m 4m 5m SCALE 1:25

mark lovell
DESIGN ENGINEERS

6 HIGH STREET, DEVIZES,
WILTSHIRE, SN10 1AT
TEL: 01380 724 213
WEB: www.mlde.co.uk

client: MR. L. MUJEGU

project: KINGSTON HOUSE, 13 THE CAUSEWAY, CHIPPENHAM

job no./drg. no.: 4677-002

drg. title: PROPOSED PLAN AND ELEVATIONS

scale: AS SHOWN @ A1

drawn by: JG

date: MARCH 2026

checked: ML

approved: ML

notes: ISSUE FOR LISTED BUILDING CONSENT

THIS DRAWING IS TO BE READ IN CONJUNCTION WITH ALL RELEVANT CONSULTANT'S DETAILS & MLDE PROJECT SPECIFICATION.
ALL DIMENSIONS ARE IN MILLIMETERS UNLESS NOTED OTHERWISE.
DO NOT SCALE FROM THIS DRAWING
CONTRACTOR TO ENSURE COMPATIBILITY OF ALL ELEMENTS OF WORK DURING CONSTRUCTION AT ALL TIMES.
METHOD STATEMENTS TO BE PROVIDED
IF THERE IS ANY CONFLICTING INFORMATION OR CONFUSION IN ANY ITEM QUERY BEFORE PROCEEDING
ENGINEER TO INSPECT EXCAVATION PRIOR TO CONSTRUCTION OF CRANE MAT

REV A - 26/03/2026 - PRELIMINARY ISSUE FOR COMMENT	A
REV B - 29/04/2026 - UPDATED FOR LISTED BUILDING CONSENT	B
REV C - 29/05/2026 - ISSUED FOR LISTED BUILDING CONSENT	C