
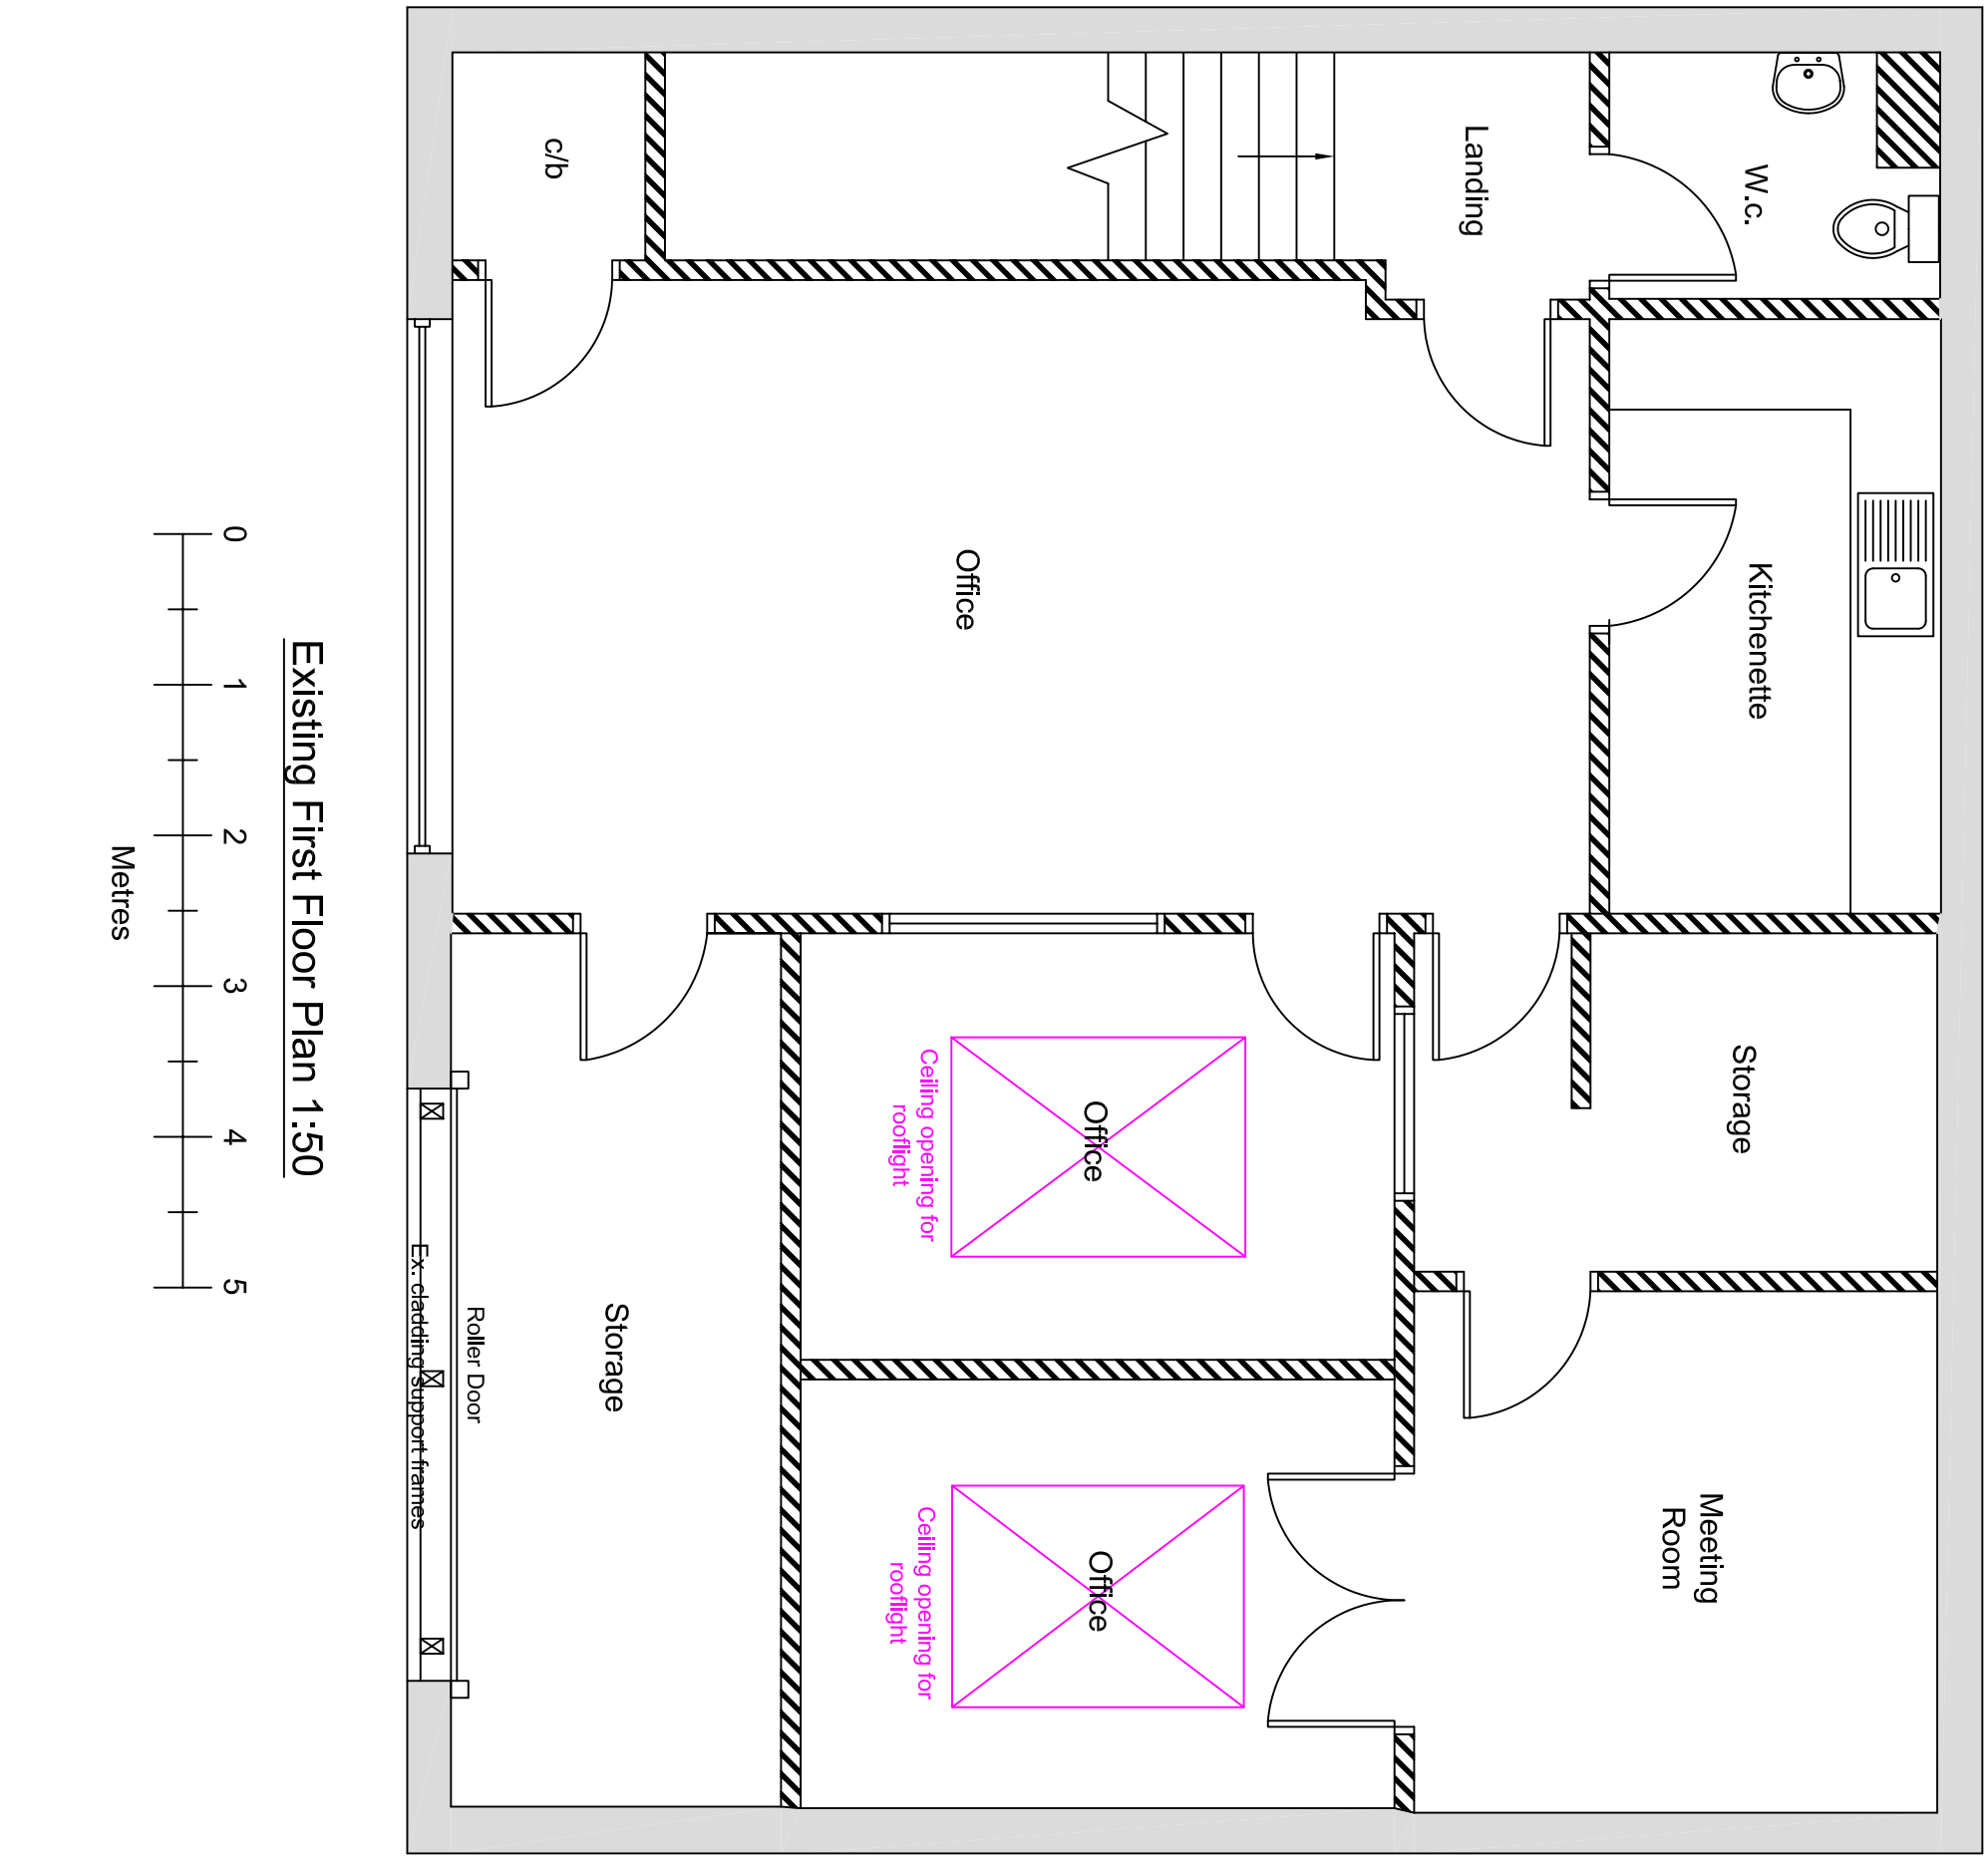
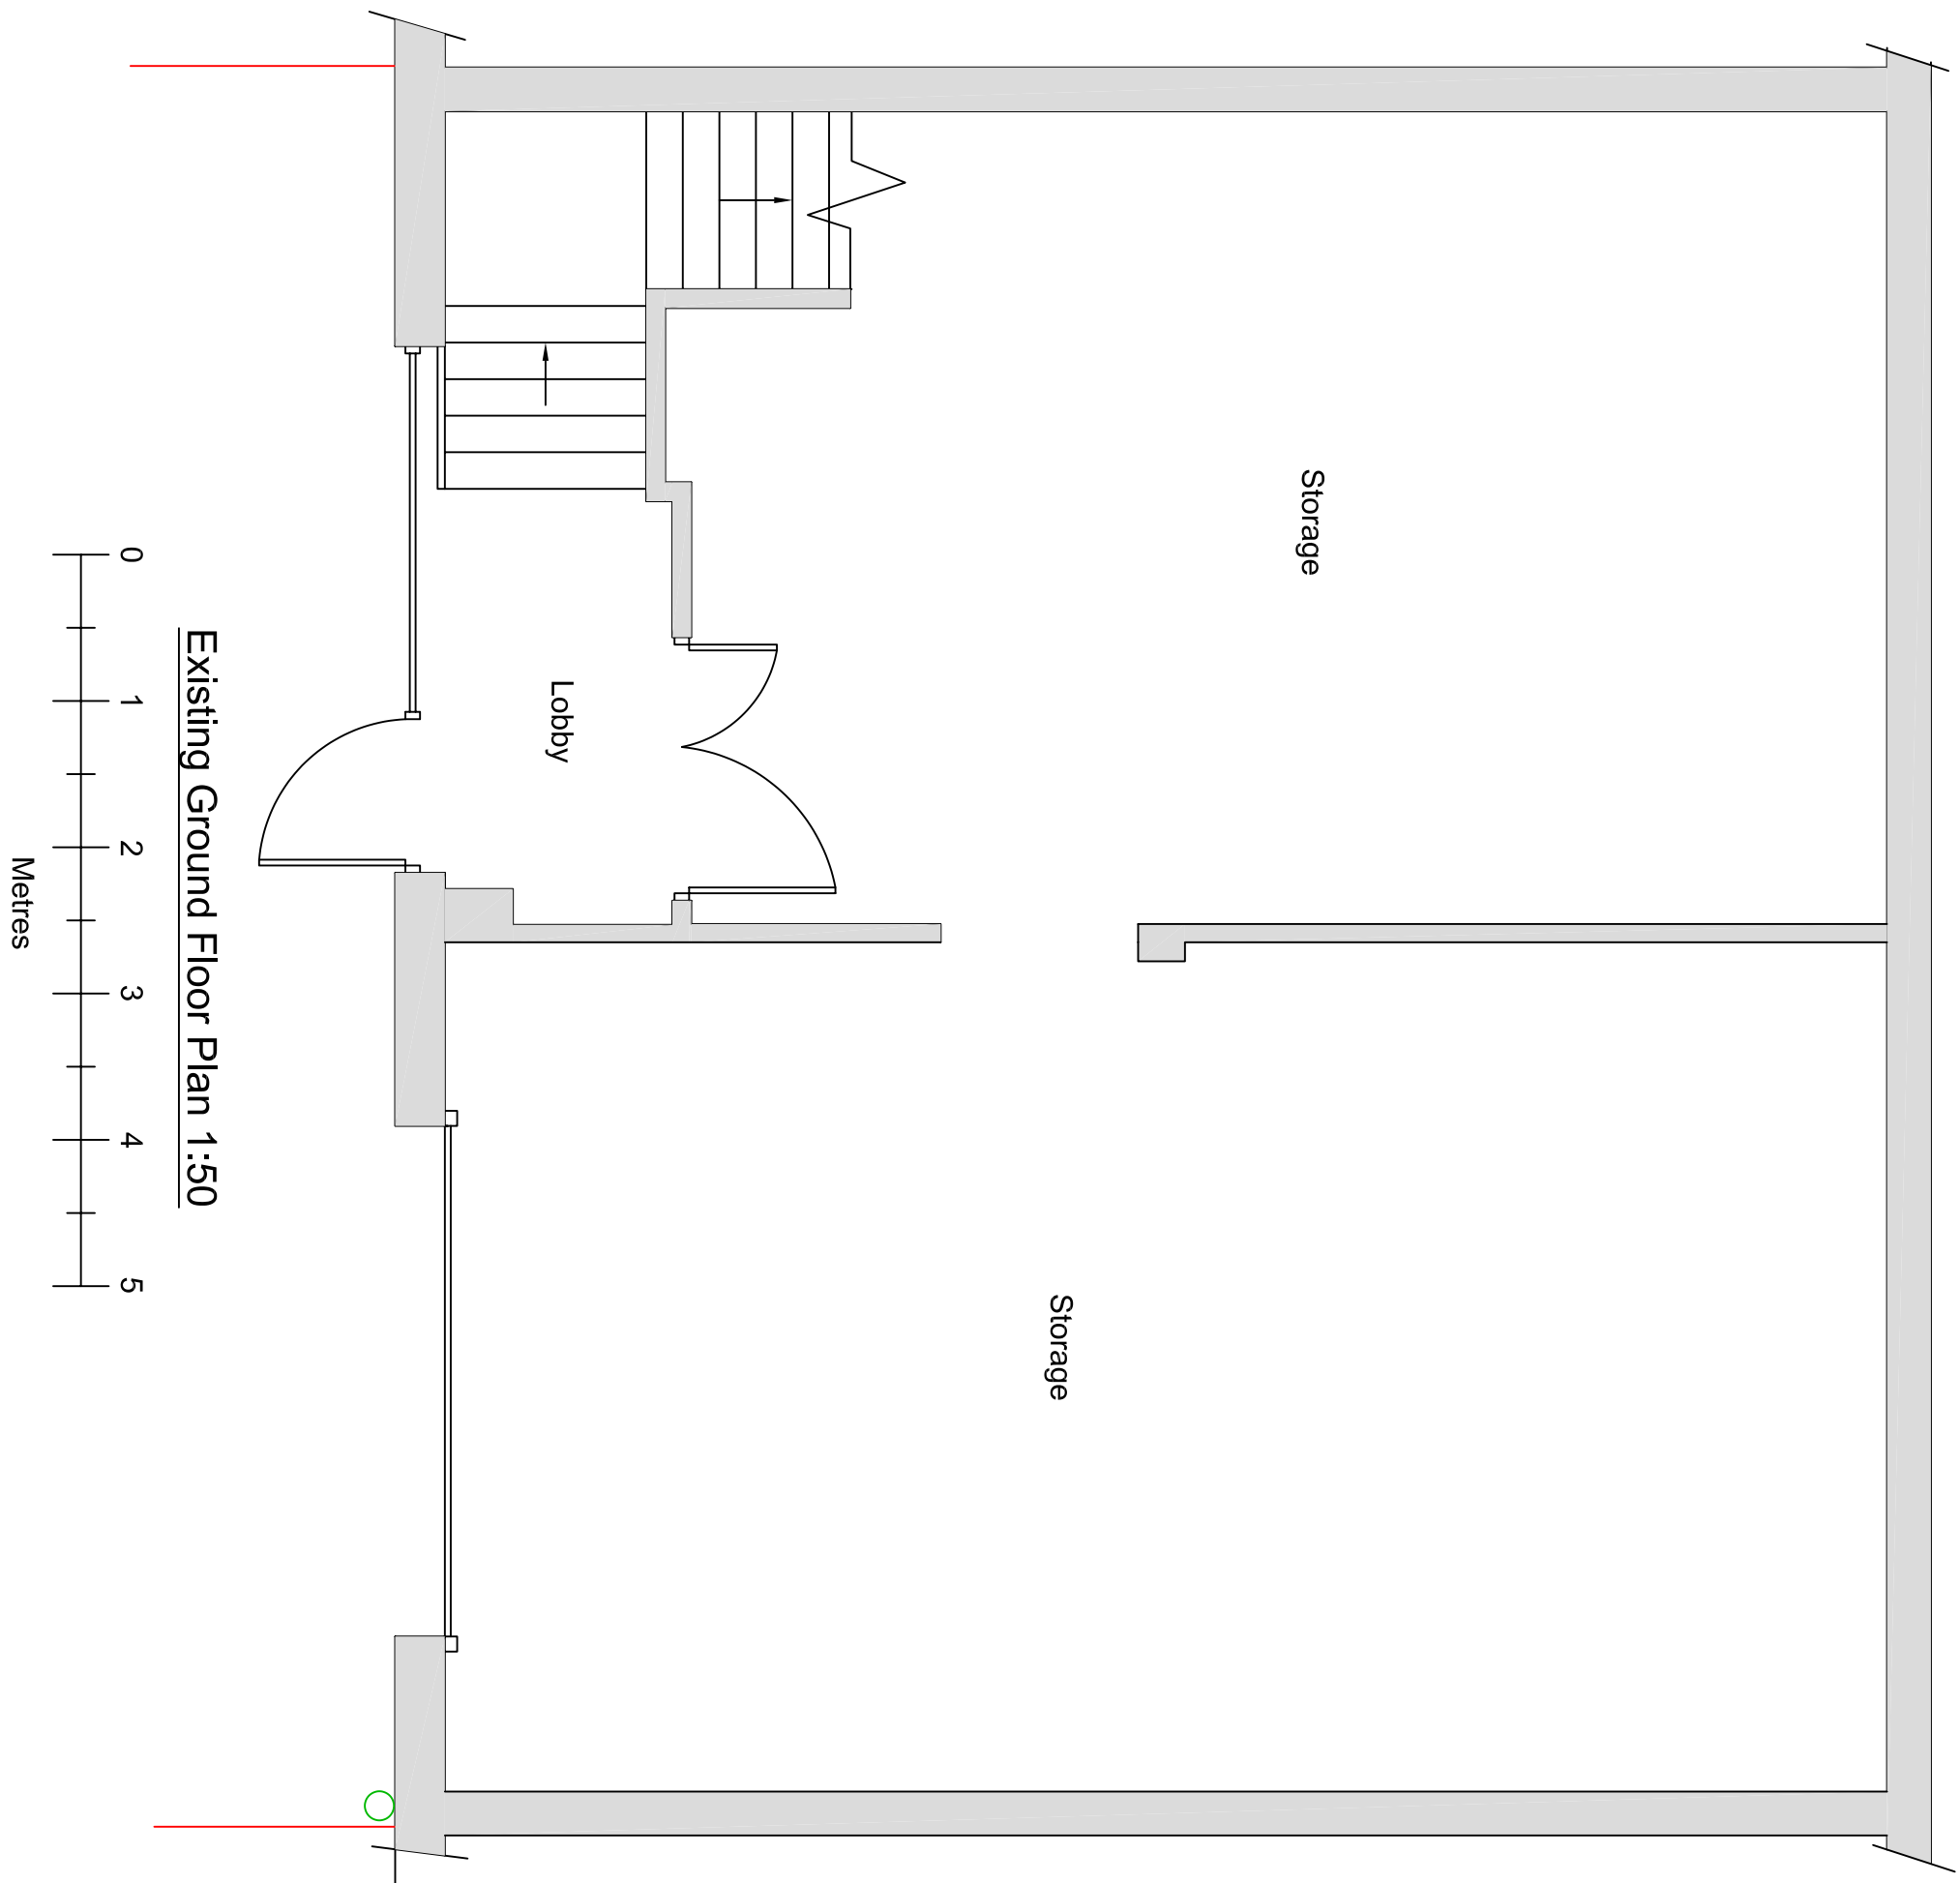


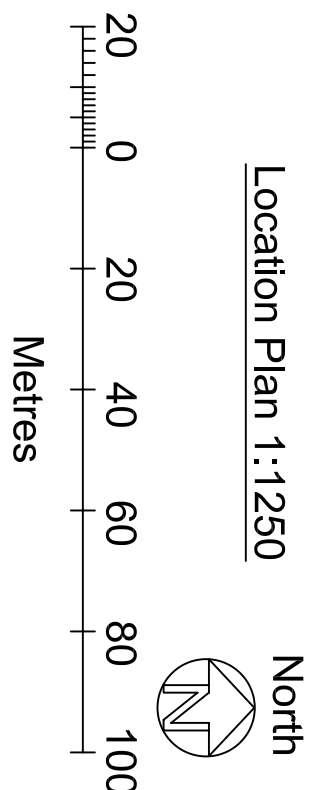

Drawn by	A Harlow & Son 01225 938329		
Proposed Office Layout at			
Unit B3			
Ashville Centre			
Commerce Way			
Melksham			
Wiltshire			
SN12 6ZE			
A1 Papersize			
Scale	1:50, 1:1250		Drawing No AH2026/47
Date	5th June 2026		Sheet 2 of 2