
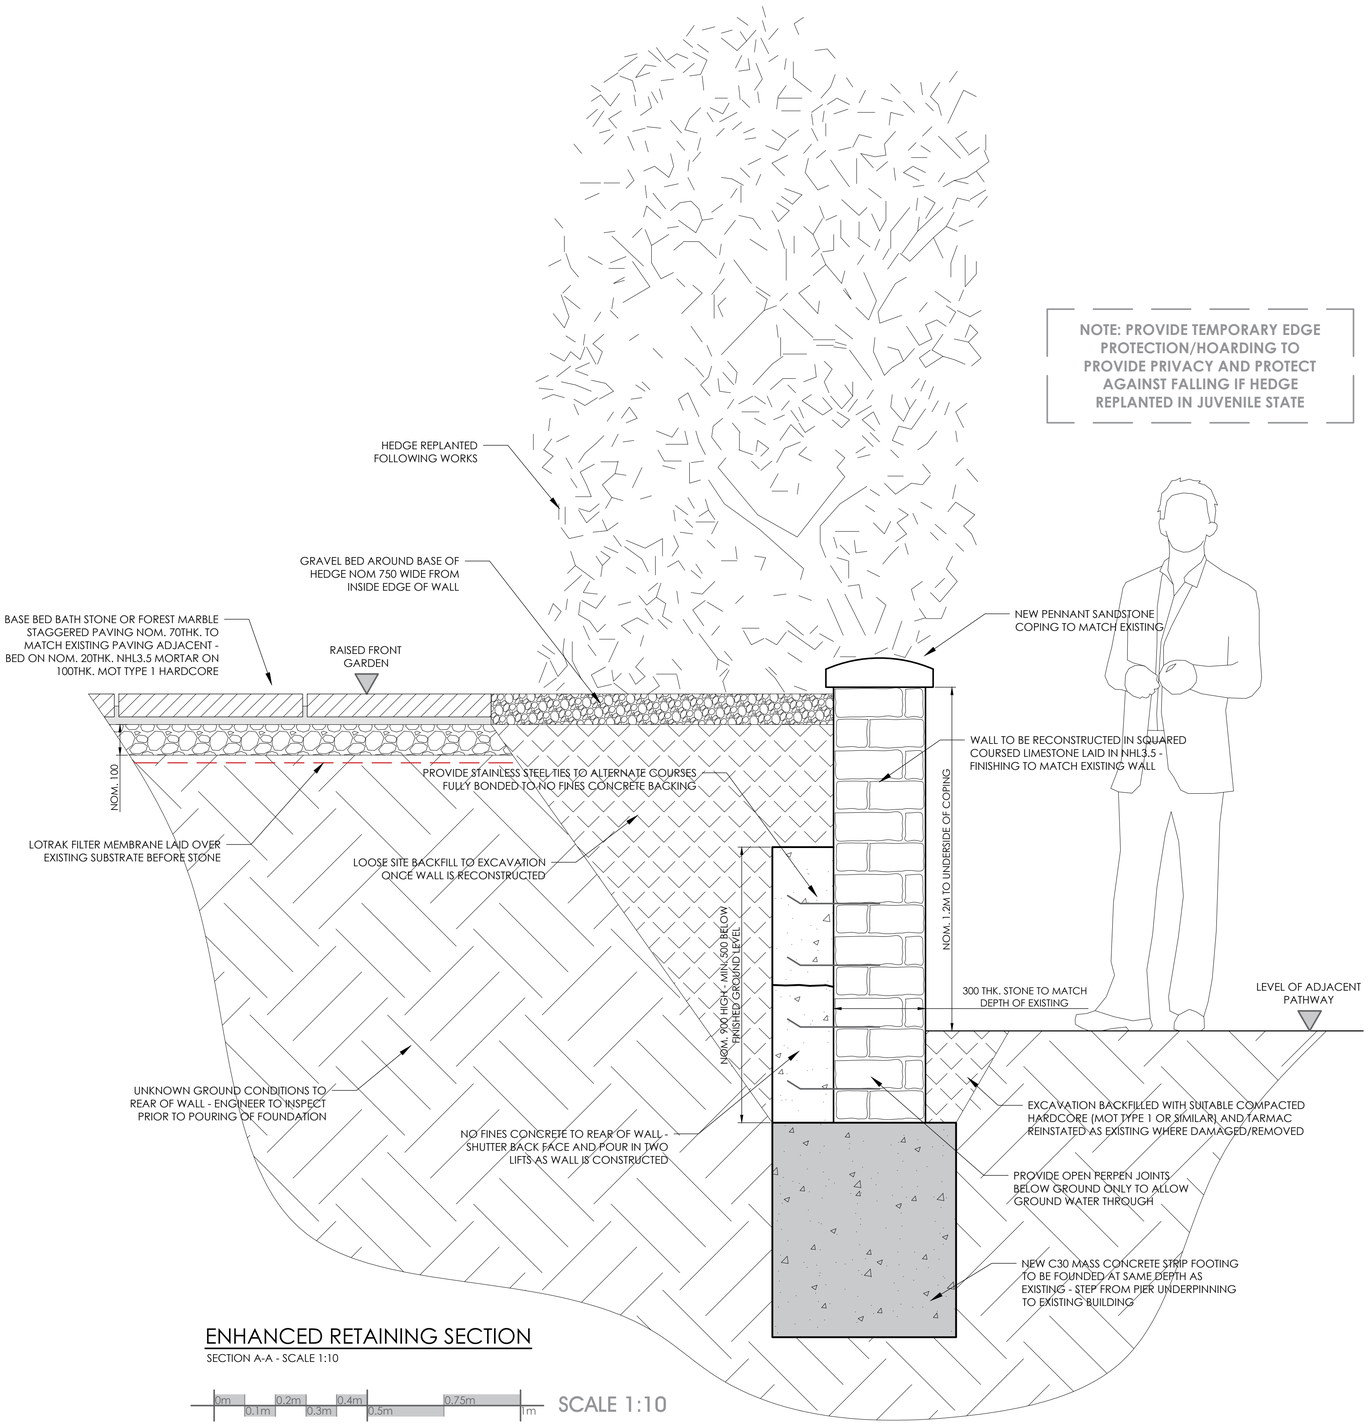


NOTE: PROVIDE TEMPORARY EDGE PROTECTION/HOARDING TO PROVIDE PRIVACY AND PROTECT AGAINST FALLING IF HEDGE REPLANTED IN JUVENILE STATE

ENHANCED RETAINING SECTION

SECTION A-A - SCALE 1:10

0m 0.1m 0.2m 0.3m 0.4m 0.5m 0.75m 1m SCALE 1:10

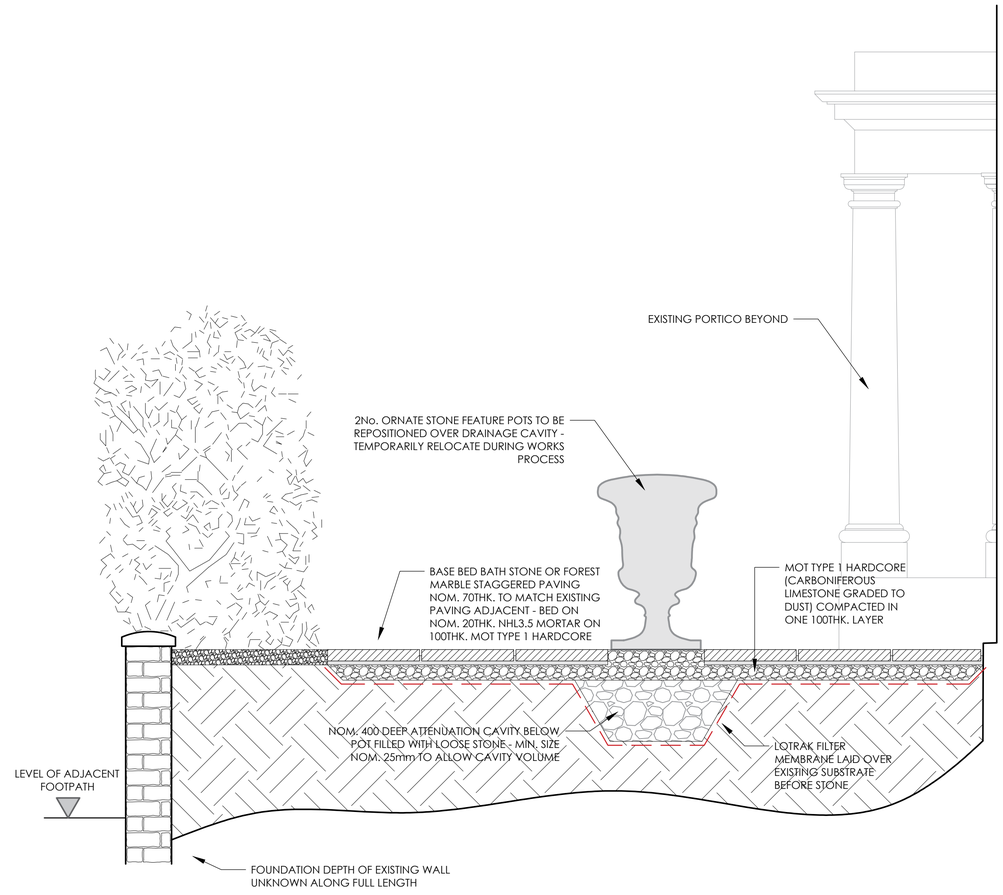

DRAINAGE CAVITY SECTION

SECTION B-B - SCALE 1:20

0m 0.2m 0.4m 0.6m 0.8m 1m 1.5m 2m SCALE 1:20

mark lovell
DESIGN ENGINEERS
6 HIGH STREET, DEVIZES, WILTSHIRE, SN10 1AT
TEL: 01380 724 213
WEB: www.mlde.co.uk

client: MR. L. MUJEGU

project: KINGSTON HOUSE, 13 THE CAUSEWAY, CHIPPENHAM

job no./drg. no.: 4677-003

drg. title: PROPOSED DETAIL SECTIONS

scale: AS SHOWN @ A1

drawn by: JG

date: MARCH 2026

checked: ML

approved: ML

notes: ISSUE FOR LISTED BUILDING CONSENT

THIS DRAWING IS TO BE READ IN CONJUNCTION WITH ALL RELEVANT CONSULTANT'S DETAILS & MLDE PROJECT SPECIFICATION.
ALL DIMENSIONS ARE IN MILLIMETERS UNLESS NOTED OTHERWISE.
DO NOT SCALE FROM THIS DRAWING
CONTRACTOR TO ENSURE COMPATIBILITY OF ALL ELEMENTS OF WORK DURING CONSTRUCTION AT ALL TIMES.
METHOD STATEMENTS TO BE PROVIDED
IF THERE IS ANY CONFLICTING INFORMATION OR CONFUSION IN ANY ITEM QUERY BEFORE PROCEEDING
ENGINEER TO INSPECT EXCAVATION PRIOR TO CONSTRUCTION OF CRANE MAT

REV A - 26/03/2026 - PRELIMINARY ISSUE FOR COMMENT
REV B - 29/04/2026 - UPDATED FOR LISTED BUILDING CONSENT
REV C - 29/05/2026 - ISSUED FOR LISTED BUILDING CONSENT

A
B
C