
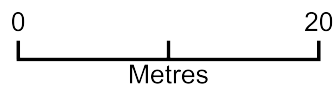


Manor Farm - Garden Shed

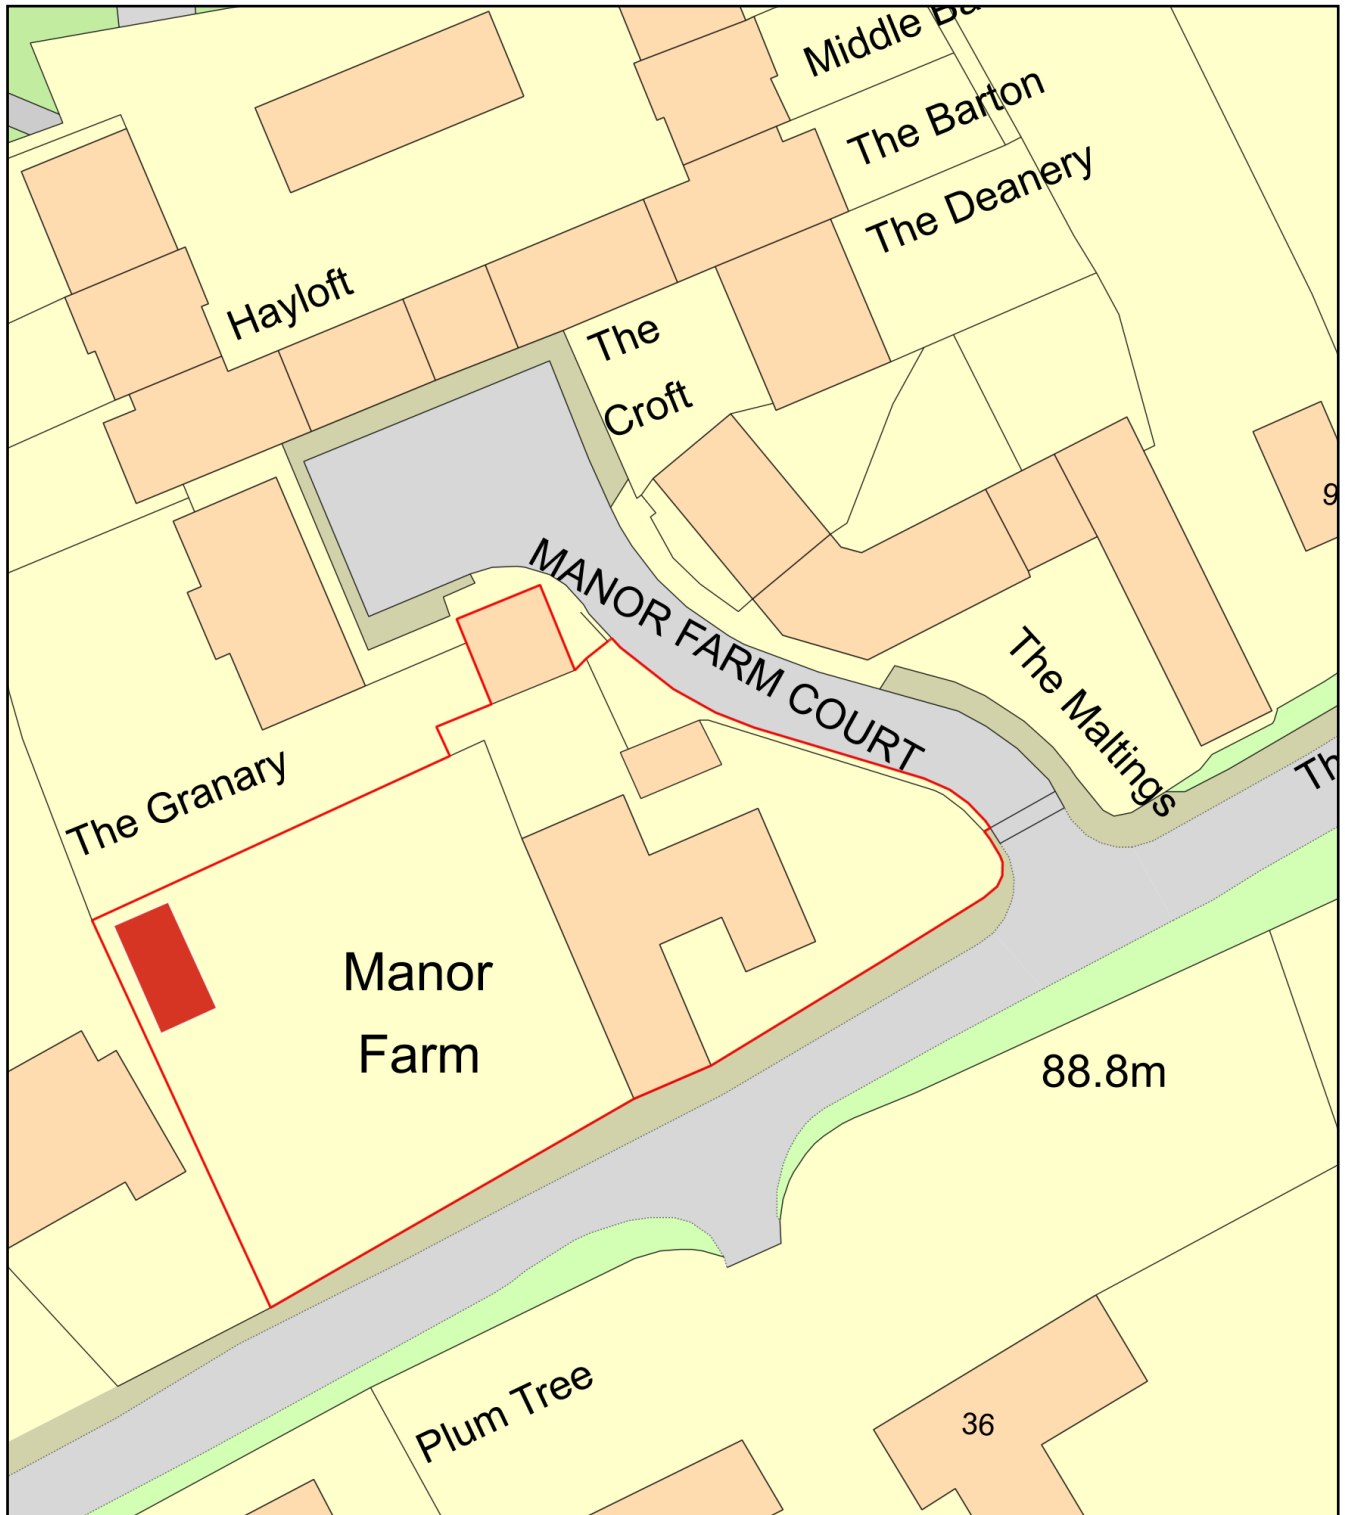

Plan Produced for: Mr & Mrs Ralley

Date Produced: 06 Jun 2026

Plan Reference Number: TQRQM26157112859972

Scale: 1:500 @ A4