


Side Elevations– Agricultural Building

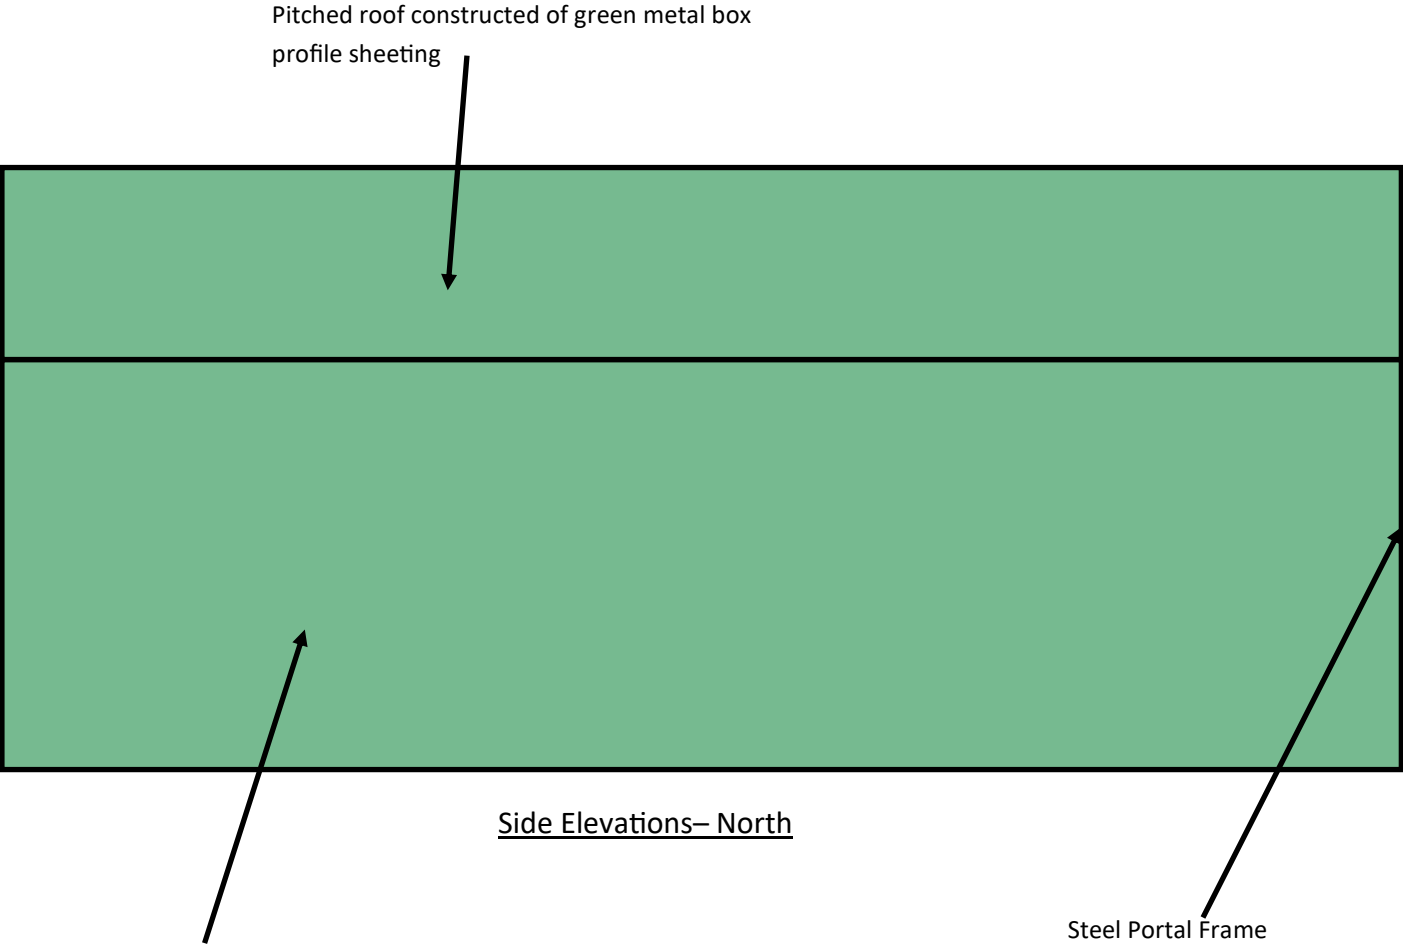

Side Elevations– North

Cladded with green metal box profile sheeting

Steel Portal Frame

Project

A Prior Approval application to construct
an agricultural building:

Land off the Braydon Road

Leigh

Swindon

Wilts

SN6 6RQ

Proposed Gable End Elevations

1 of 2

Scale of 1:100 @ A4

