




Render wall with brick DPC banding and stone coping.

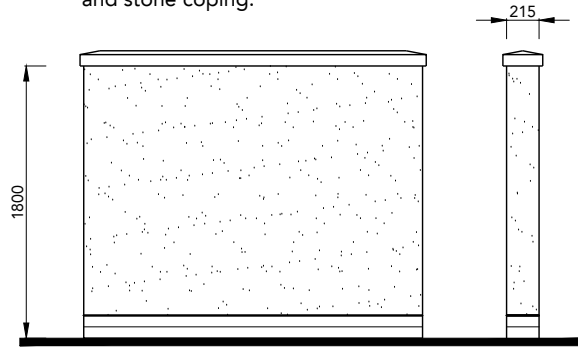

Two courses of tile creasing set in mortar with brick capping and plinth.

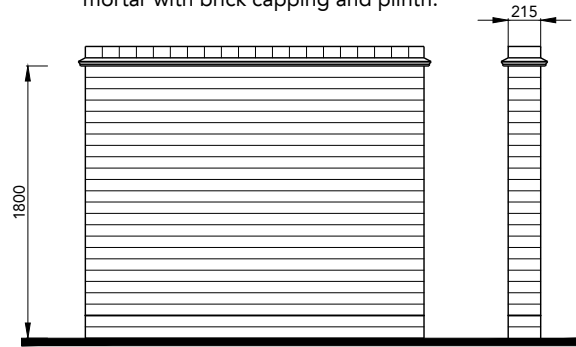

Stone wall with brick DPC banding and stone coping.

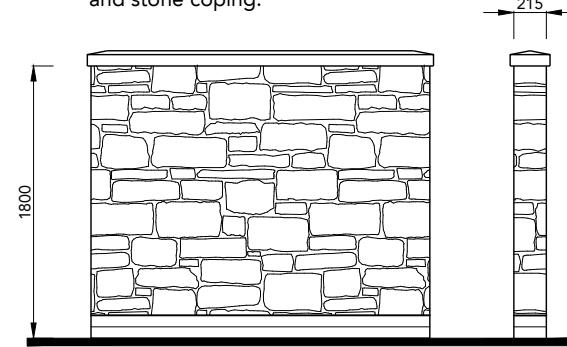

ALLISON
HOMES


REVISION/S:

- A. 2026-05-19. 1800mm high timber closeboard fence with 450mm instant hedge removed and 1800mm High Screen wall detailing updated. CM/DGK


1800mm High Render Screen Wall

1800mm High Brick Screen Wall


1800mm High Recon Stone Screen Wall

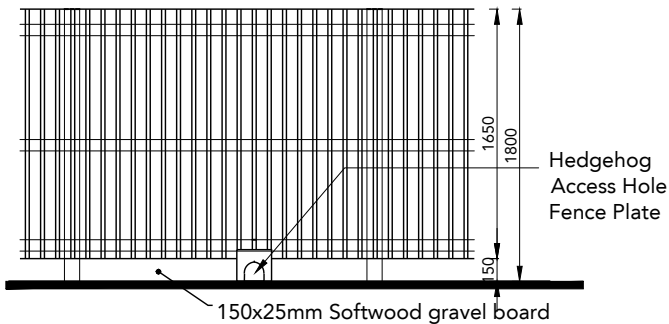

1800mm High Timber Close Board Fence

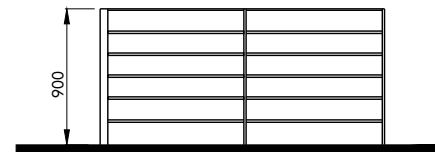

900mm High Estate Railing

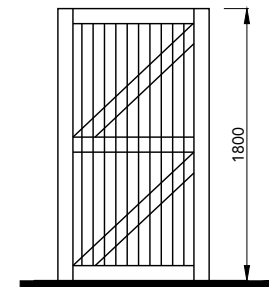

1800mm High Timber Single Side Access Gate

NOTE: FOR FACING MATERIALS REFER TO MATERIALS LAYOUT 0841-108.

SPITFIRE ROAD, CALNE

EXTERNAL DETAILING

DATE : OCTOBER 2025

DRAWN : DGK

DRAWING TITLE : EXTERNAL DETAILING

DRAWING NO : 0841-106

SCALE : 1:50 @ A4 0 0.5 1 1.5 [m]

The Distillery, The Old Brewery Office Park,
7 - 11 Lodway, Pill, Bristol BS20 0DH
T. 01275 813380 E: admin@focusdp.com
www.focusdp.com

