


Planning

CLIENT


Mr & Mrs Viner

ADDRESS


LOWER BARN
ROWARD FARM
DRAYCOT CERNE
CHIPPENHAM
SN15 4SG

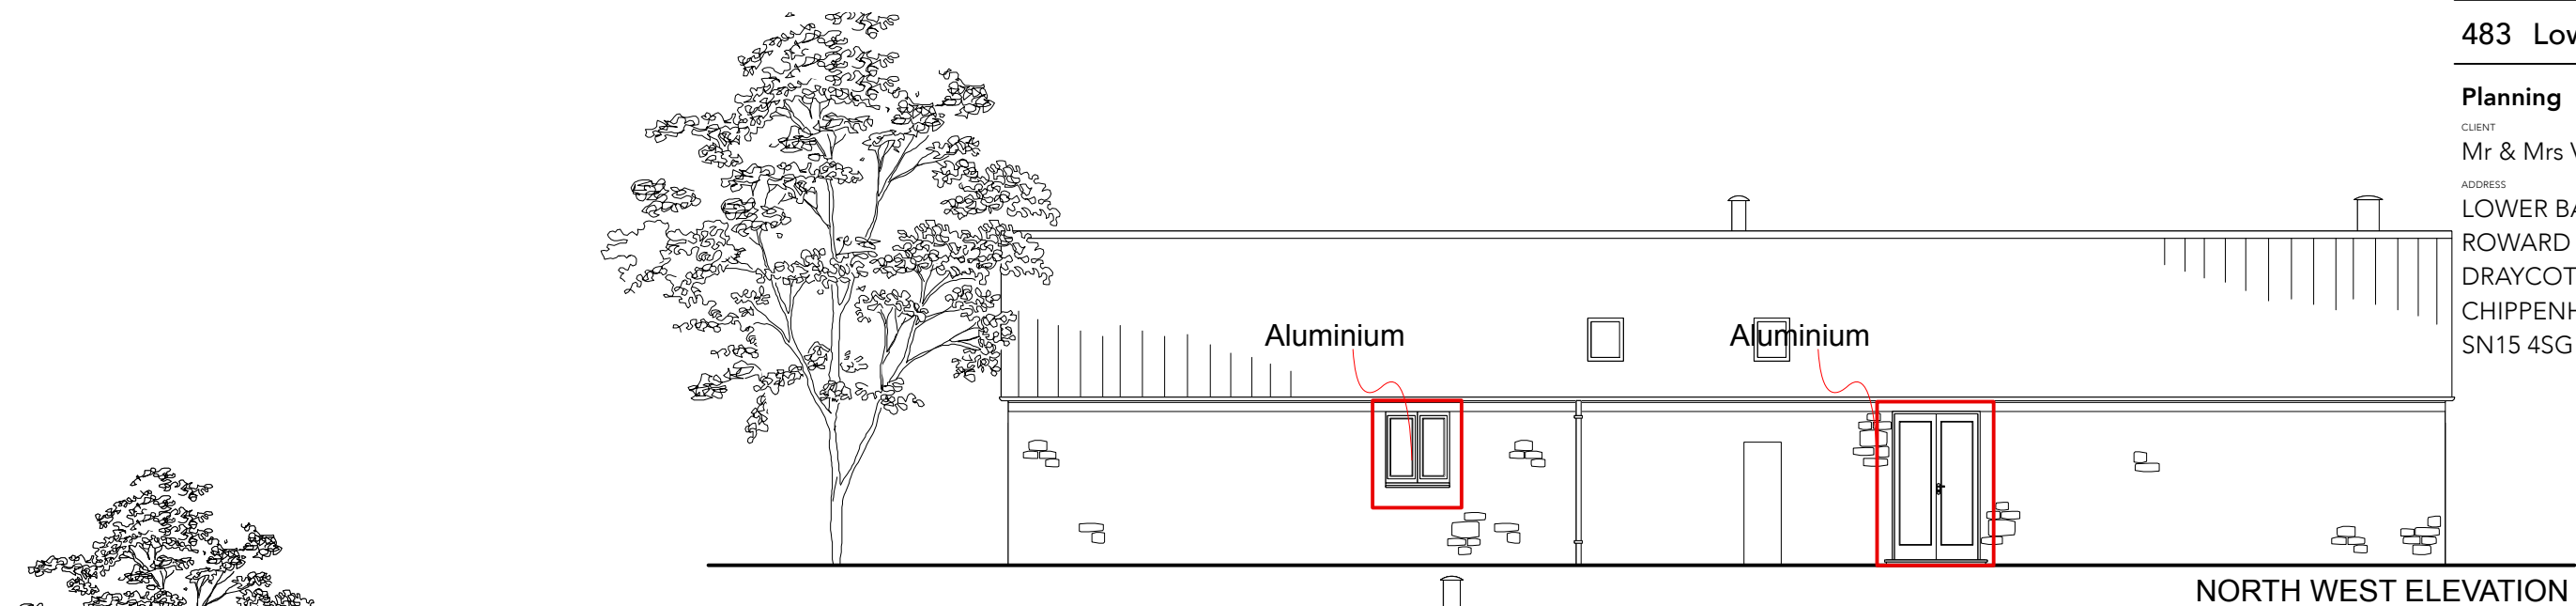


NORTH WEST ELEVATION

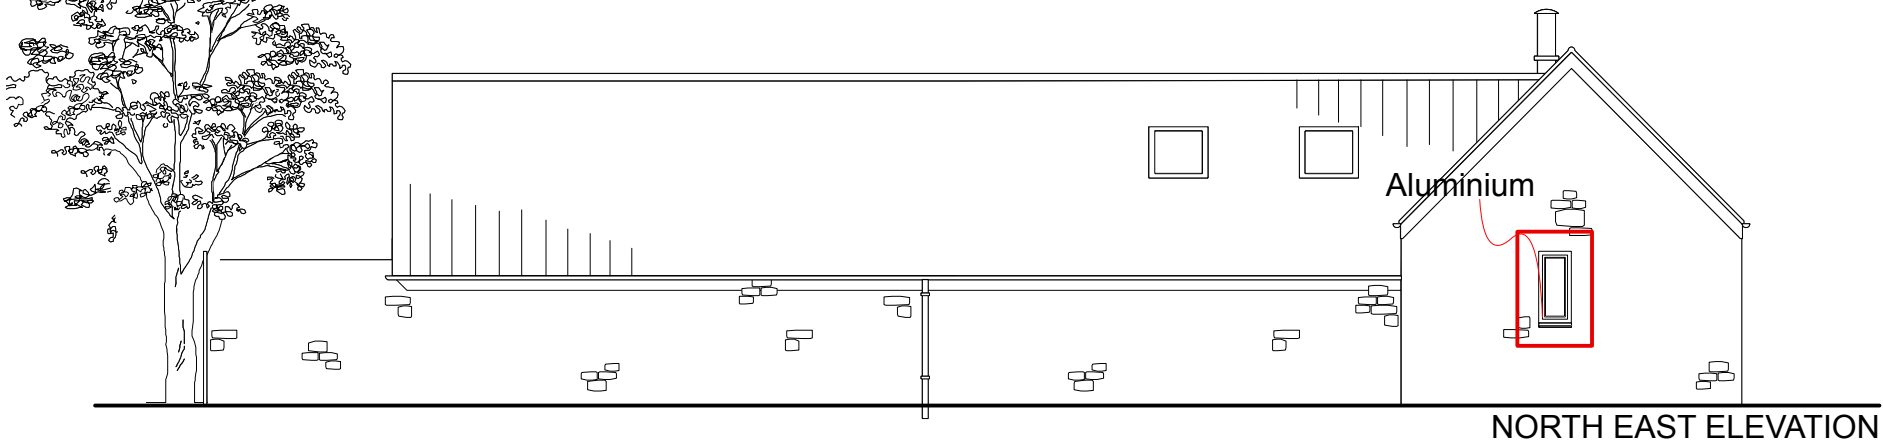


NORTH EAST ELEVATION

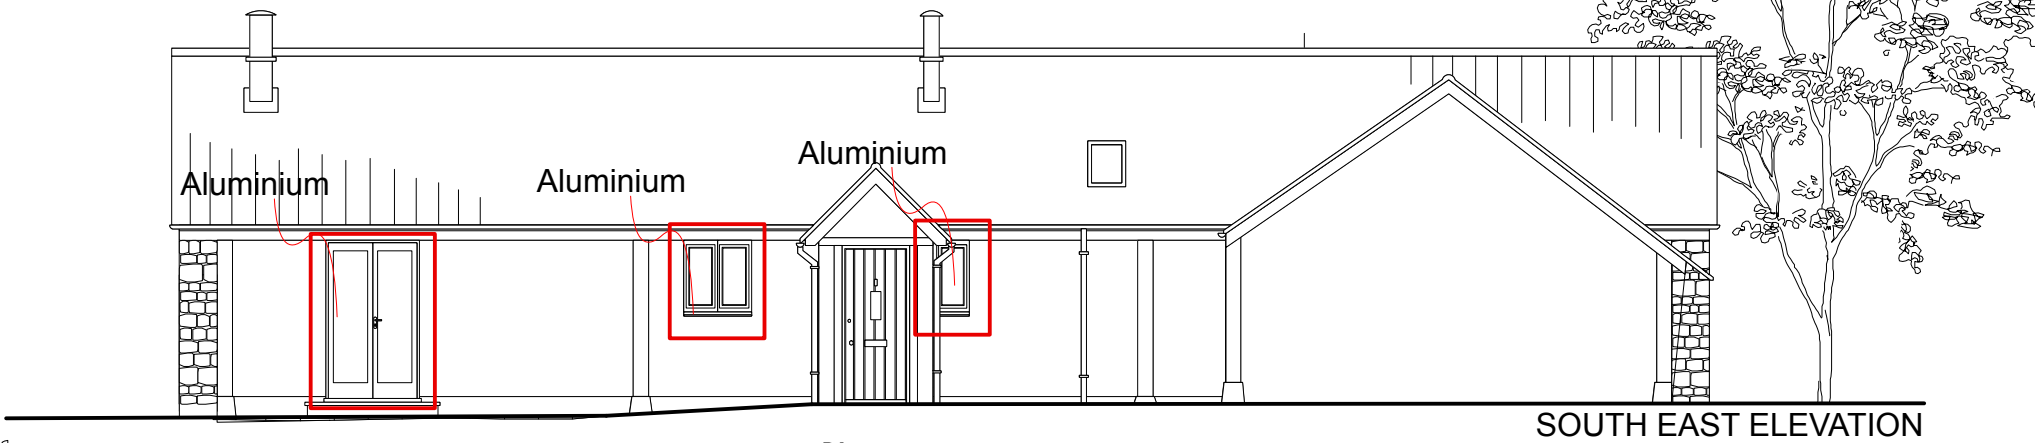

SOUTH EAST ELEVATION

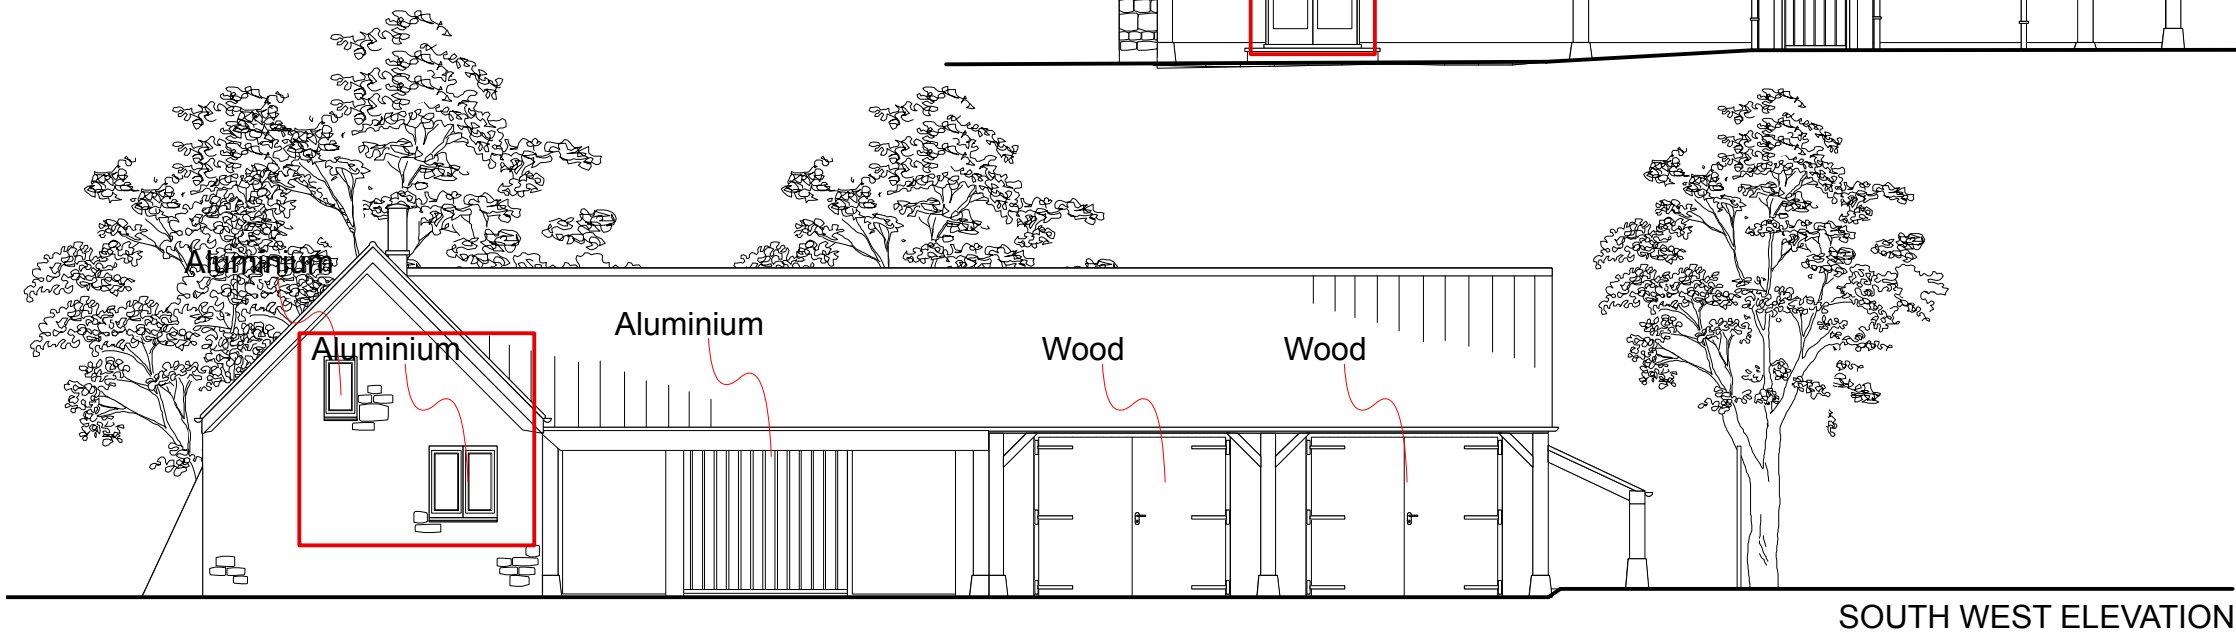

SOUTH WEST ELEVATION

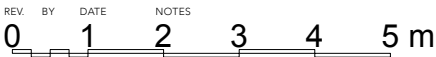

Pr Elevations

PROJECT	STAGE	DRAWING	REV	DRAWN
483	PL	- 03		RE
SCALE	SIZE	CREATION		
1:100	@ A3 L			

* Replacement Windows Highlighted With Red Border