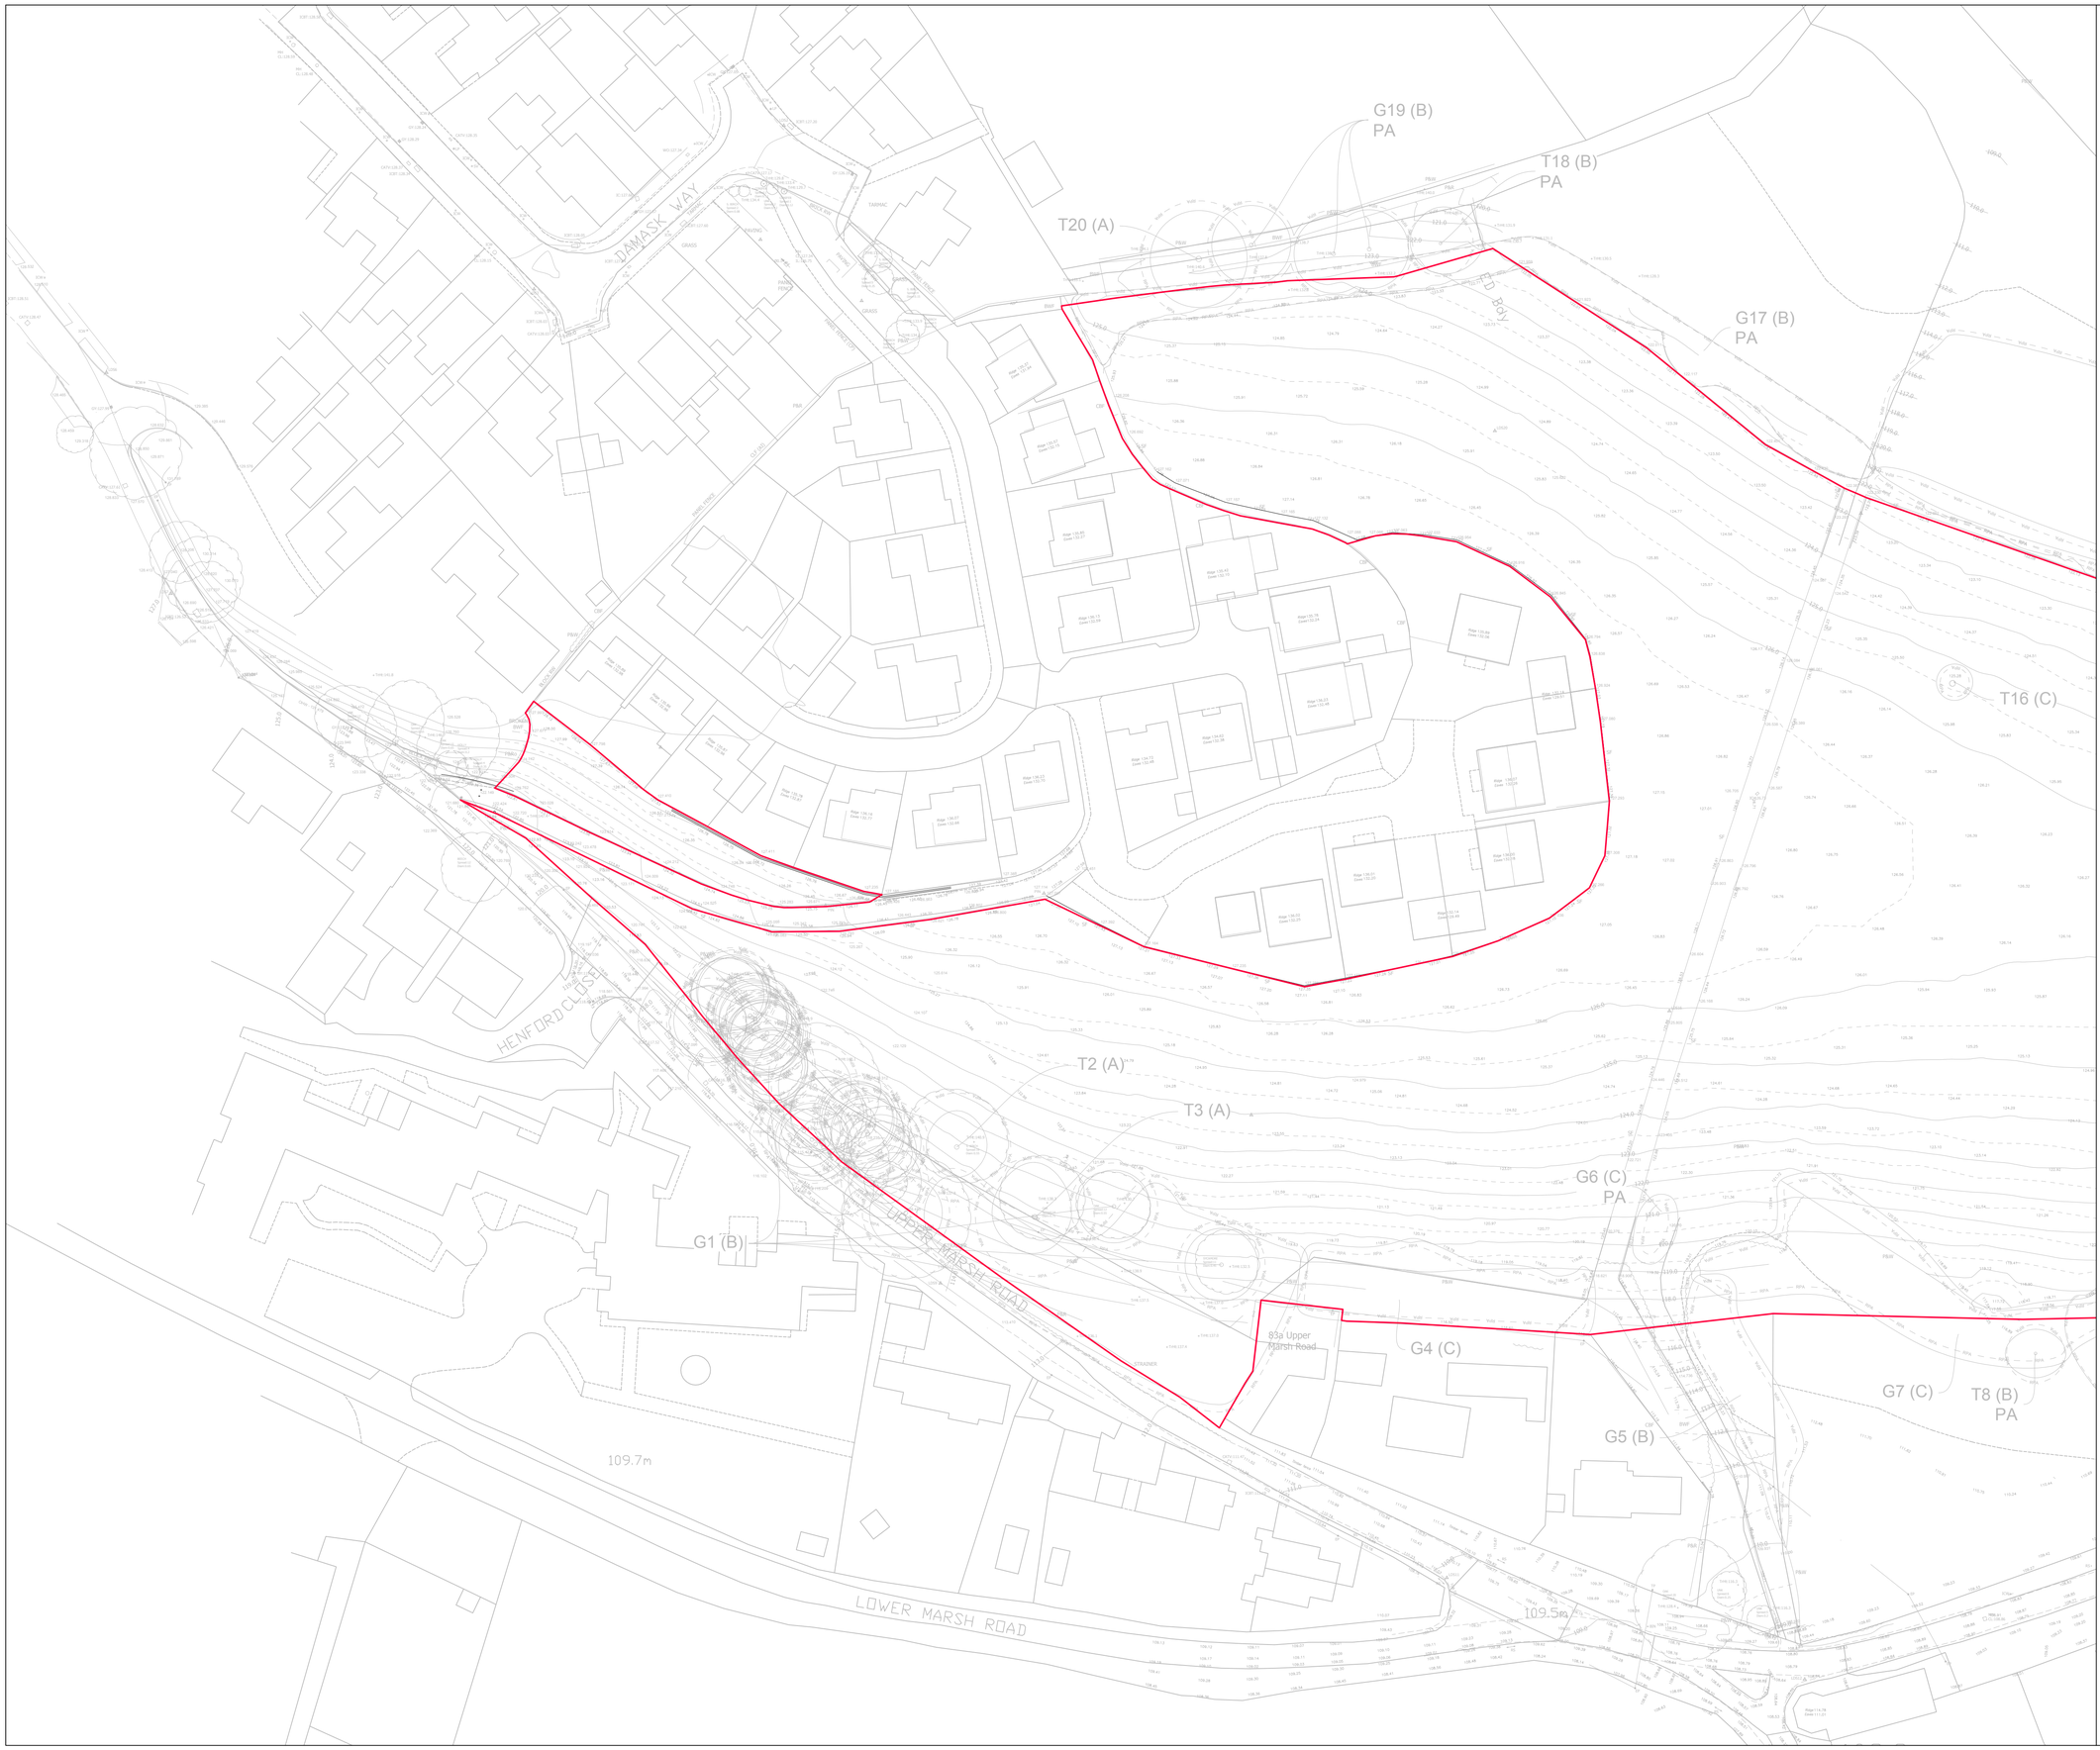

NOTES:

Application boundary

0 5 10 50

REV	NOTES	DATE
	Damask Way, Warminster Existing Site Layout (1 of 2)	/
		JH/DH
	240707 L 01 02 1:500@A1	Mar 26

CliftonEmerydesign

Herns House 84 Longbrook Street Exeter, Devon, EX4 6AP
T: 01392 368866 W: www.cliftonemerydesign.co.uk M: mail@cliftonemerydesign.co.uk

DRAWING–STATUS Planning

CONTRACTORS MUST CHECK ALL DIMENSIONS ON SITE, ONLY FIGURED DIMENSIONS ARE TO BE WORKED FROM. THIS DRAWING IS COPYRIGHT.