

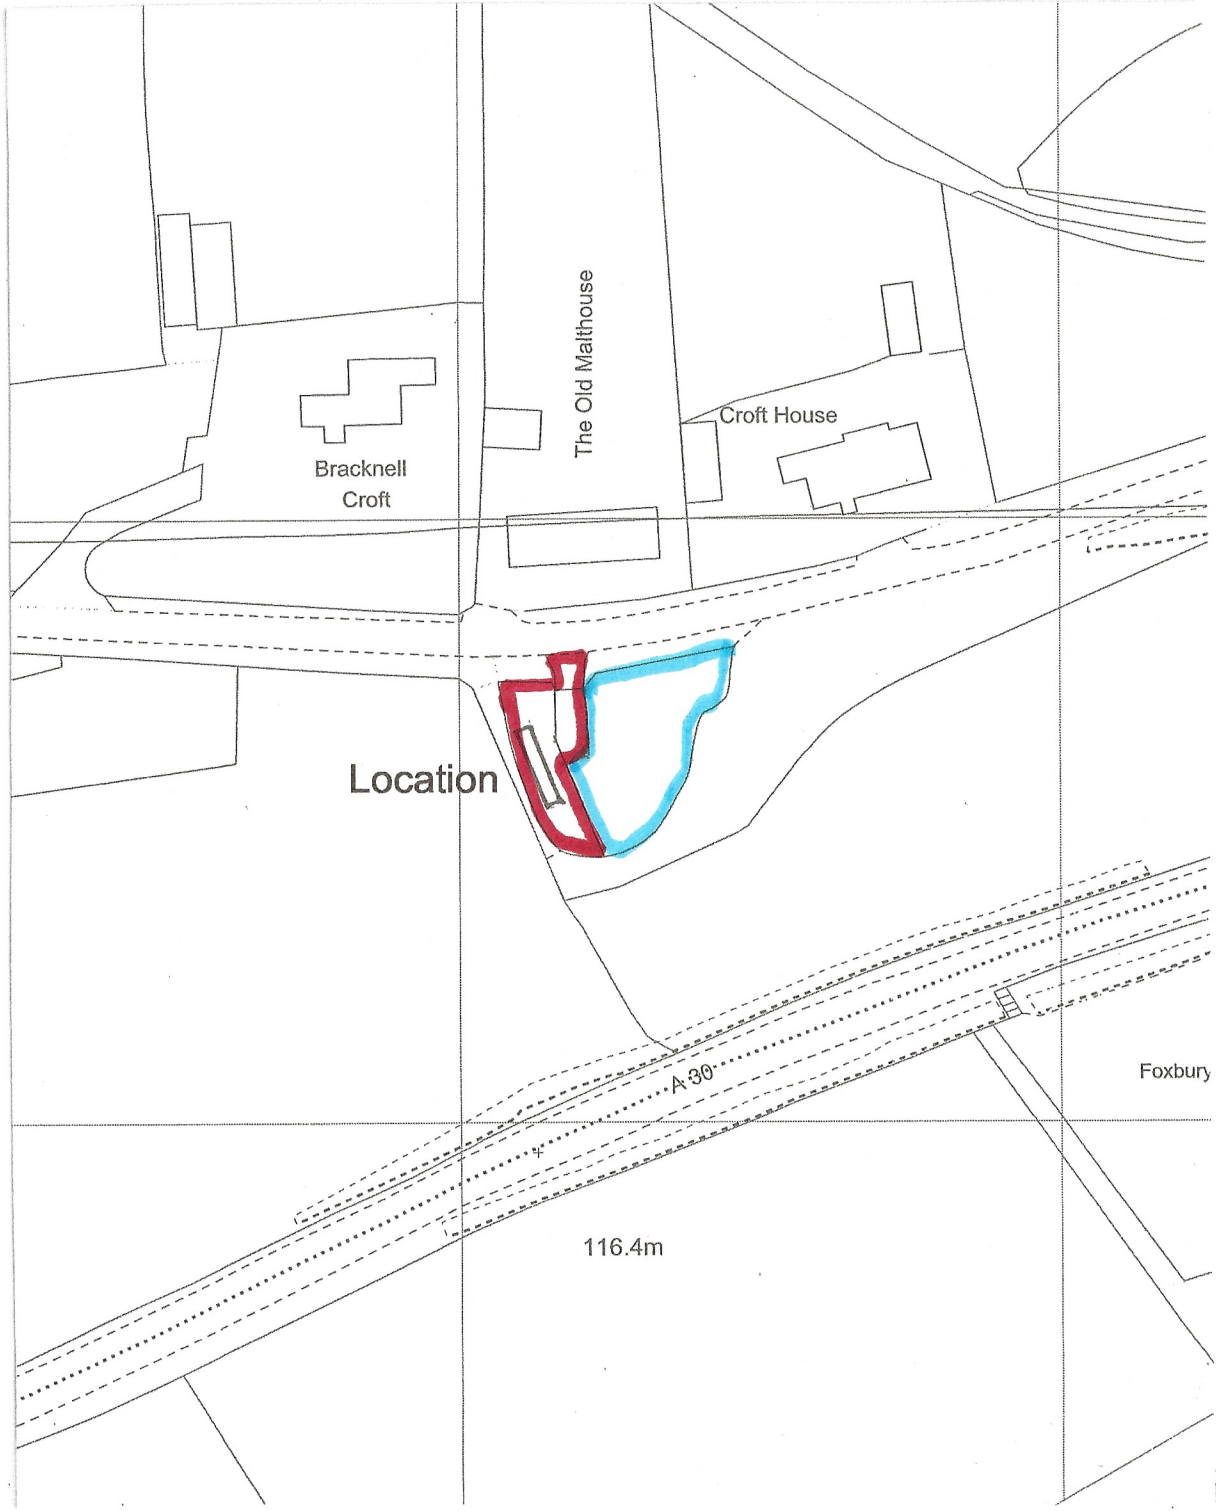
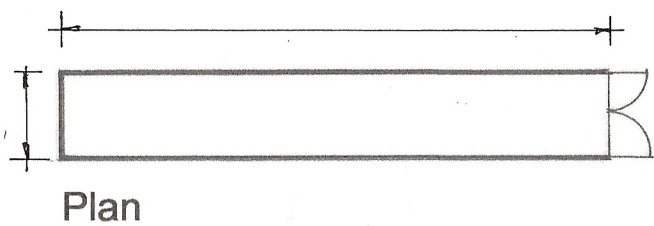


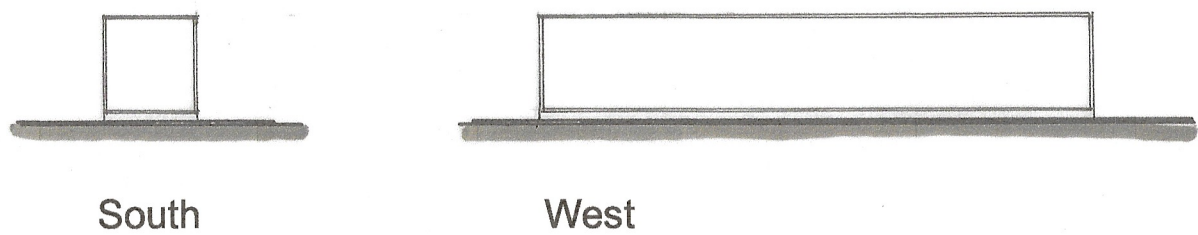


Location Plan 1-1250  
Crown Copyright Reserved  
Licence number 100007045

1-1250  
0 20 40 m @ A2


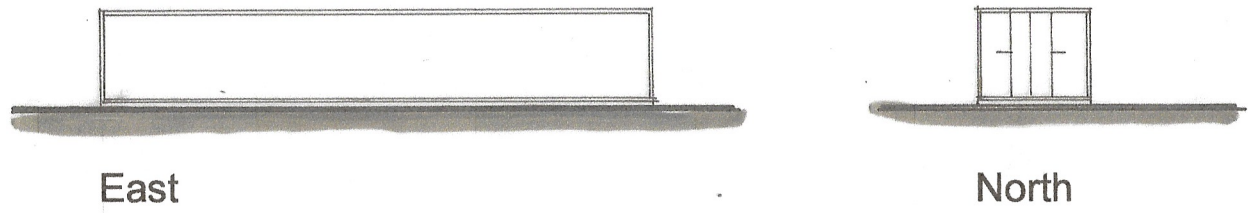


Plan and Elevations of Container 1-200

1-200  
0 5 10 m @ A2

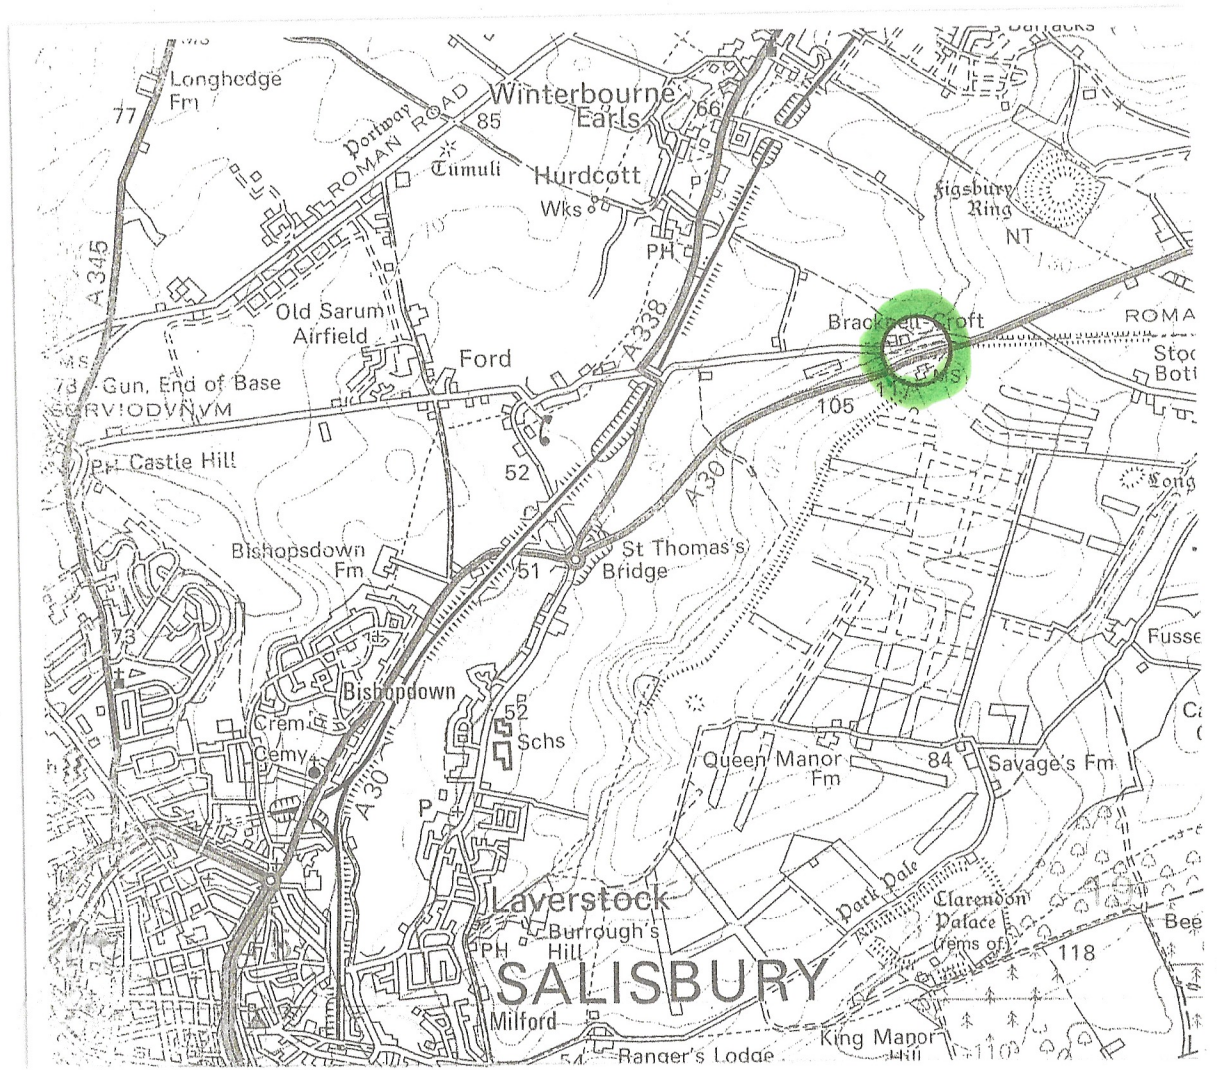

Area Plan for Information Only  
Not to scale

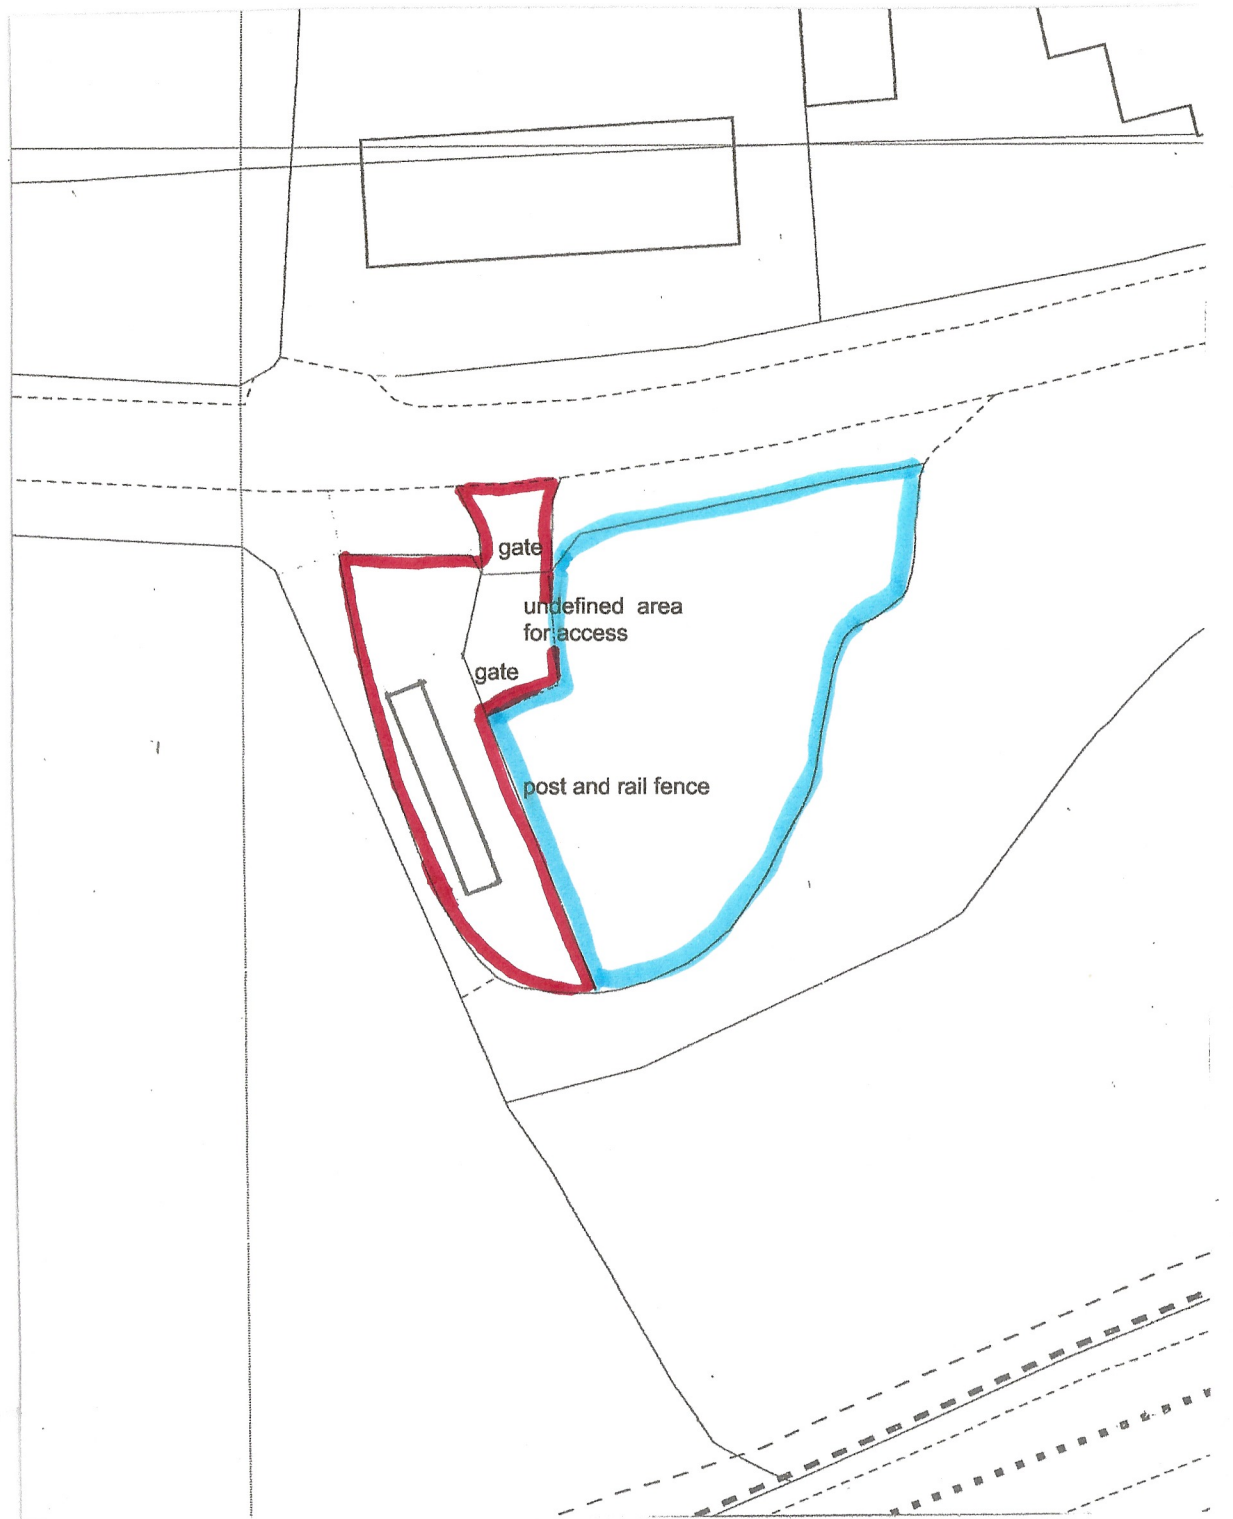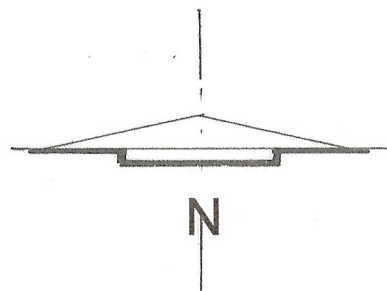

Block Plan 1-500

1-500  
0 10 20 m @ A2

**Damen Associates Ltd**  
Architectural Services

Kingsdown Studio  
Back Drove  
West Winterslow  
Salisbury, Wilts SP5 1SX  
Tel: 01980 863191  
E-mail: burrows.damen@btconnect.com

Mr & Mrs A Morris  
Old Chalk Pit  
Old Malthouse Lane  
Ford  
Salisbury  
SP4 6DR

Certificate of Lawful Use [Existing]

Scale as stated

Date May 2026

Drwg. no.

02926

1

Rev.

This plan is the Surveyors  
COPYRIGHT

PN