






Planning

CLIENT

Mr & Mrs Viner

ADDRESS

LOWER BARN
ROWARD FARM
DRAYCOT CERNE
CHIPPENHAM
SN15 4SG

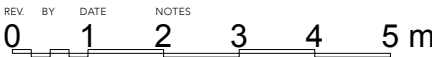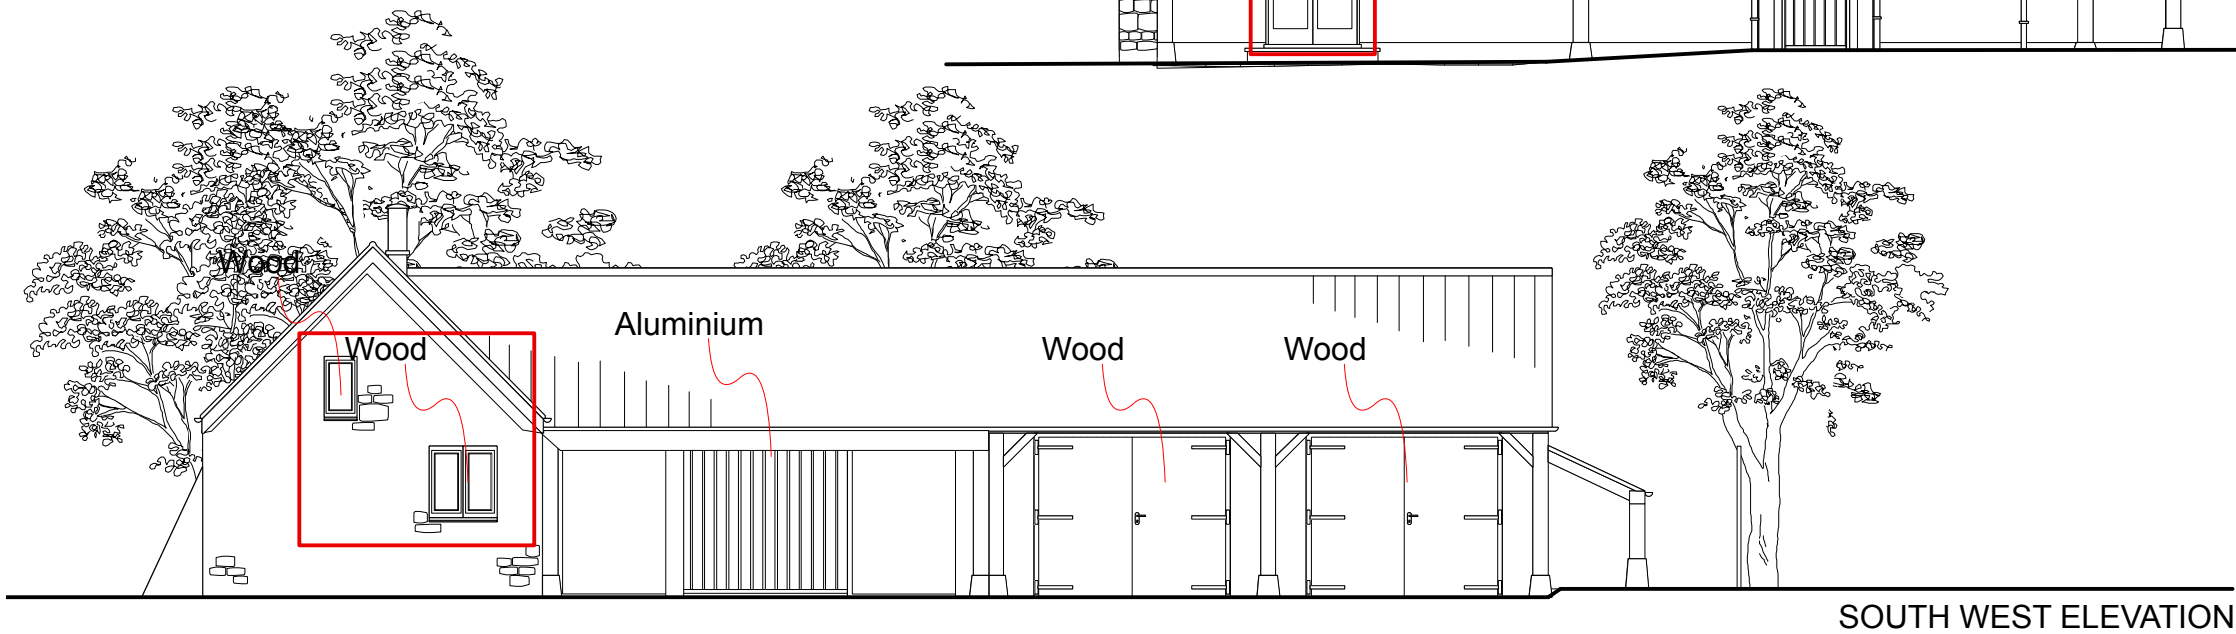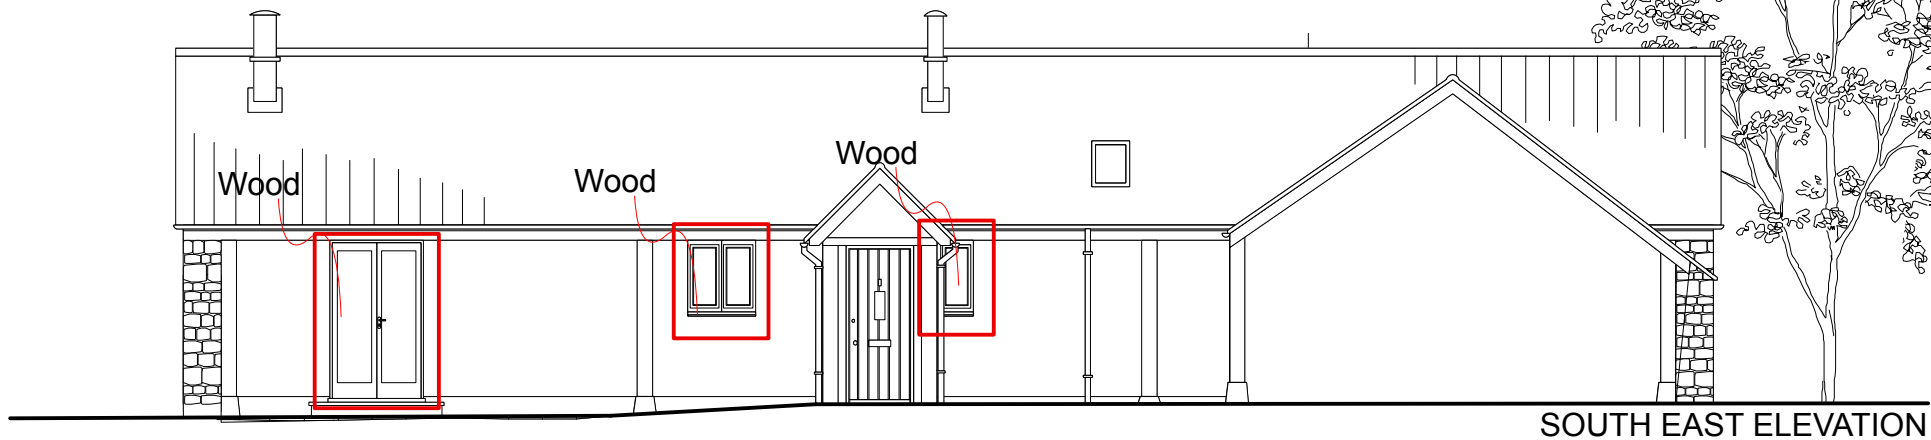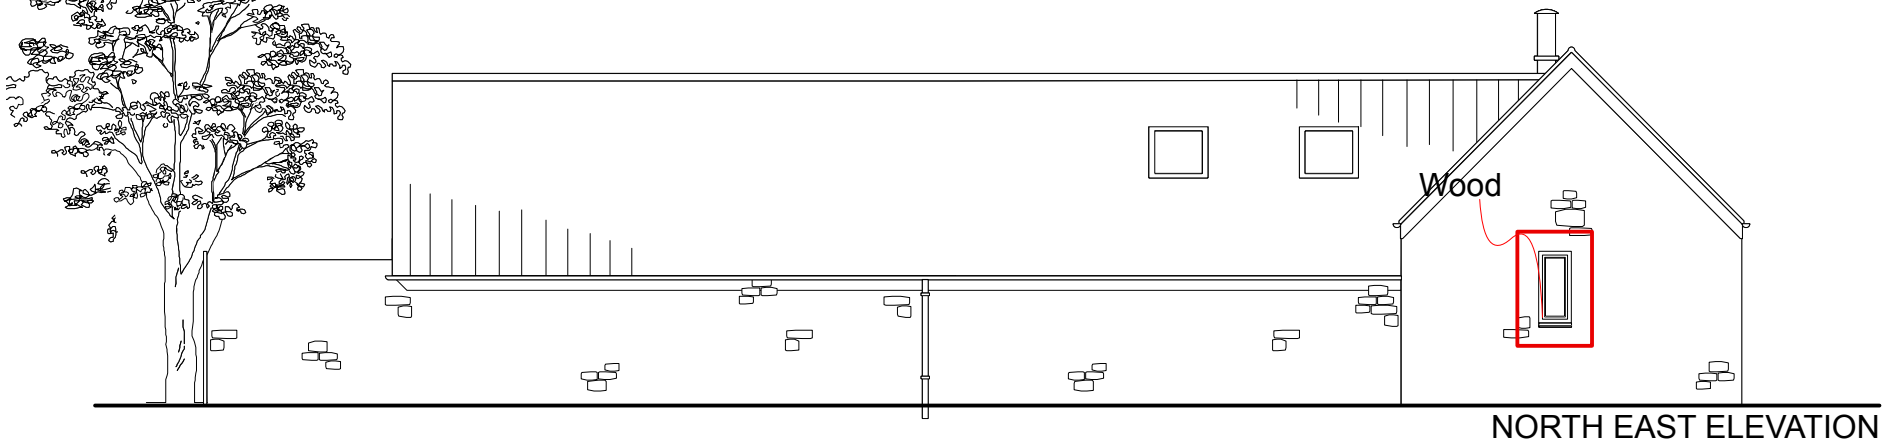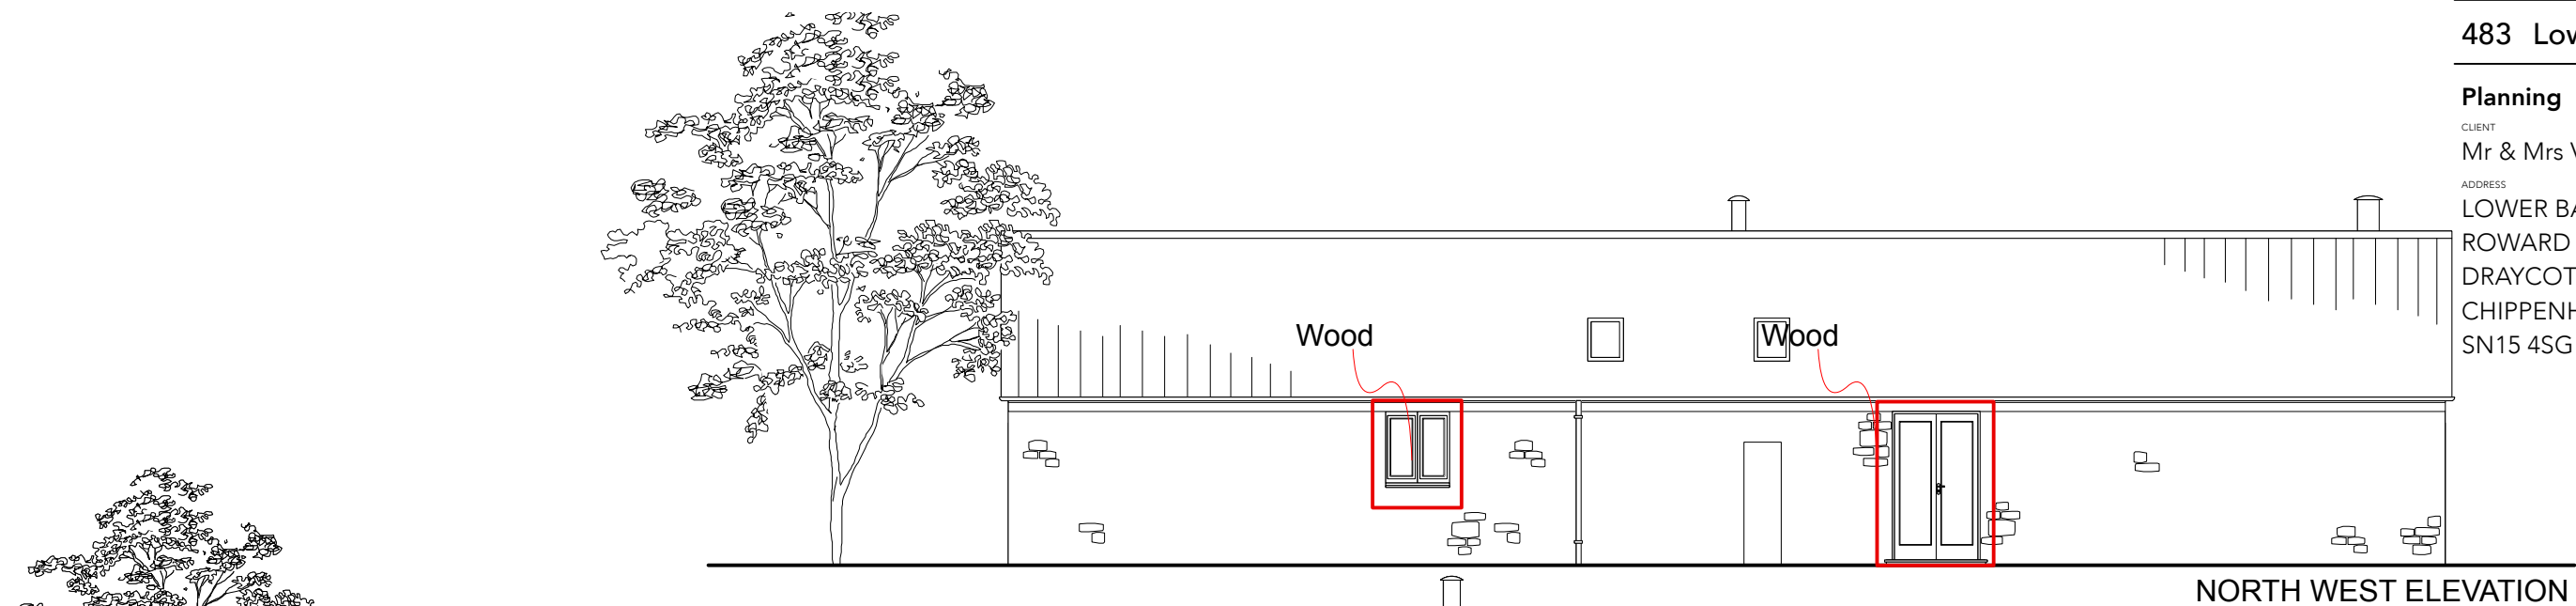

Ex Elevations

PROJECT	STAGE	DRAWING	REV	DRAWN
483 - PL	- 02			RE
SCALE	SIZE	CREATION		
1:100	@ A3 L			

* Replacement Windows Highlighted With Red Border