

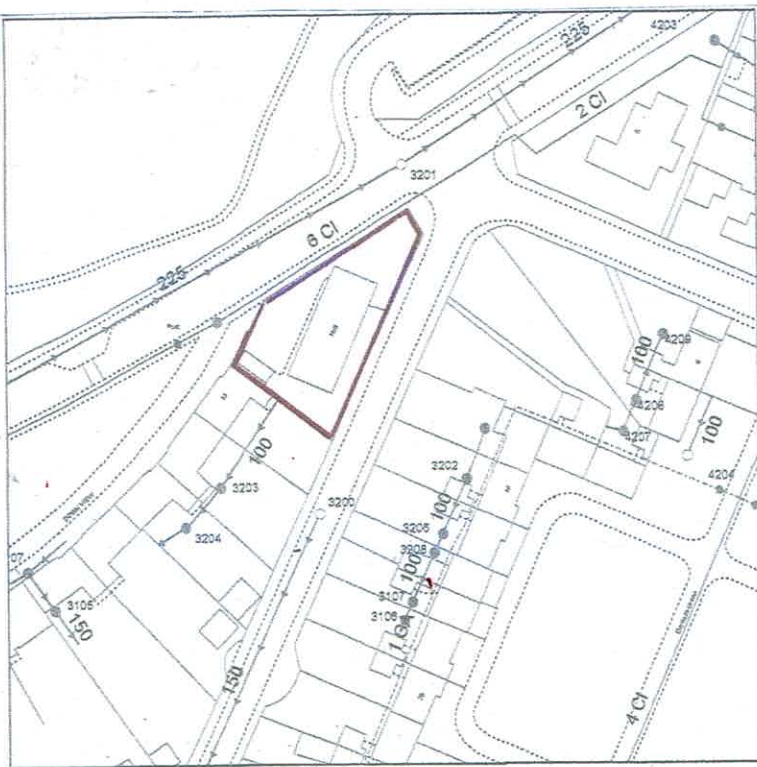


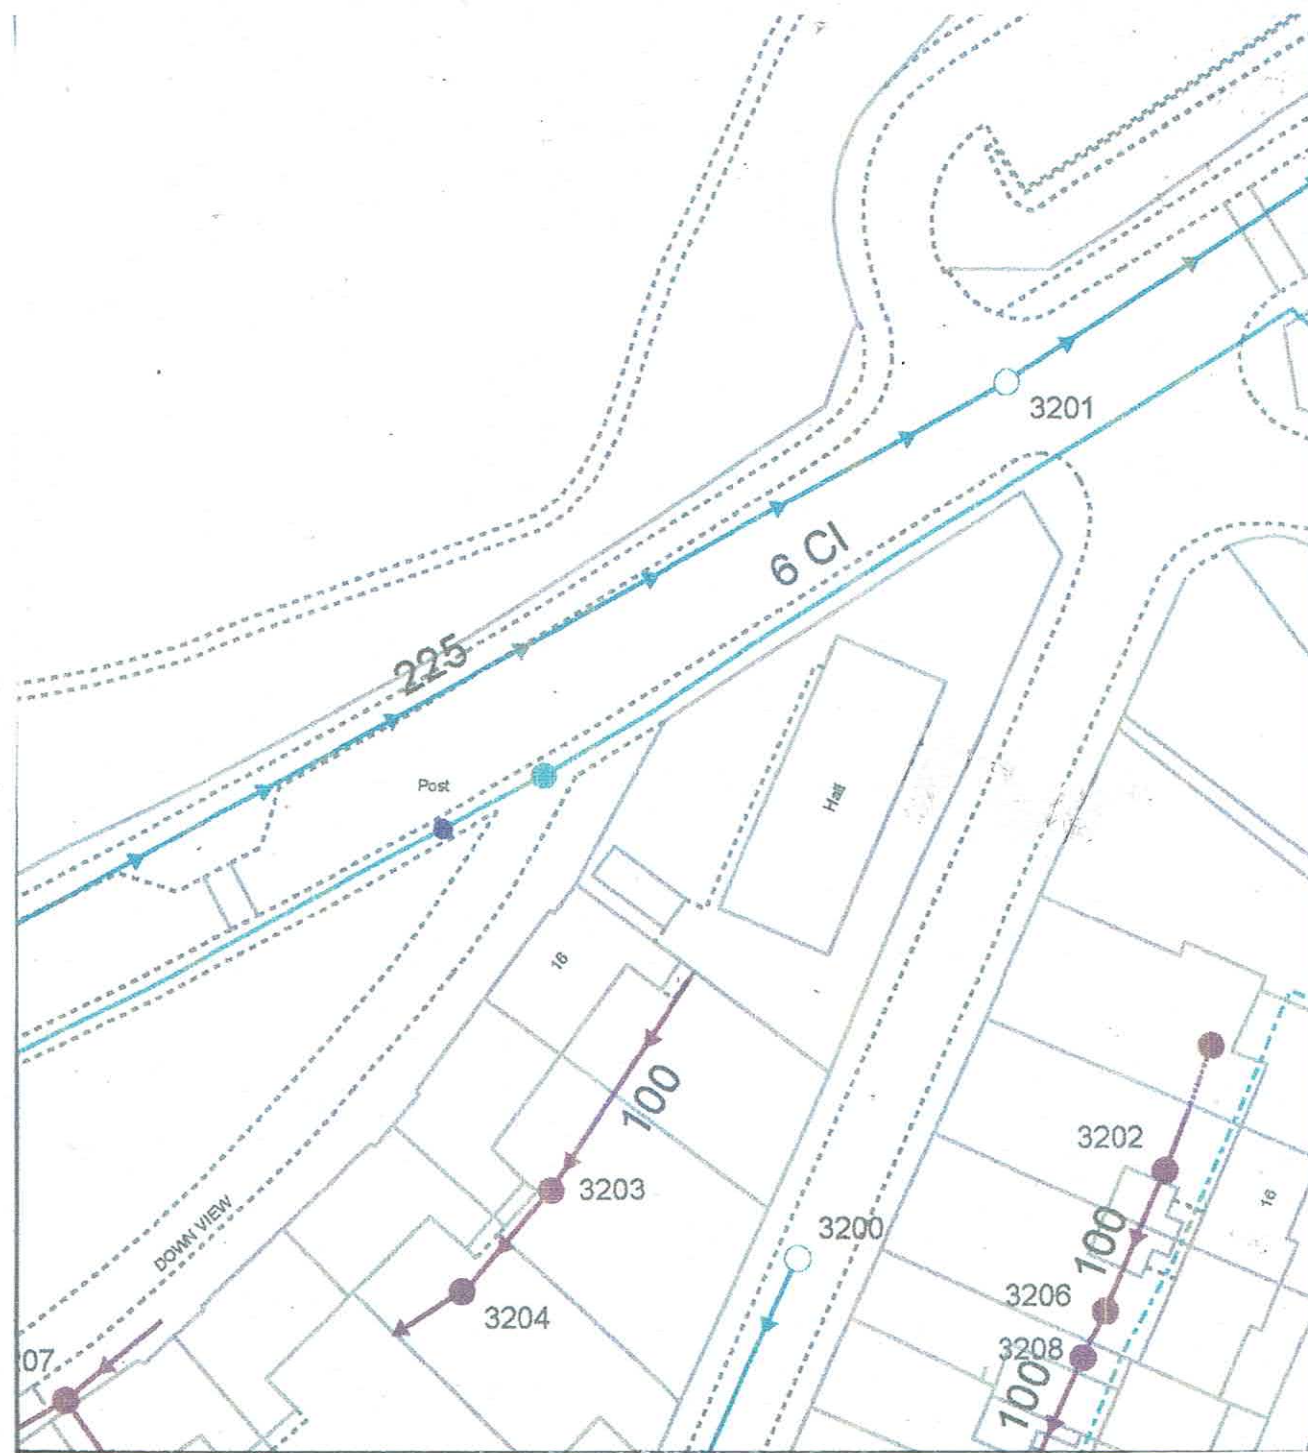

Location Plans 1:1250

3rd Chippenham Scout Group
The Scout Hut
16, Down View
Chippenham
SN140QP

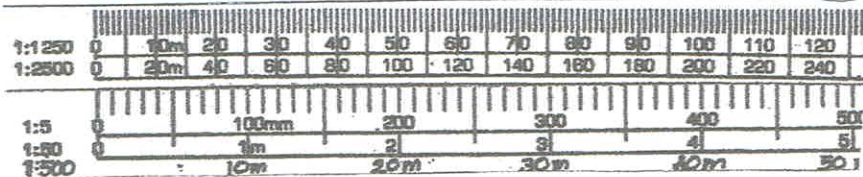

Block Plan 1:500 Existing