


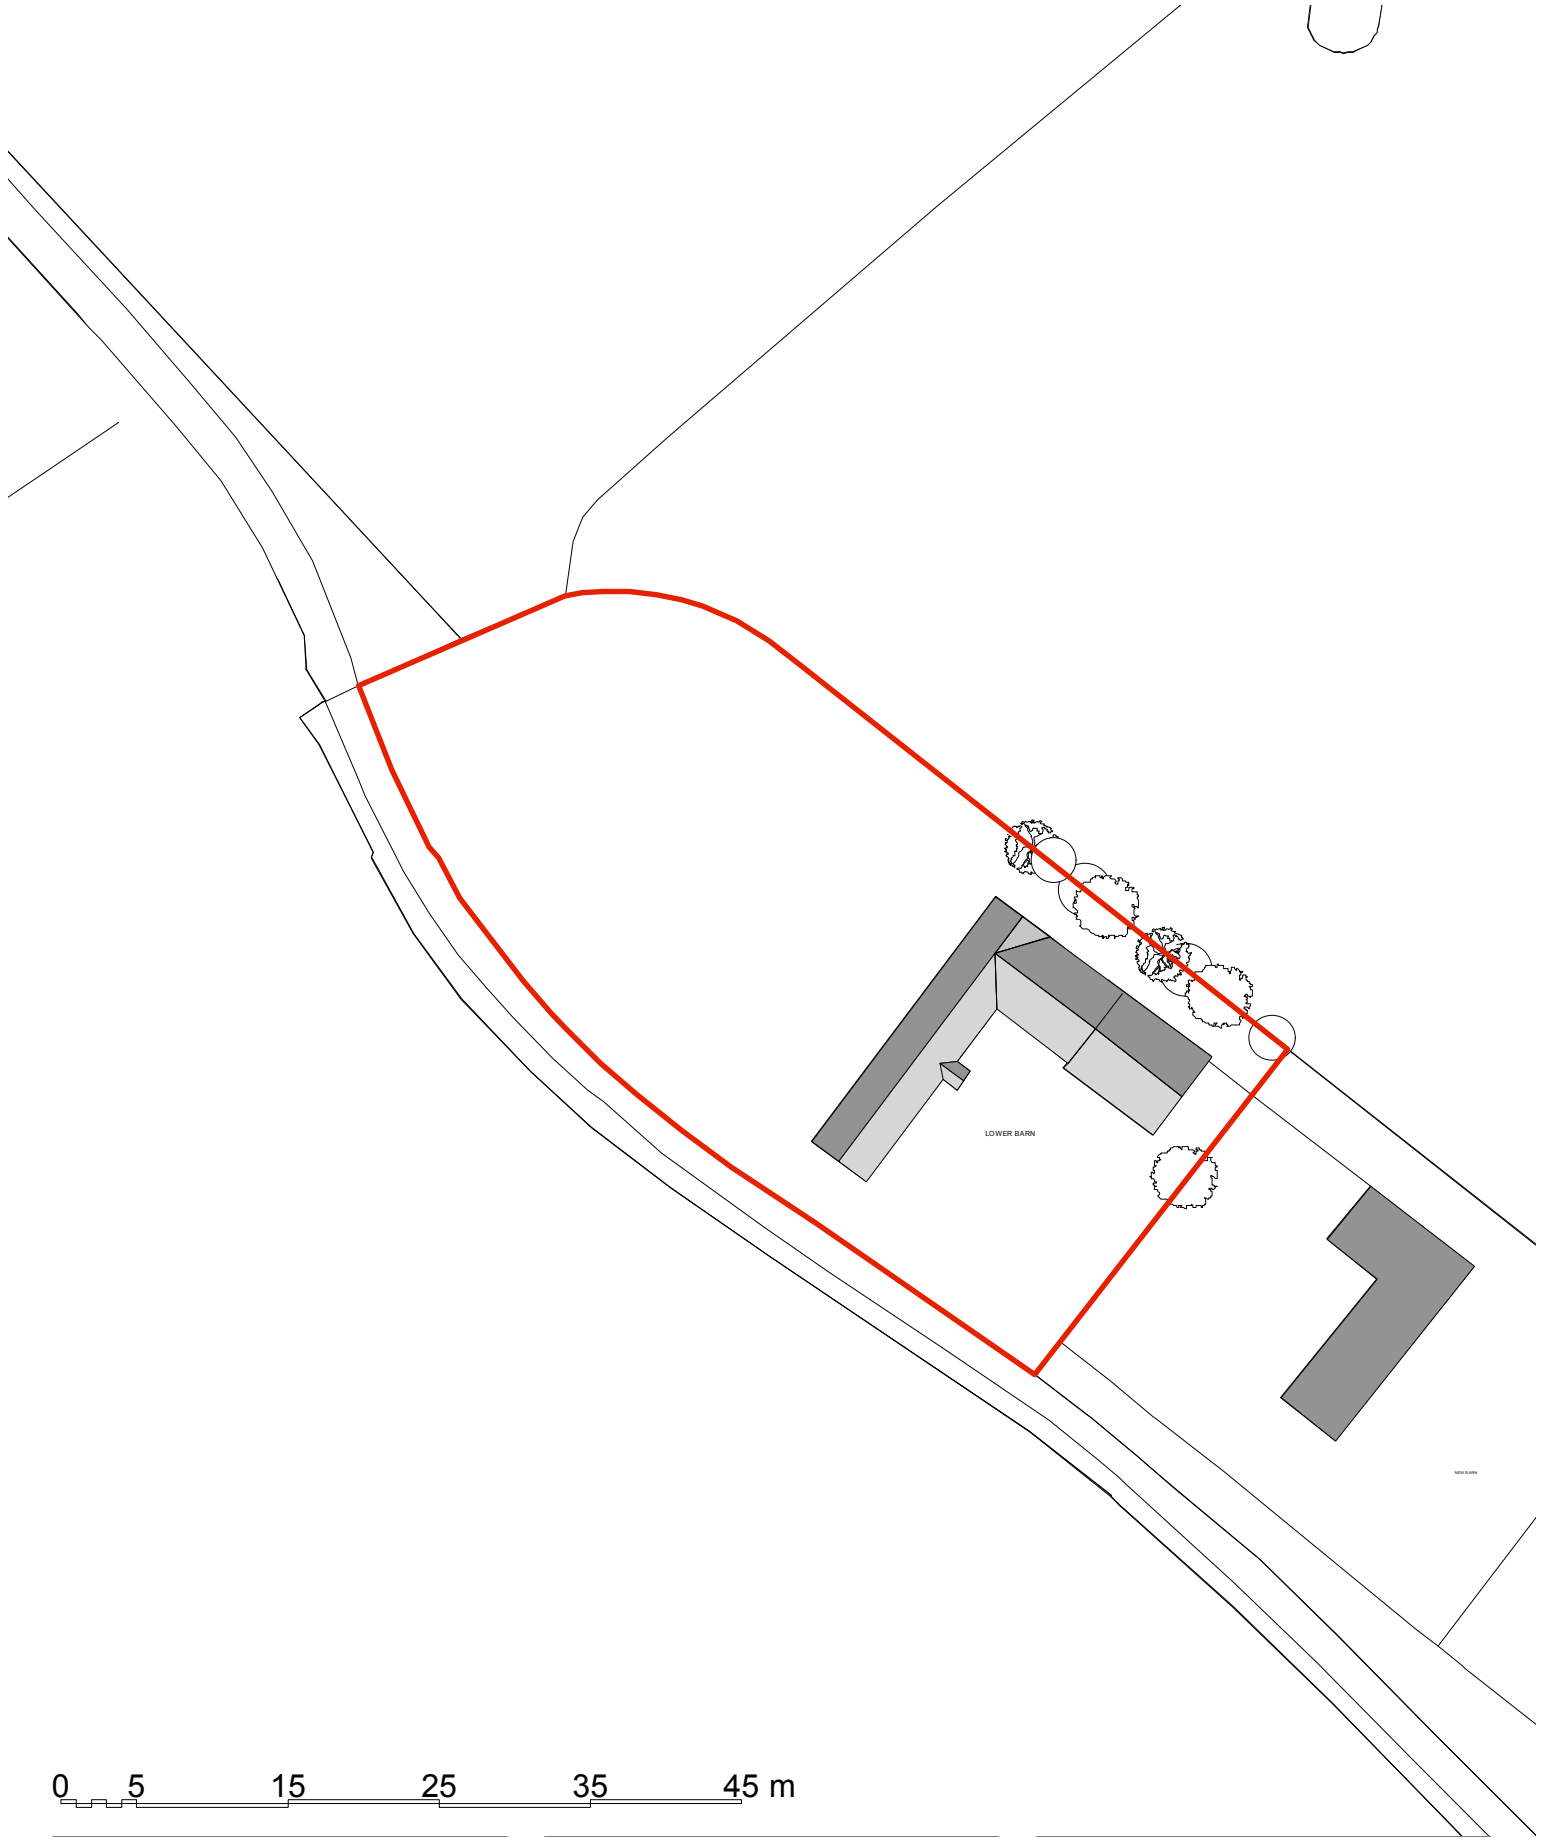

EX and PR Site Plan

STAGE				
Planning				
PROJECT	STAGE	DRAWING	REV	DRAWN
483	PL	07		RE
SCALE	SIZE		CREATION	
1:500	@ A4 P			

483 Lower Barn Windows

CLIENT
Mr & Mrs Viner

ADDRESS
LOWER BARN
ROWARD FARM
DRAYCOT CERNE
CHIPPENHAM
SN15 4SG

ARTEL

31

architects that build

artel31.co.uk · 01249 445656 · 5 Union Road SN15 1HW

THIS DRAWING IS COPYRIGHT © OF ARTEL31 LIMITED
REPRODUCTION IS ONLY TO TAKE PLACE WITH PRIOR WRITTEN AUTHORITY
ALL DIMENSIONS TO BE CONFIRMED ON SITE BEFORE ANY WORK COMMENCES
ANY DISCREPANCIES FOUND IN DRAWINGS OR OTHER DOCUMENTATION MUST
BE BROUGHT TO THE ATTENTION OF THE ARCHITECT BEFORE PROCEEDING