
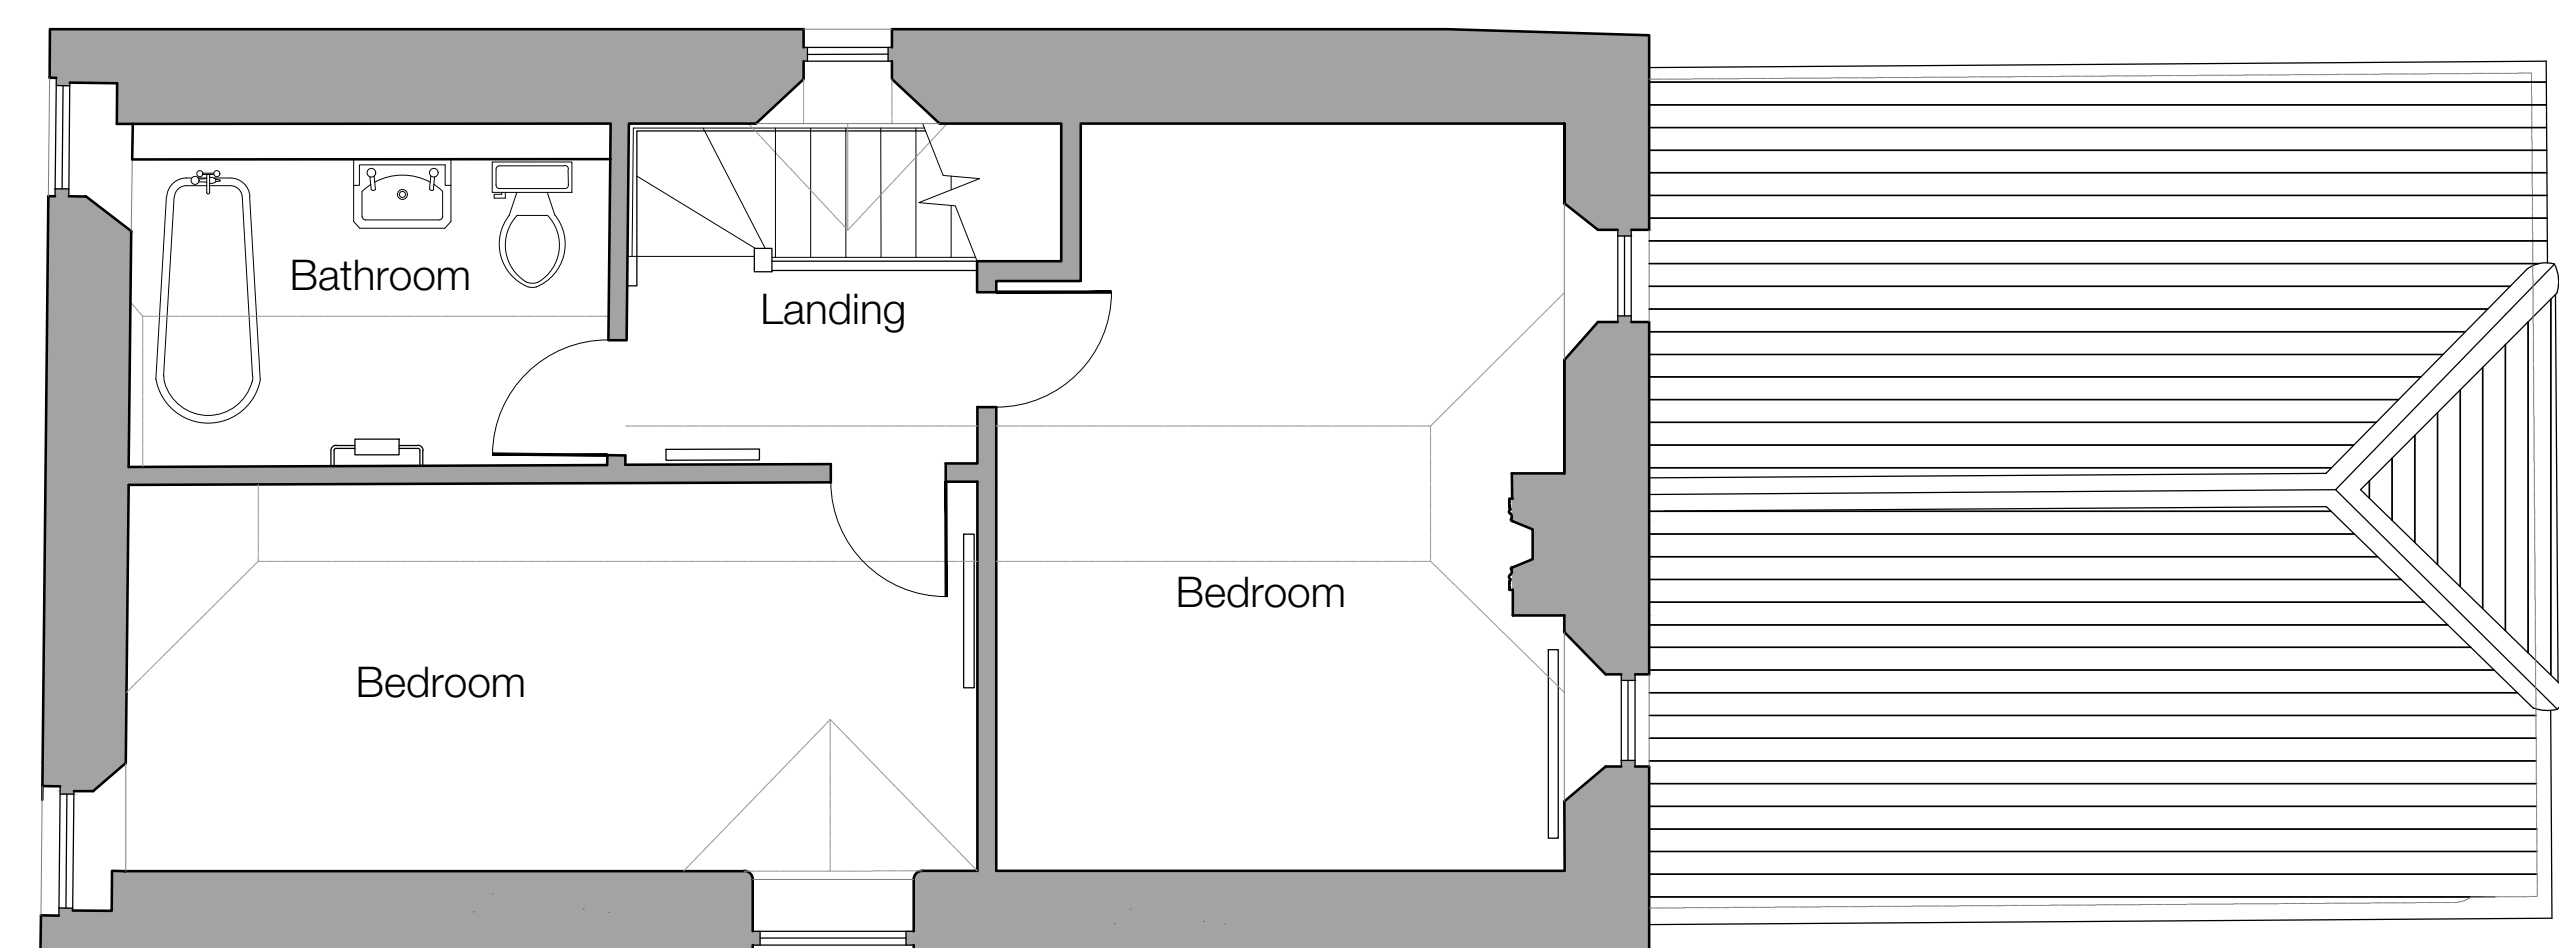
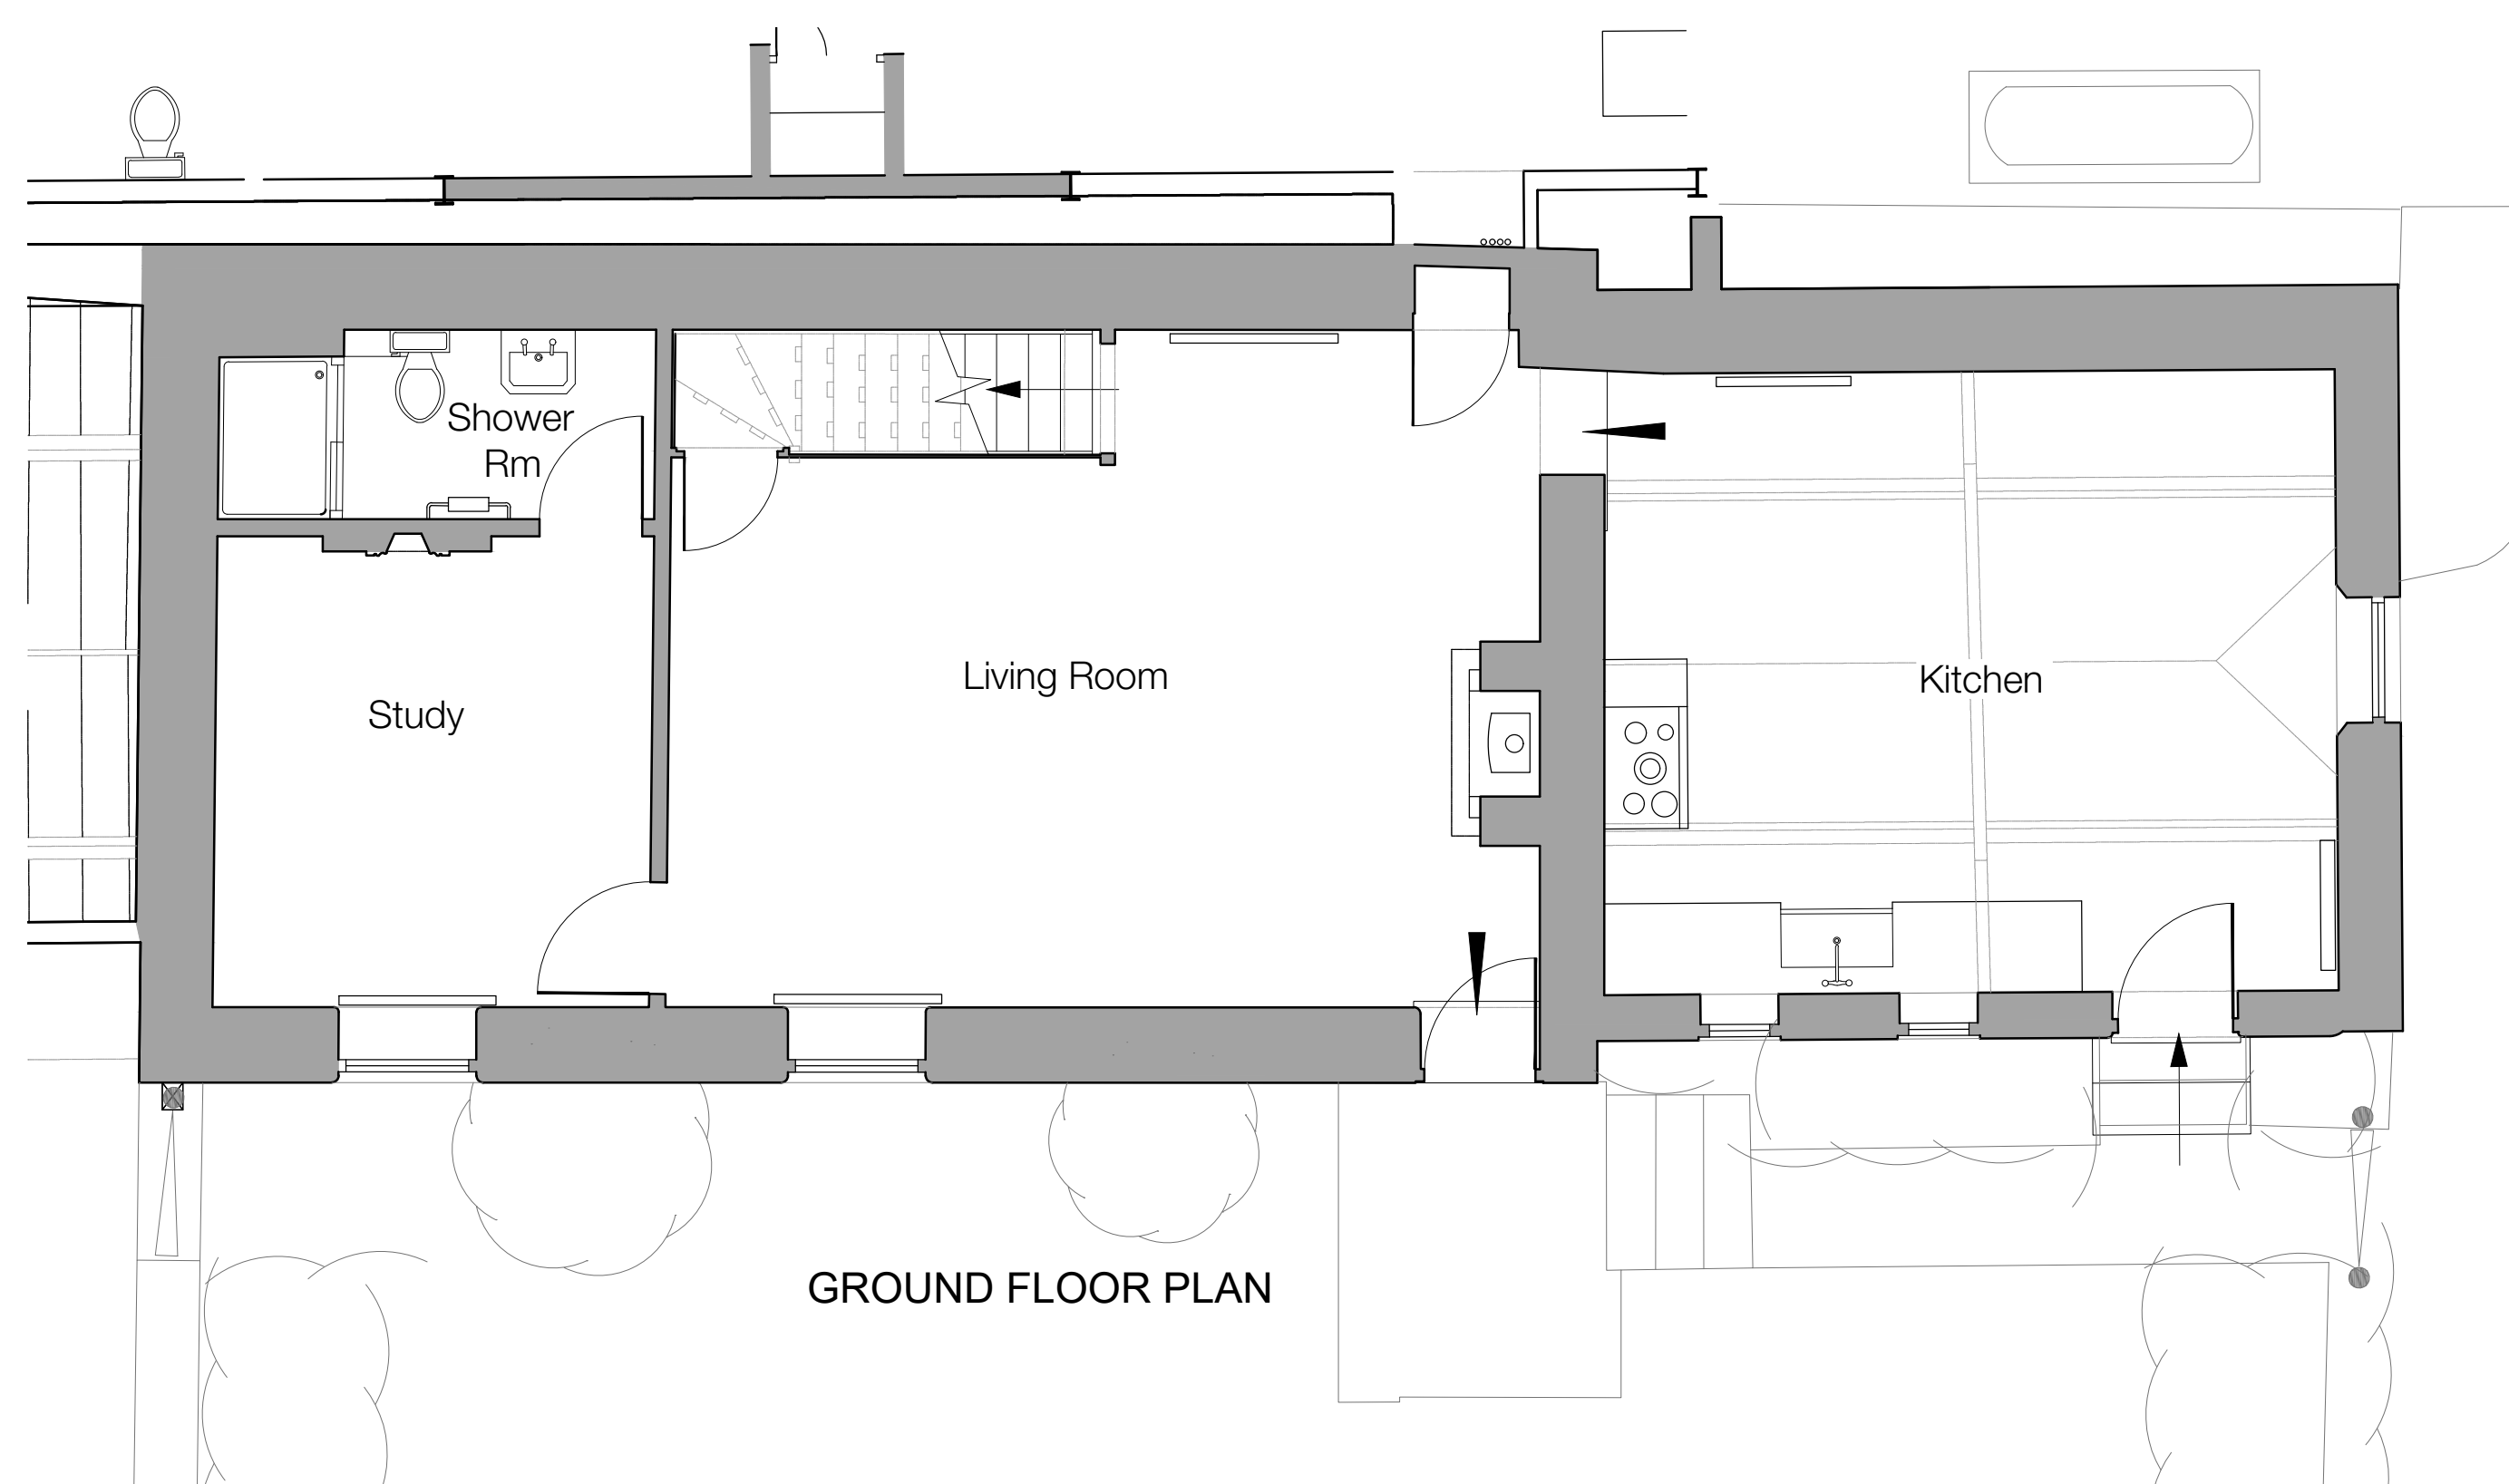
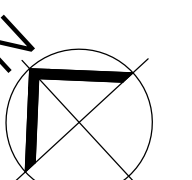
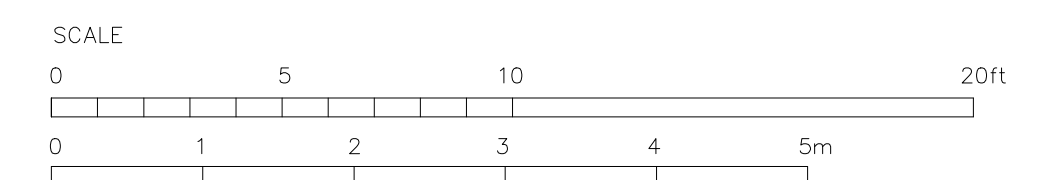
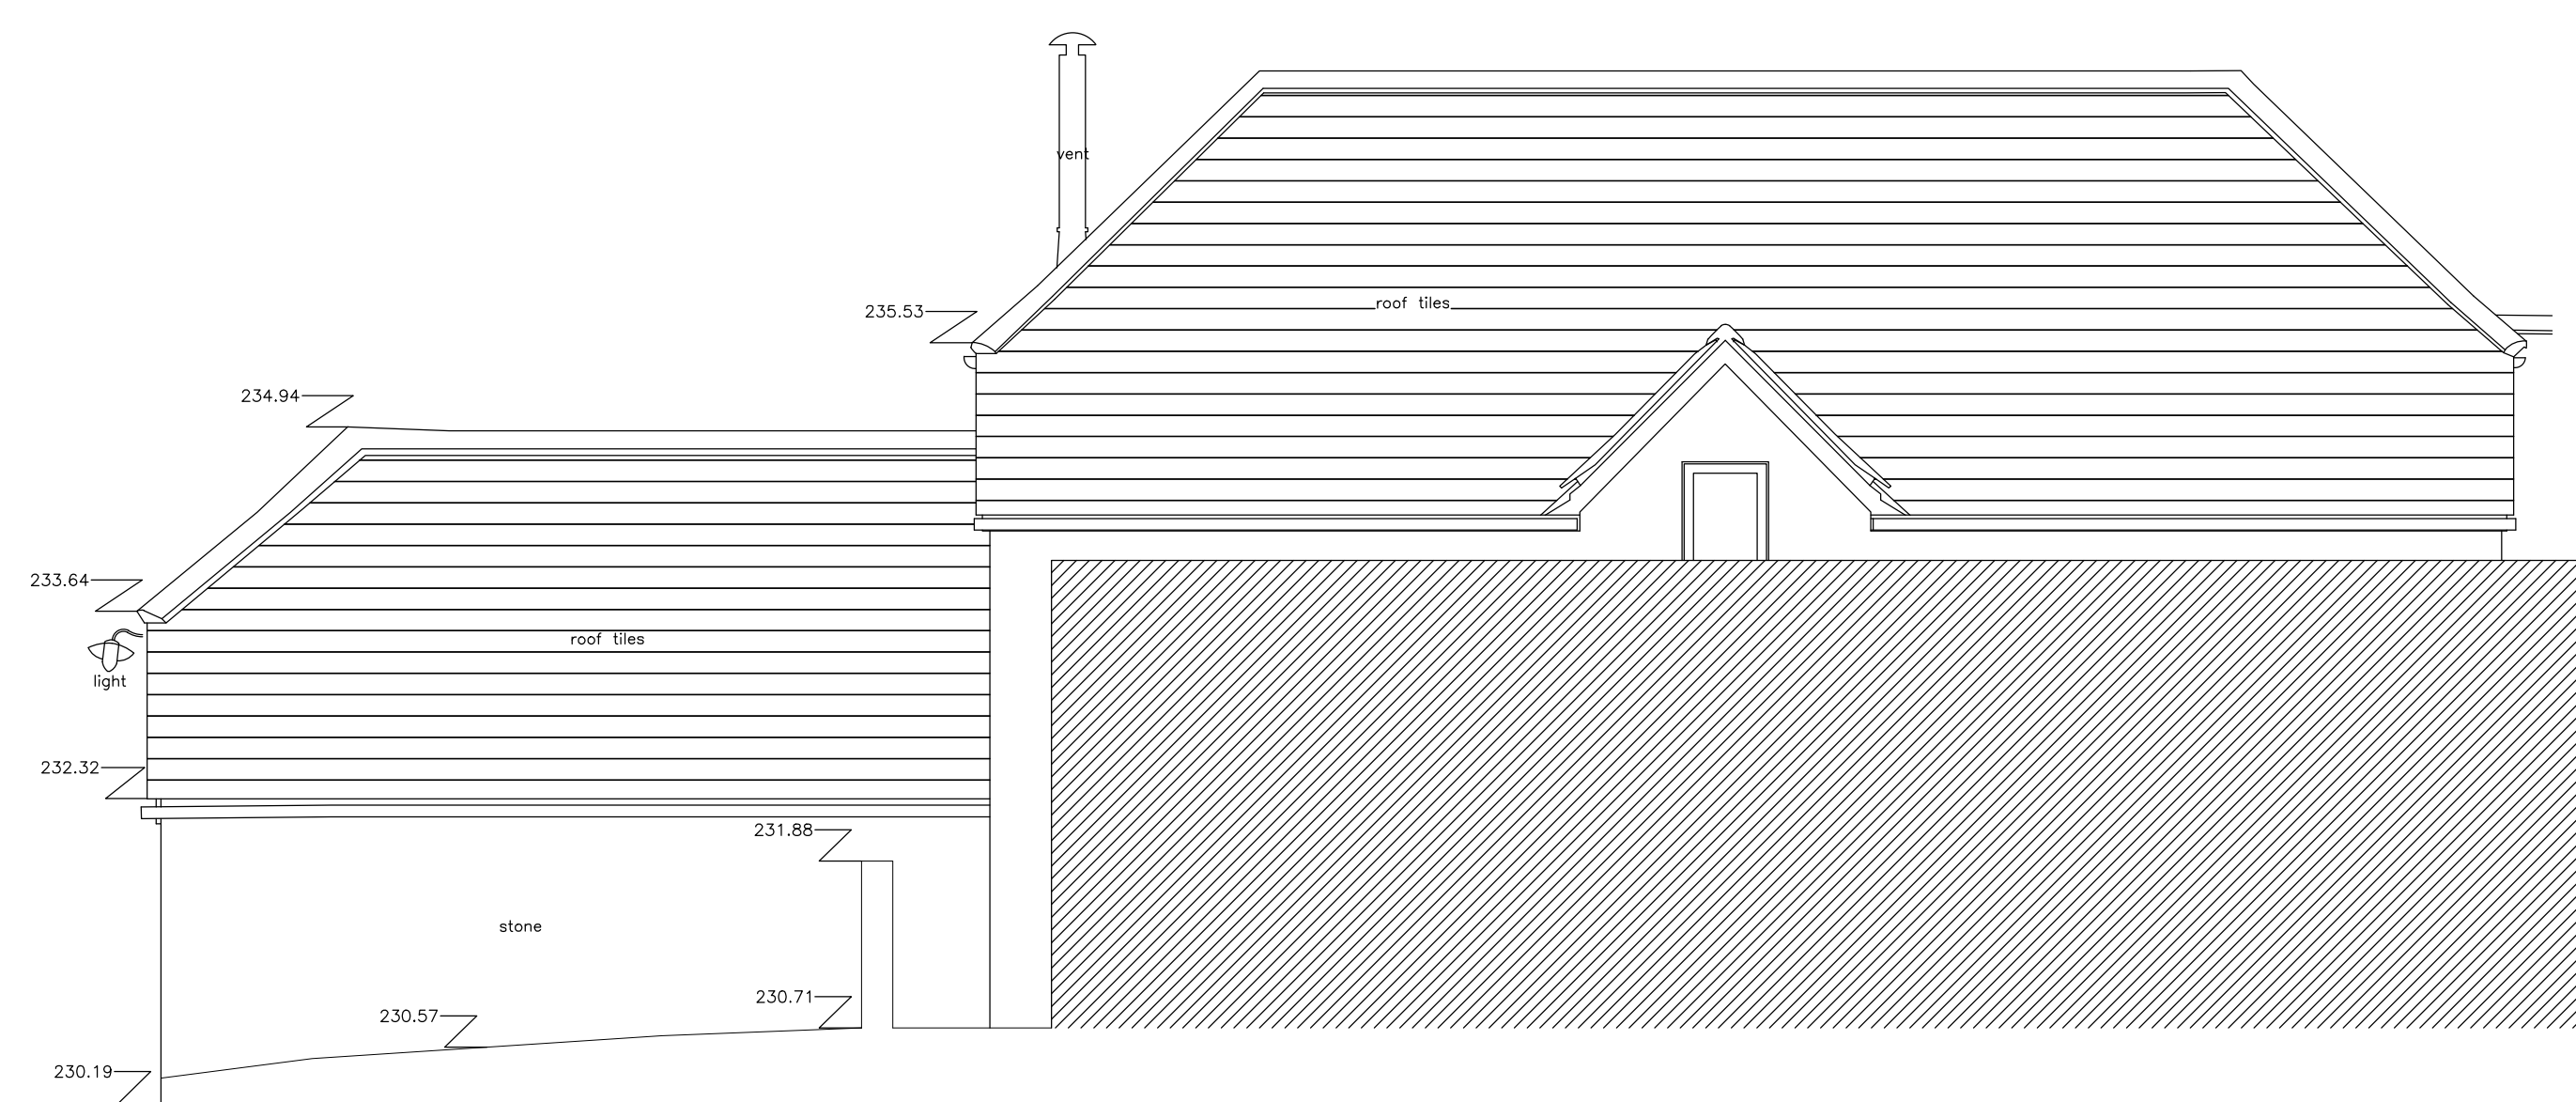
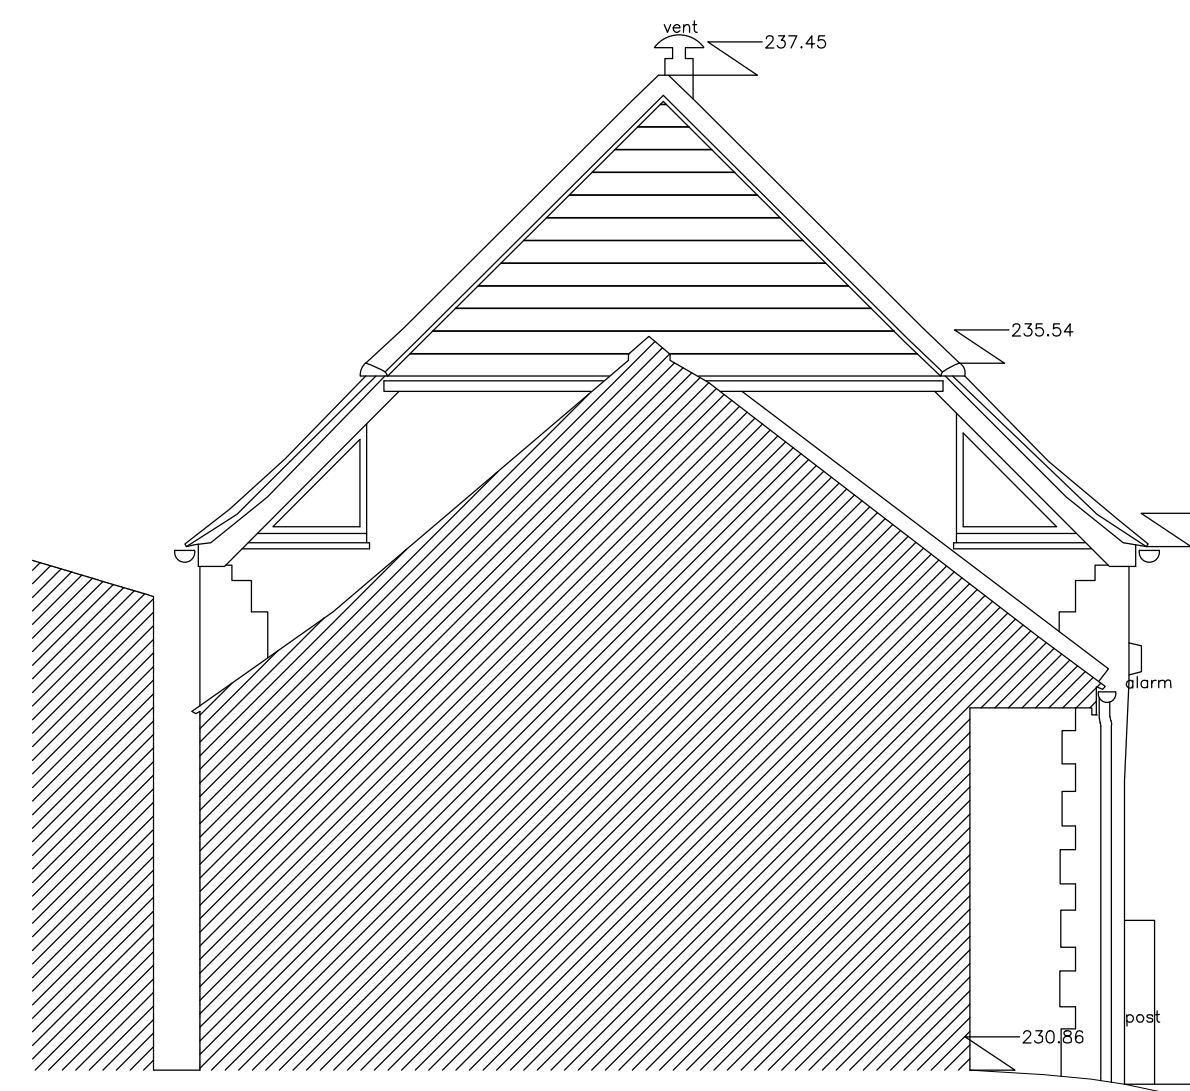
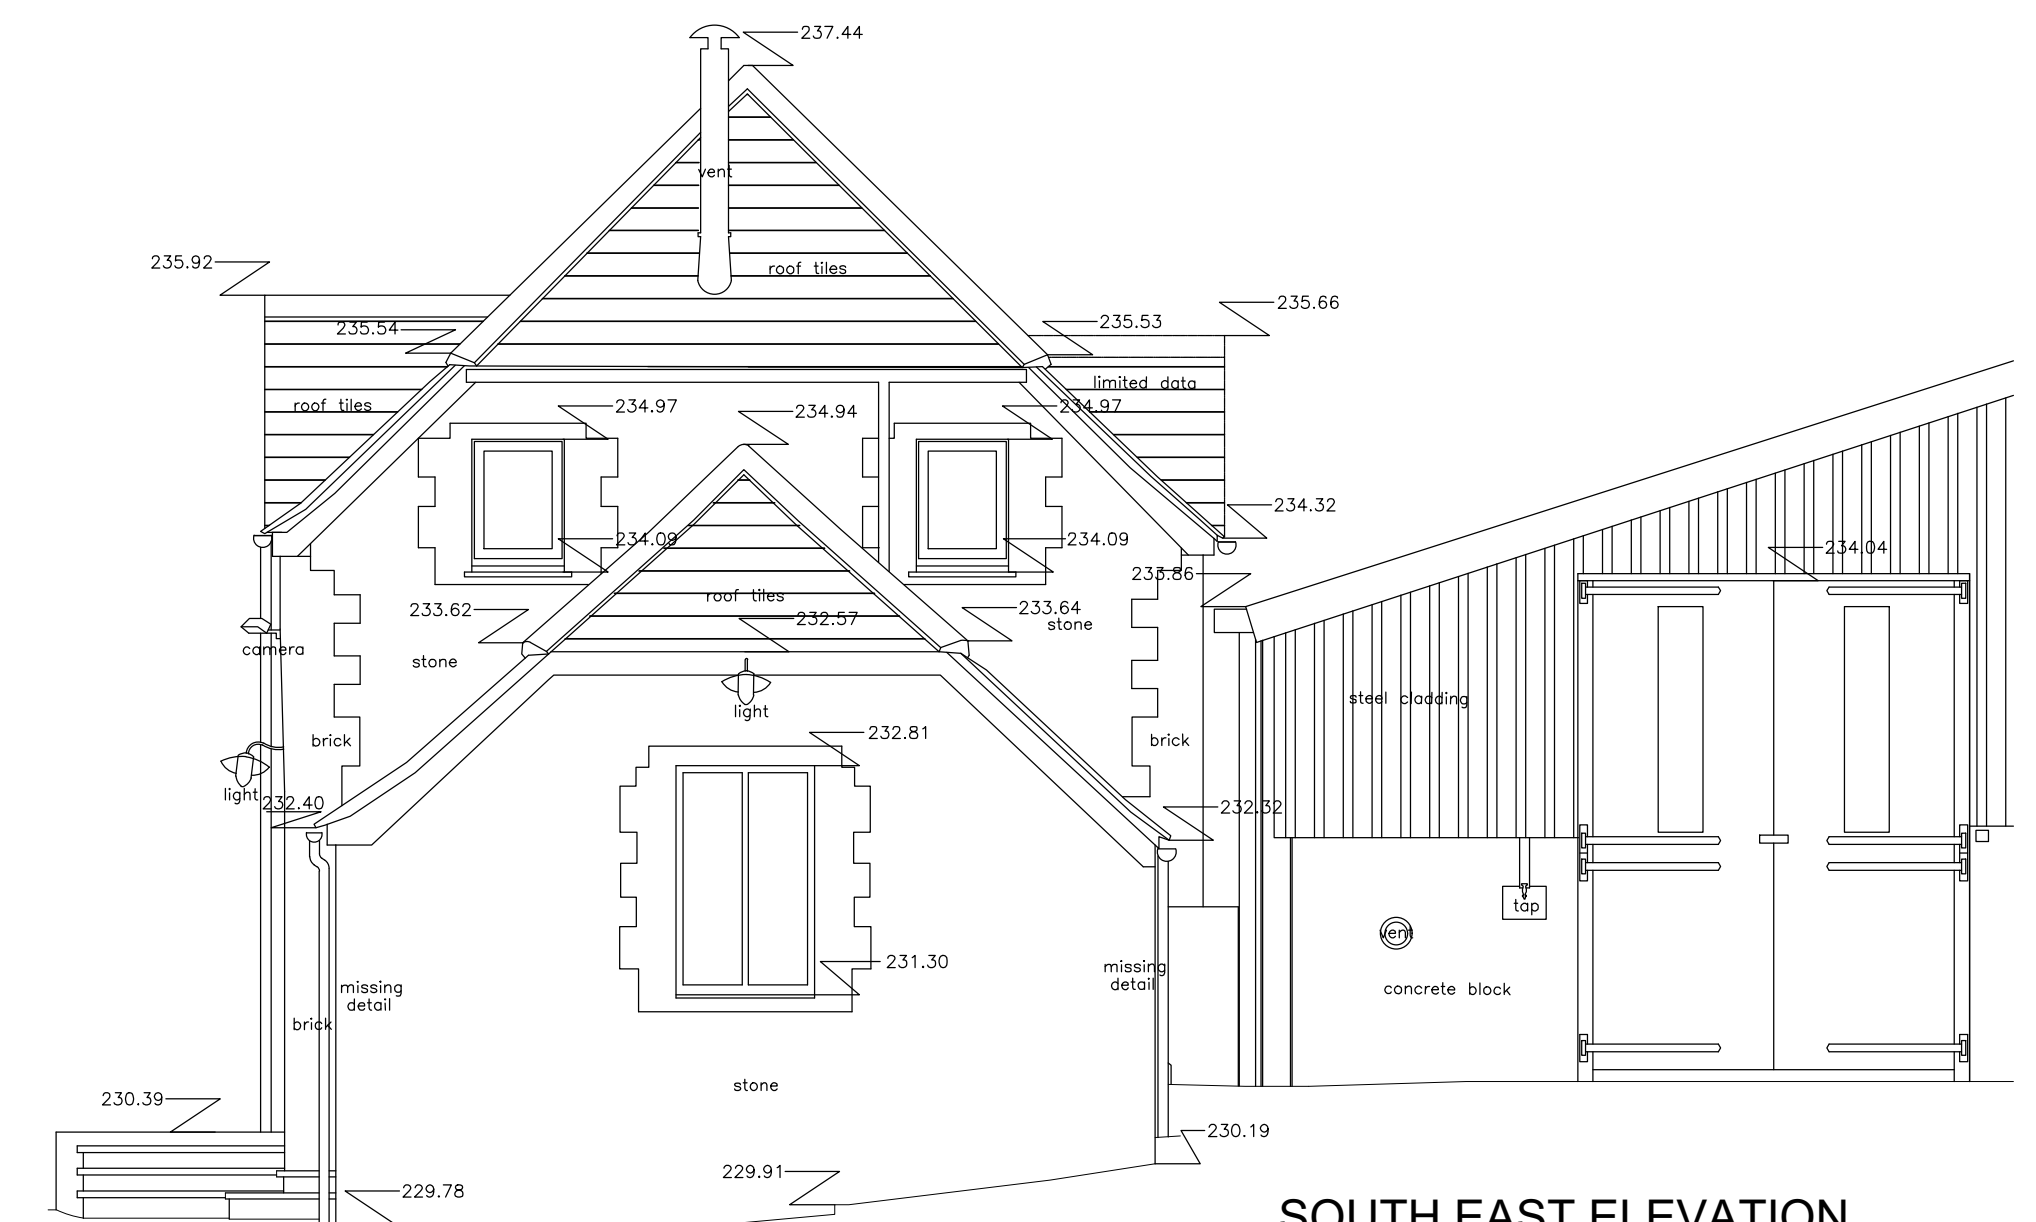


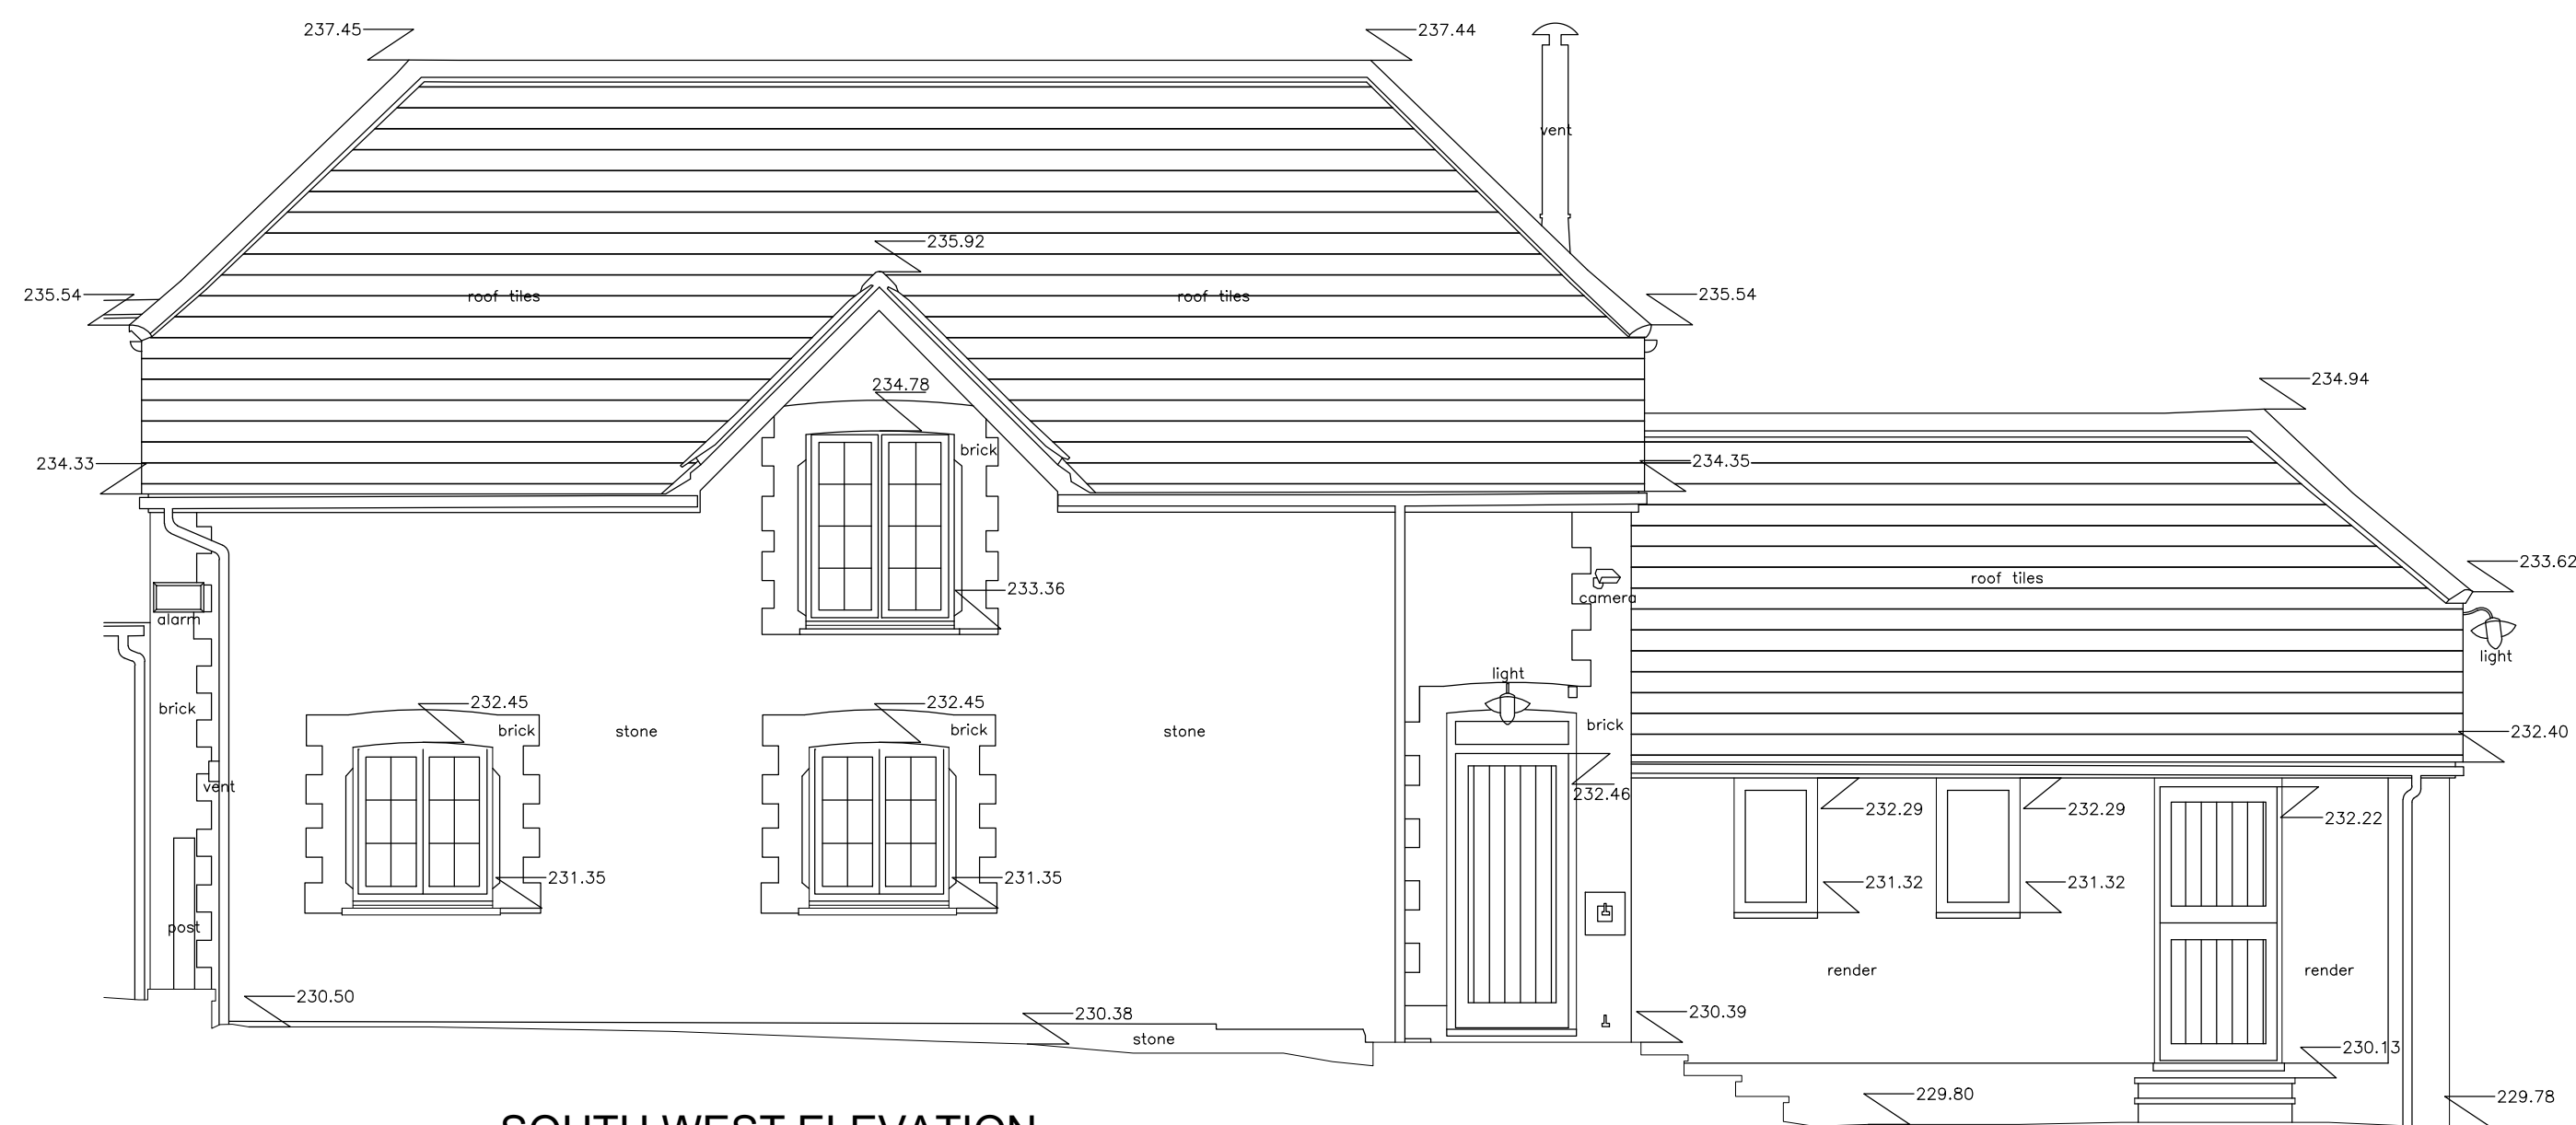

P1		22.05.26		Issued for Planning	
REV	DATE	AMENDMENT			
JOHNSTON CAVE ASSOCIATES ARCHITECTS				JCA	
Oxford: Henwood Studio Wootton Boars Hill Oxford OX1 5JX		London: 75 Cowcross Street London EC1M 6EL			
jca@johnstoncave.co.uk		www.johnstoncave.com 44 (0) 1865 865165			
GRANGE FARM					
PROPOSED ALTERATIONS TO DAIRY COTTAGE PLANS AS EXISTING					
PLANNING		ISSUE		JOB	
DAR		DRAWN		2683	
1:50		SCALE		20-61	
12.05.26		DATE		REV	
				P1	
SCALES CORRECT WHEN PLOTTED AT A1					