


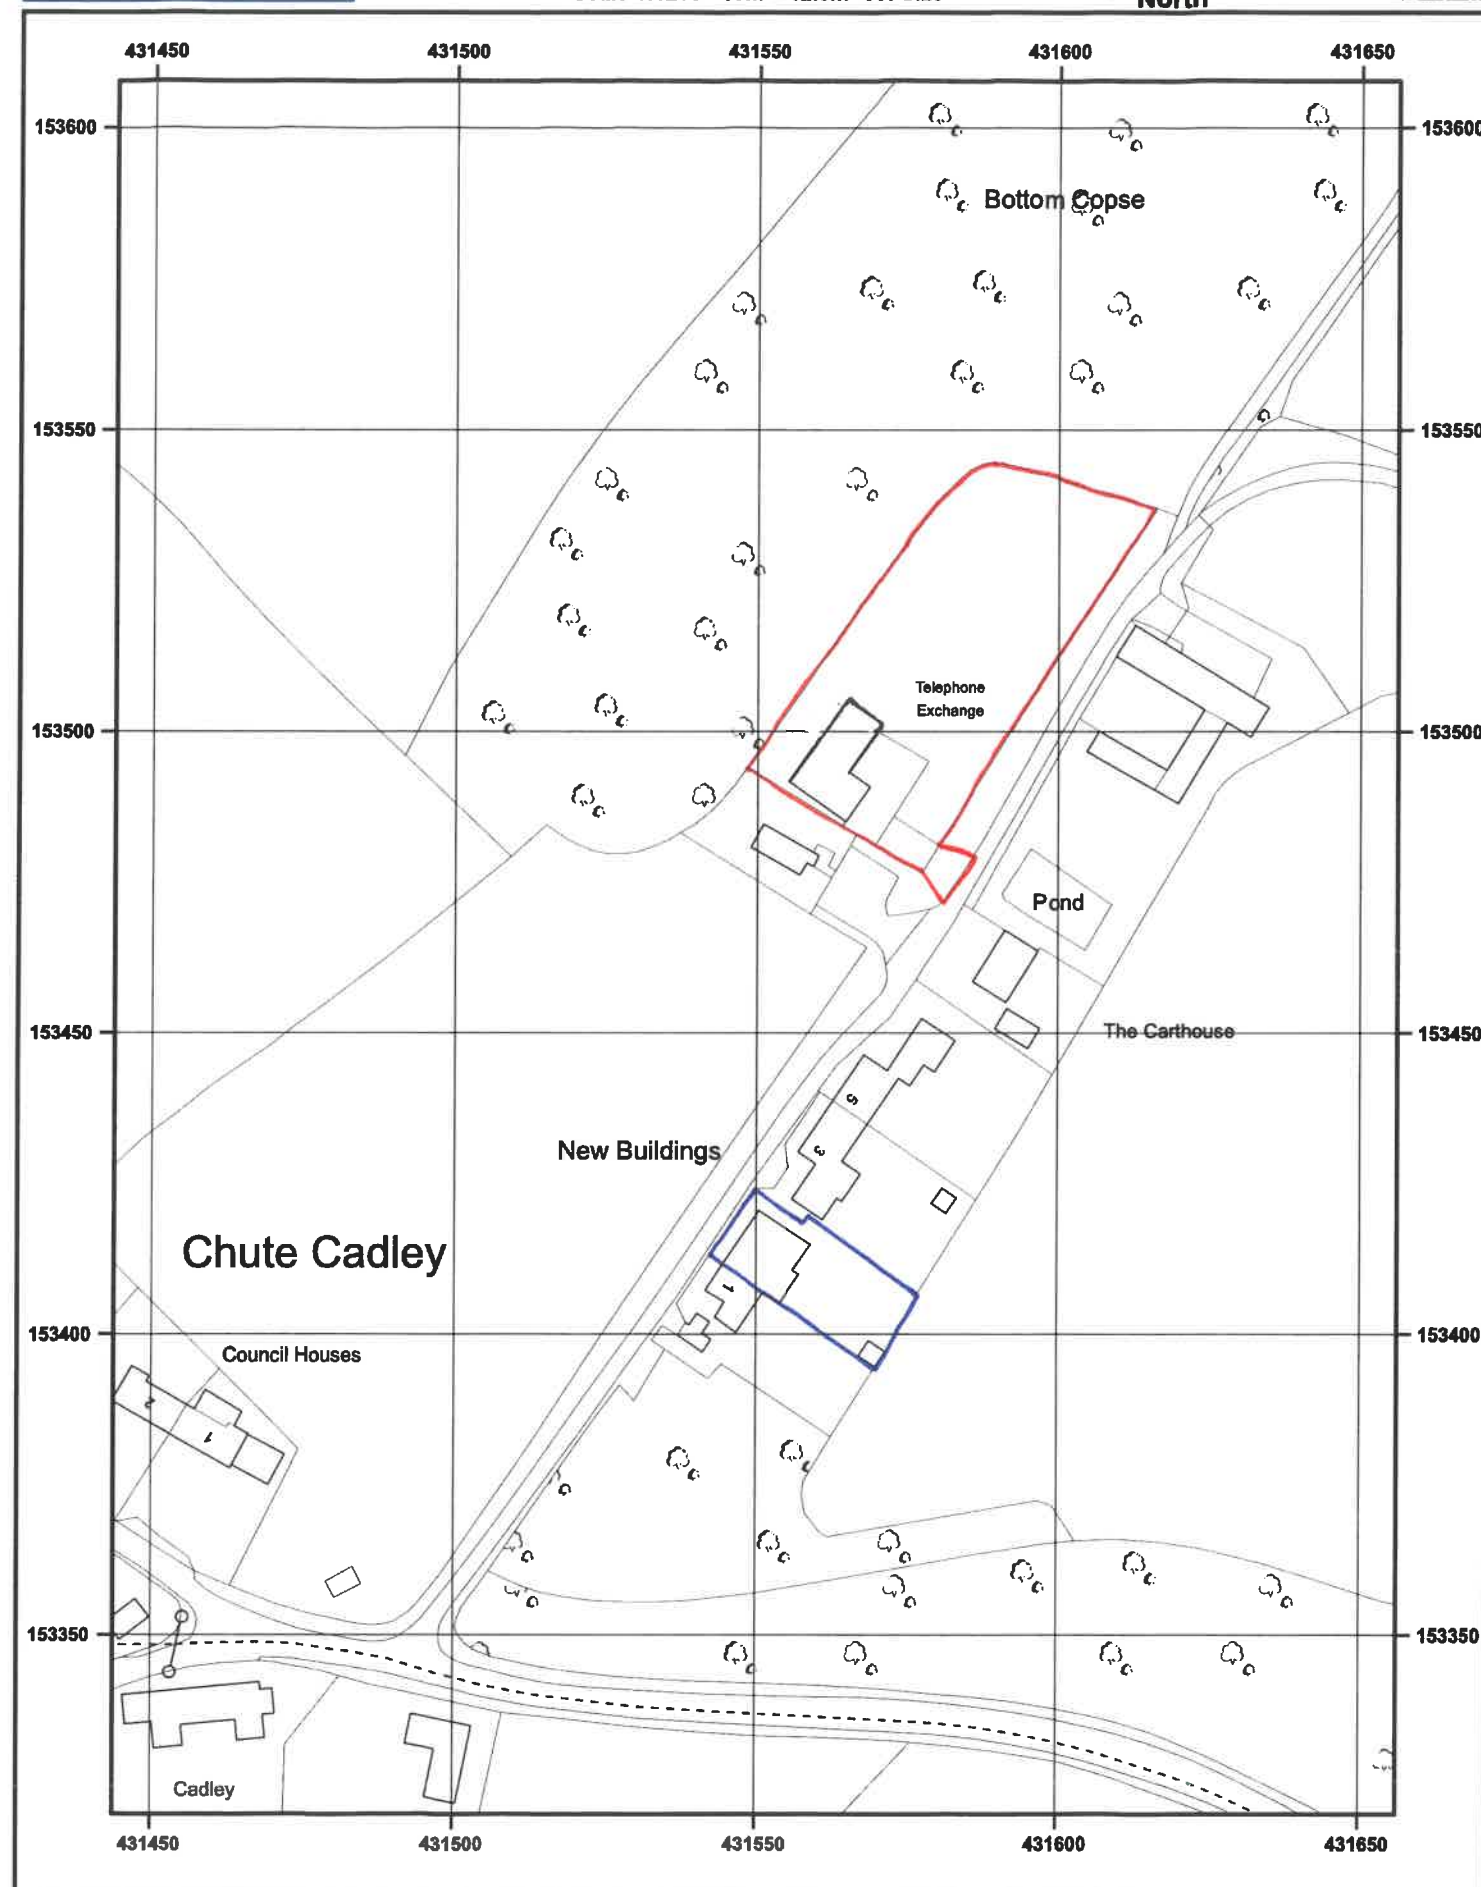

© Crown copyright and database rights 2026 OS AC0000848283. Public rights of way shown on this map have been taken from Local Authority definitive maps. The representation on this map of any other road, track or path is no evidence of the existence of a right of way.

2 NEW BUILDINGS CHUTE CADLEY ANDOVER SP11 9ED
Supplied by: www.ukmapcentre.com Product Info: www.ukmapcentre.com/location-plans-1250-scale
Serial No: 330612
Centre Coordinates: 431550, 153464
Production Date: 20/04/2026



Willis & Co.

Chartered Town Planners
30 The Causeway, Chippenham, Wiltshire, SN15 3DB.
Telephone: 01249 444975 Facsimile: 01249 655556
Email: Willisplan@aol.com

Client; Mr & Mrs Ellis.
Title; Barn at New Buildings, Chute, Andover SP11 9ED.

Location Plan.

Scale; 1:1250 @ A3 Date; April 2026 Drawing no; JE-JH-01

This drawing is copyright and may not be reproduced, in whole or part, without the express consent of Willis & Co.
Reproduced from the Ordnance Survey map with the permission of the Controller of Her Majesty's Stationery
Office, Licence Number AL 51841A/0001